

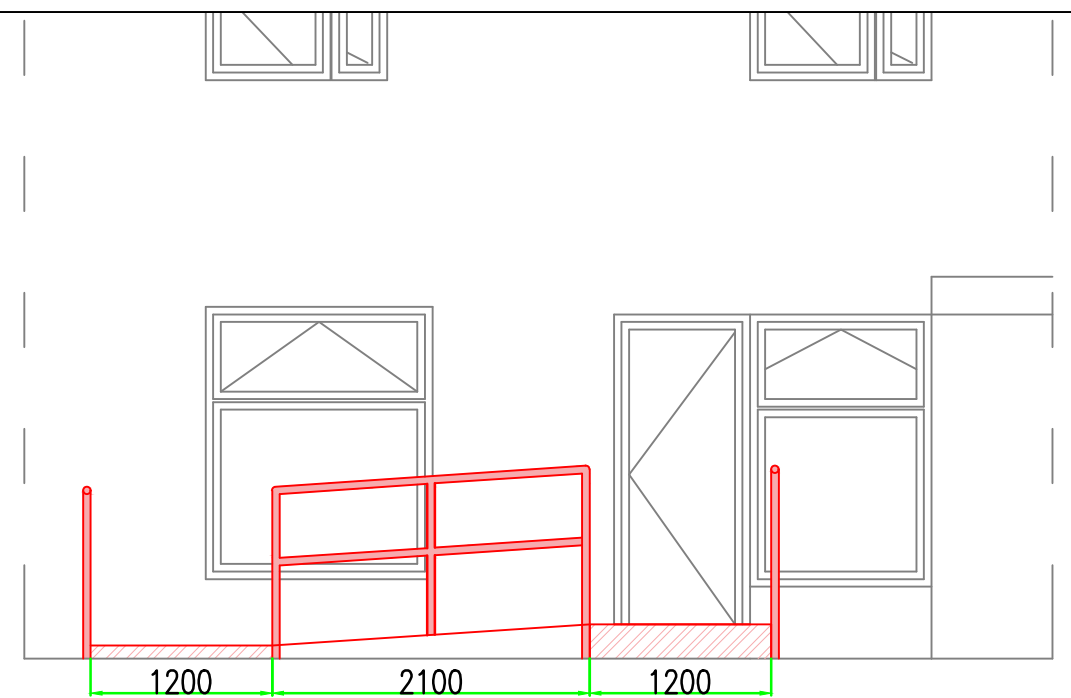


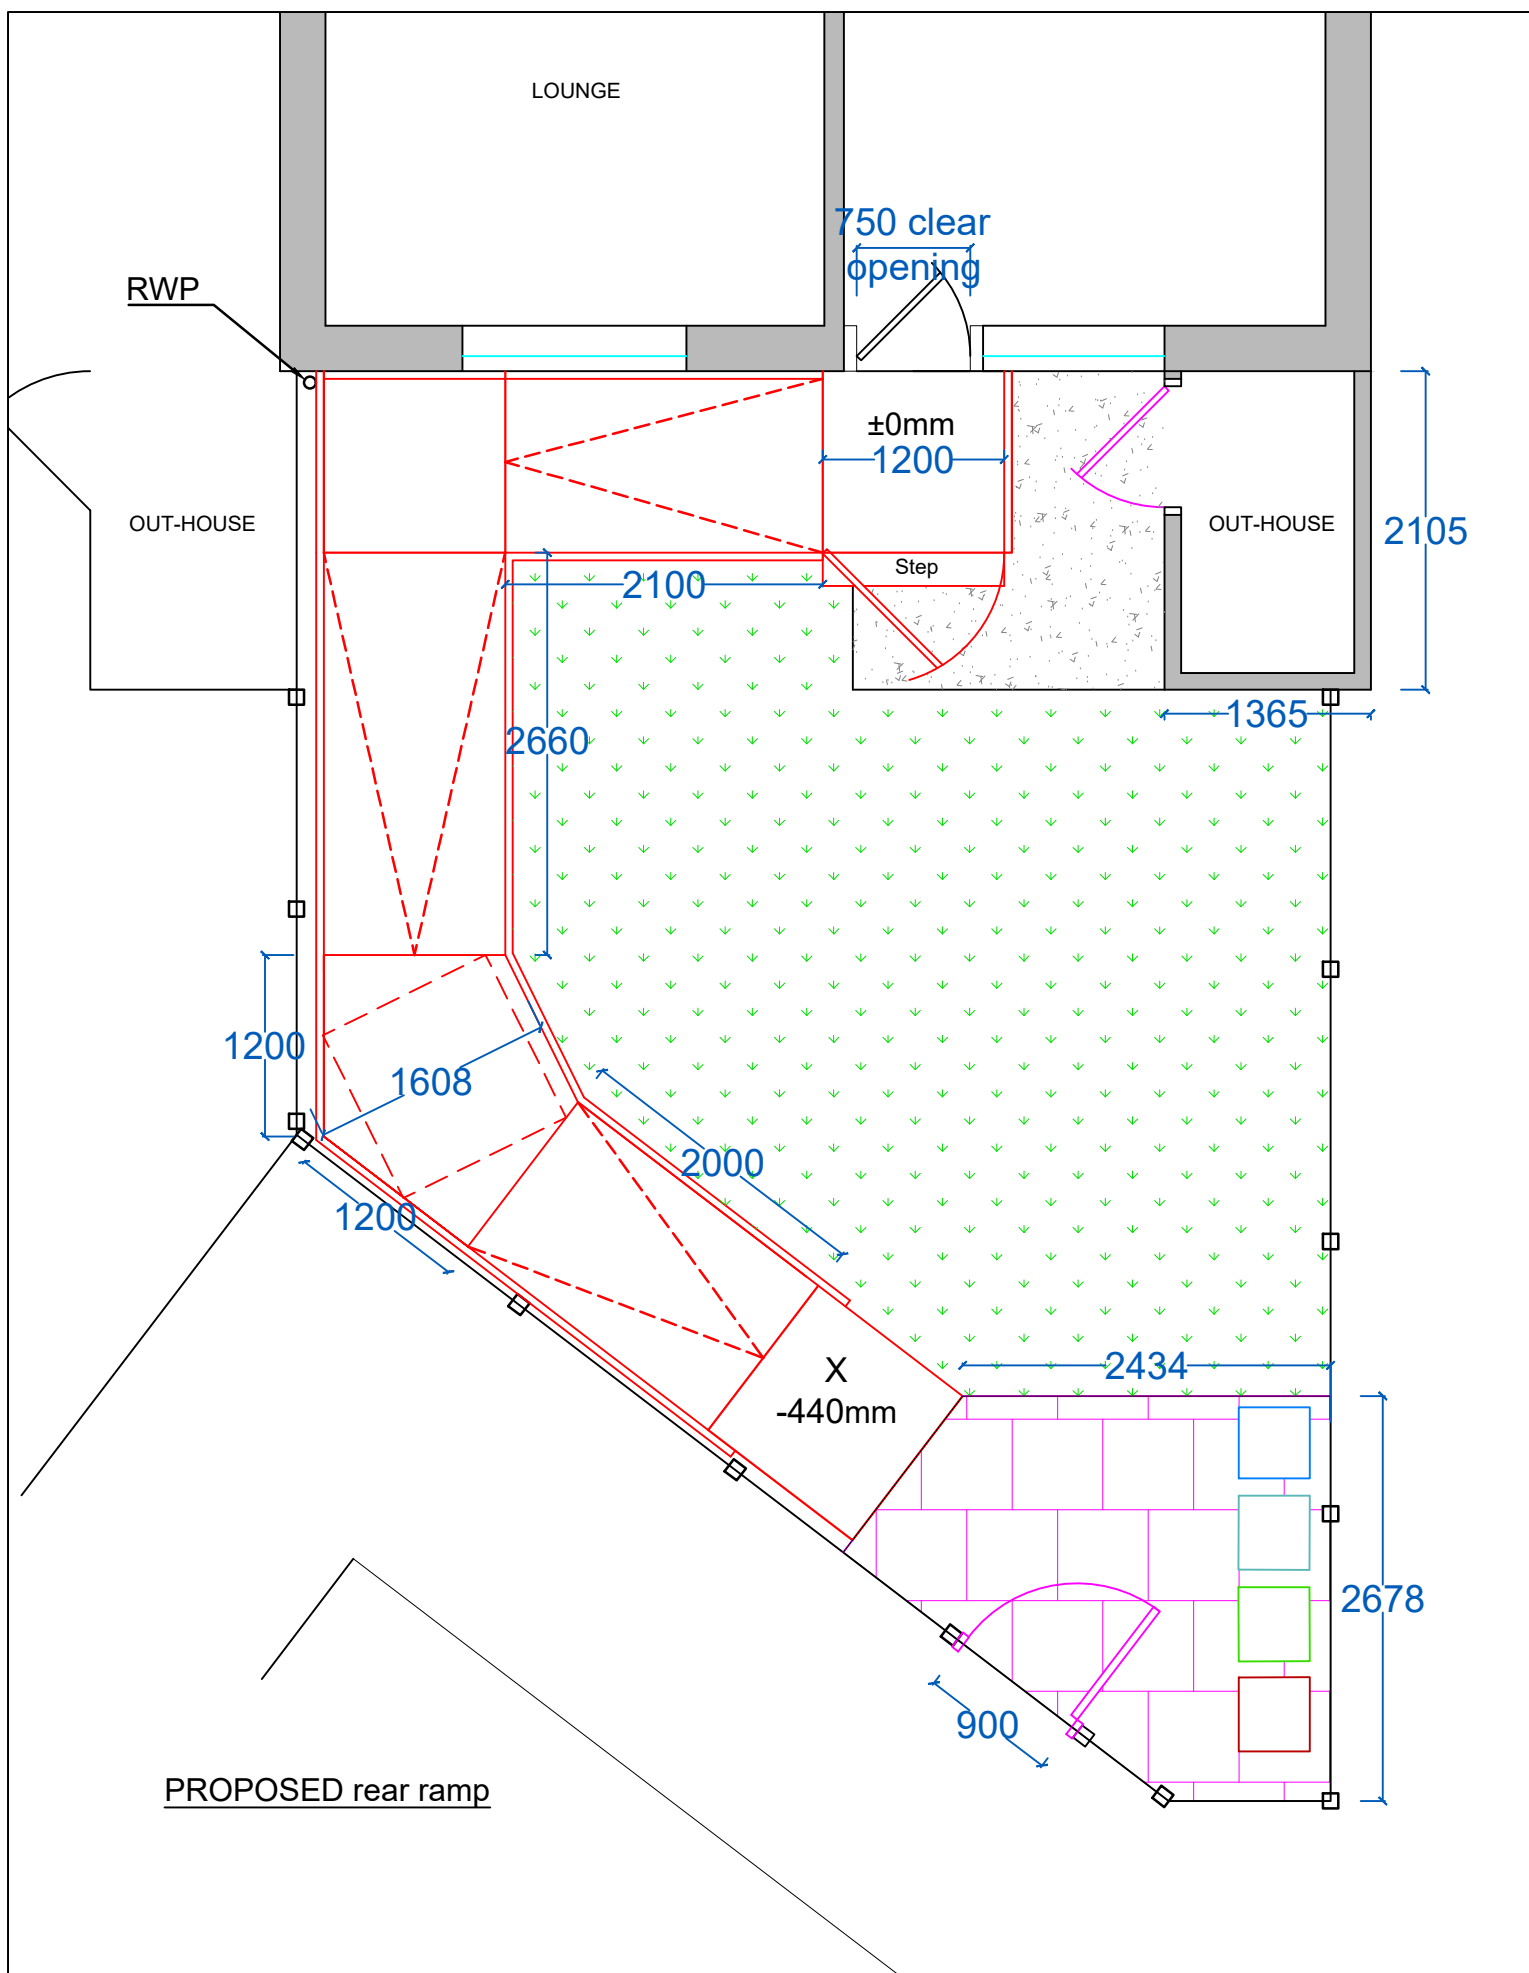

REAR ELEVATION

Rear Ramp:

- Constructed using the 'modular' system
- Difference in levels between interior floor & pavement : 440mm
- Length of ramp : 6600mm
- Gradient of Ramp : 1:15
- Landings 1200 x 1200mm
- Access gate on top landing
- Handrails throughout

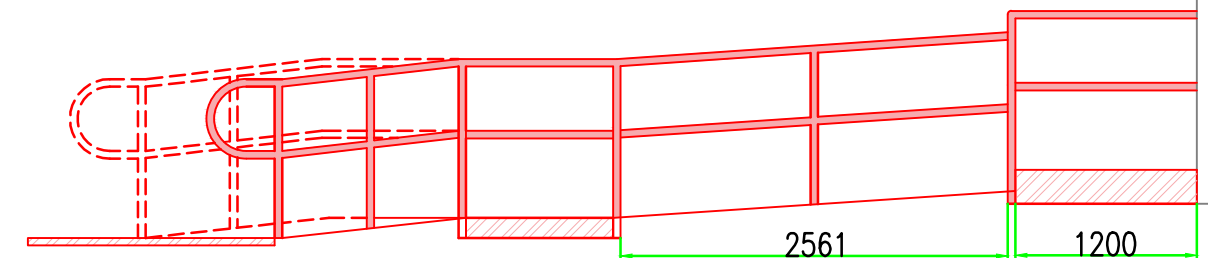

LEFT GABLE ELEVATION