


REVISION	DATE	DESCRIPTION
P01	15.08.22	PRELIMINARY ISSUE

NOTE
BRICKWORK SETTING OUT SHOWN WITH **BLACK** DIMENSIONS.

COPING SETTING OUT SHOWN IN **RED** DIMENSIONS.

RAILING SETTING OUT SHOWN IN **BLUE** DIMENSIONS.

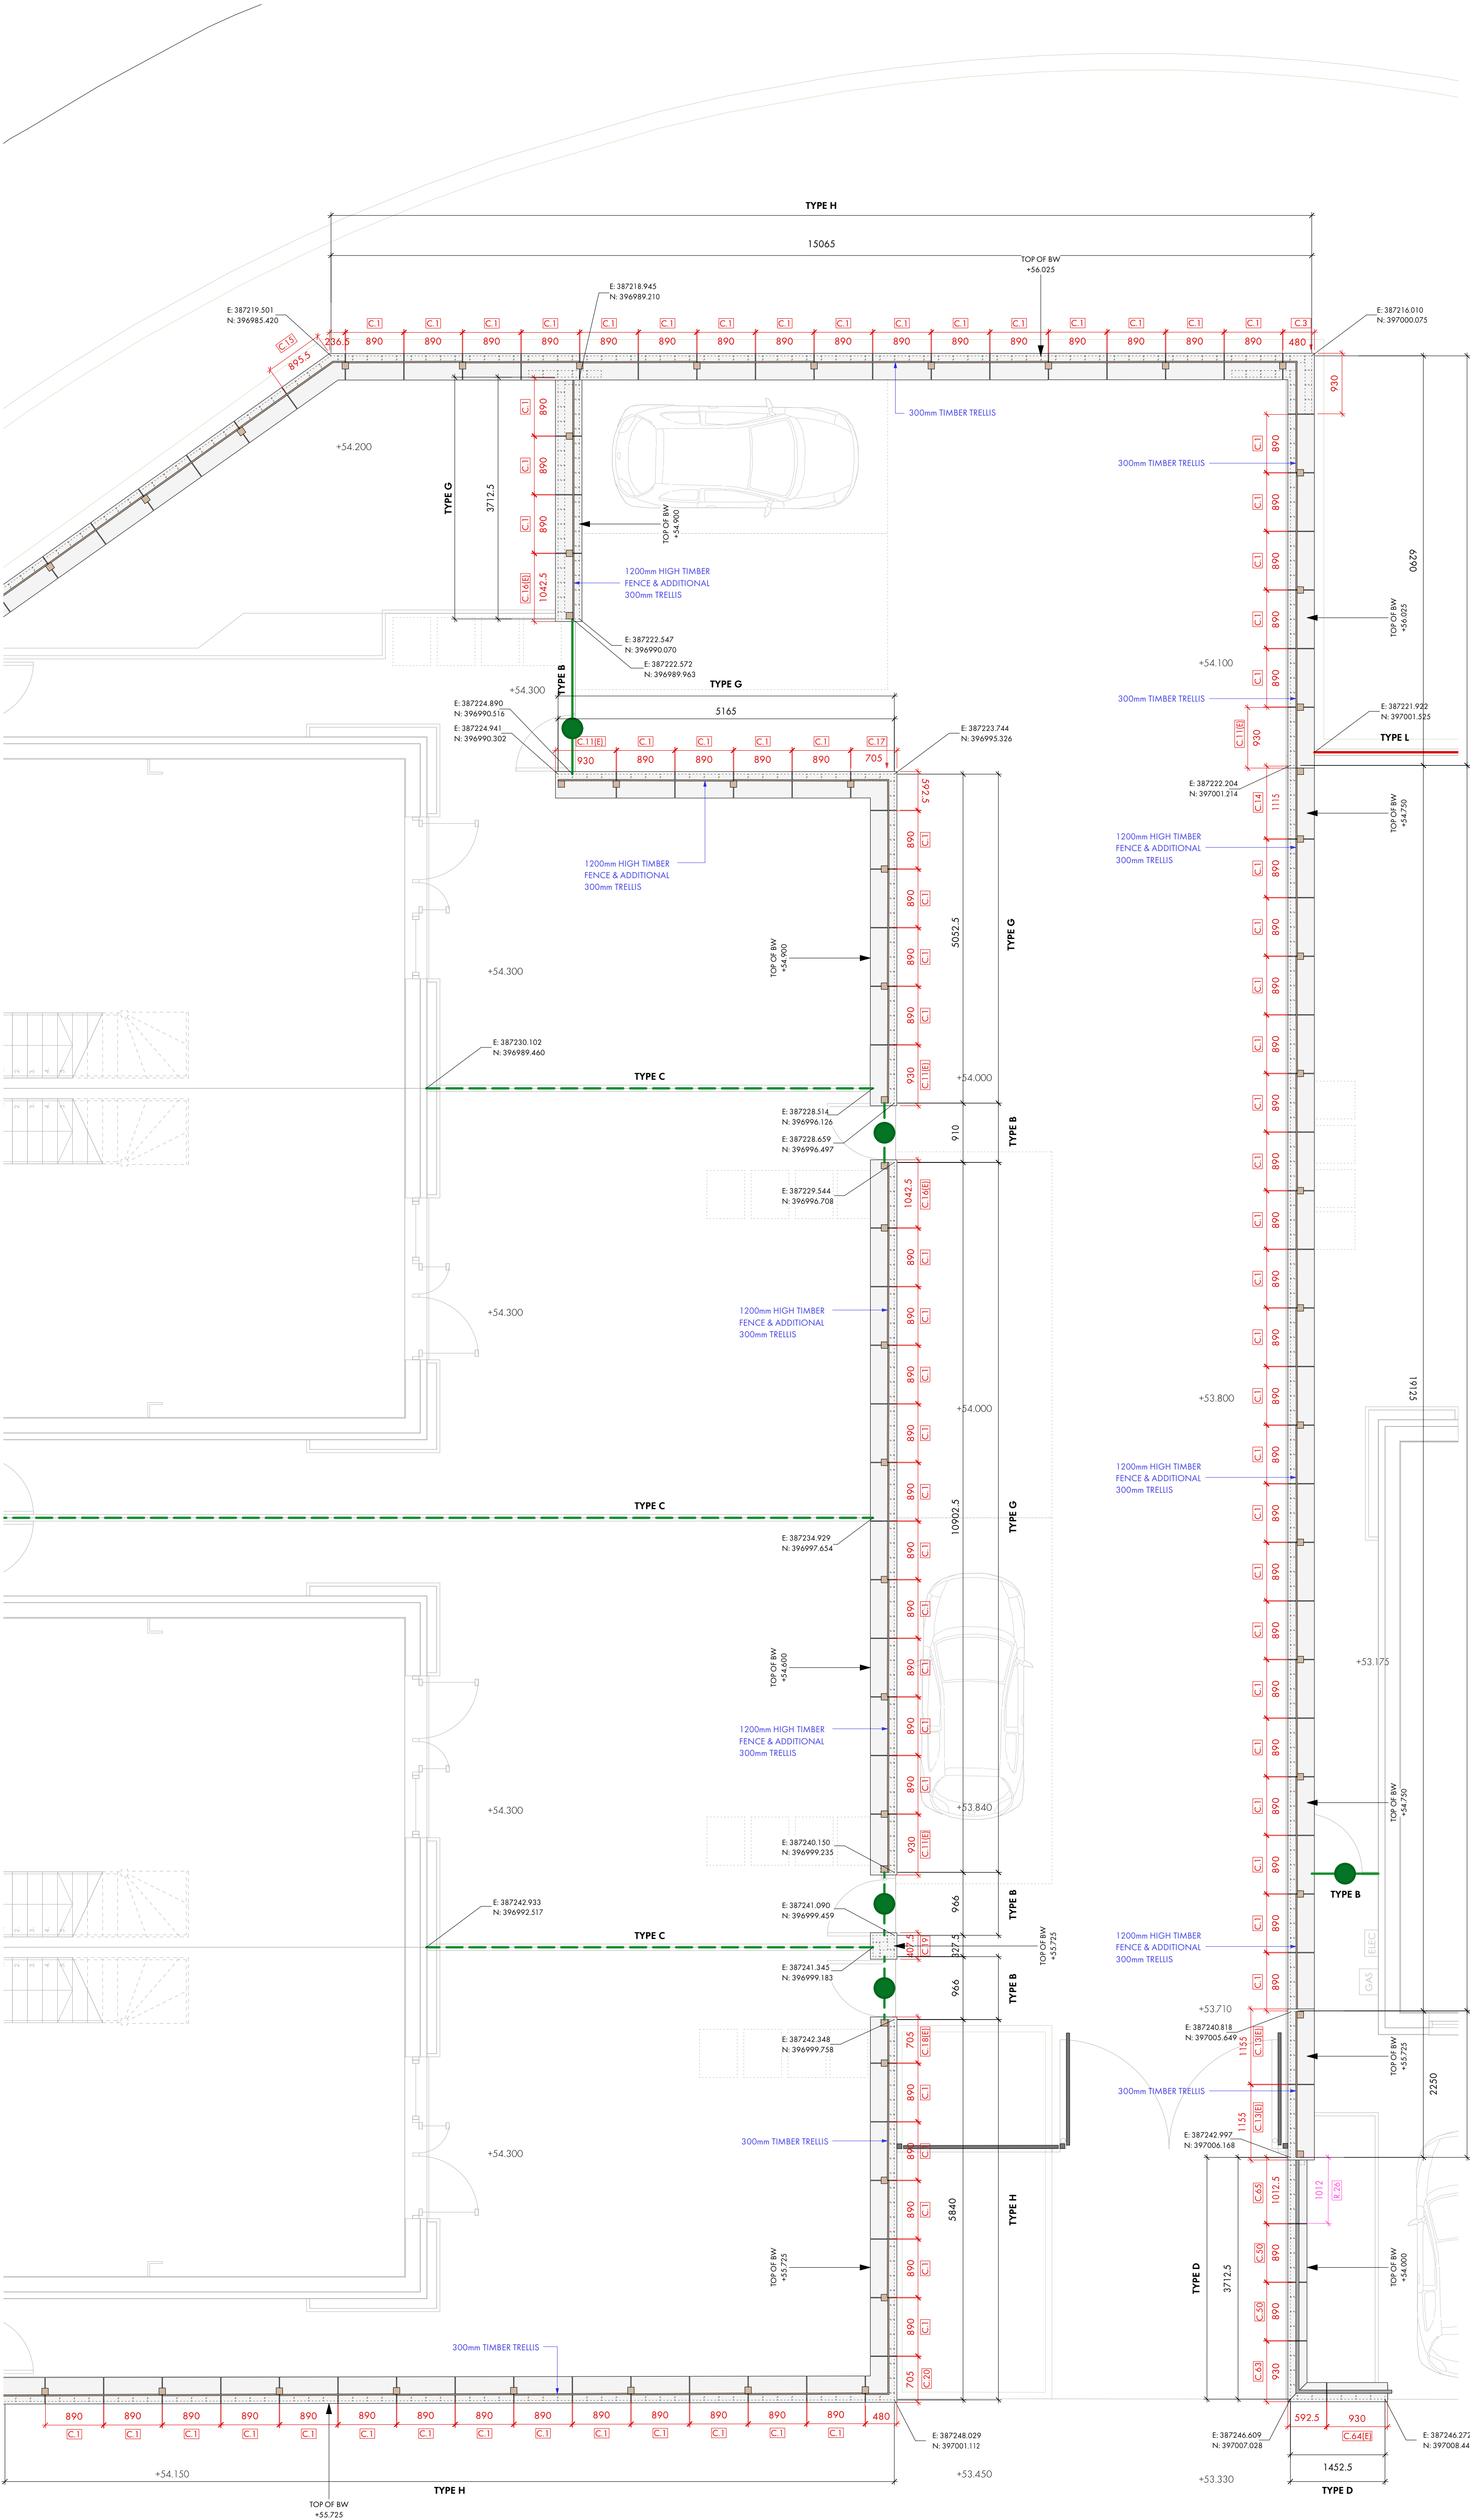

PRELIMINARY ISSUE

OMIArchitects

31 Blackfriar Road, Salford, Manchester, M3 7AQ
+44(0)161 832 3242 / info@omiarchitects.com / www.omiarchitects.com

PROJECT	GORTON LANE MANCHESTER		
DRAWING	SITE 1 - EXTERNAL WORKS SETTING OUT SHEET 1		
DATE	MAY'22	DRAWN BY	TB
JOB NO.	1405	DWG NO.	8790-OMI-XX-XX-D1-A-A3718 P01
SCALE	1:50 @ A1		