



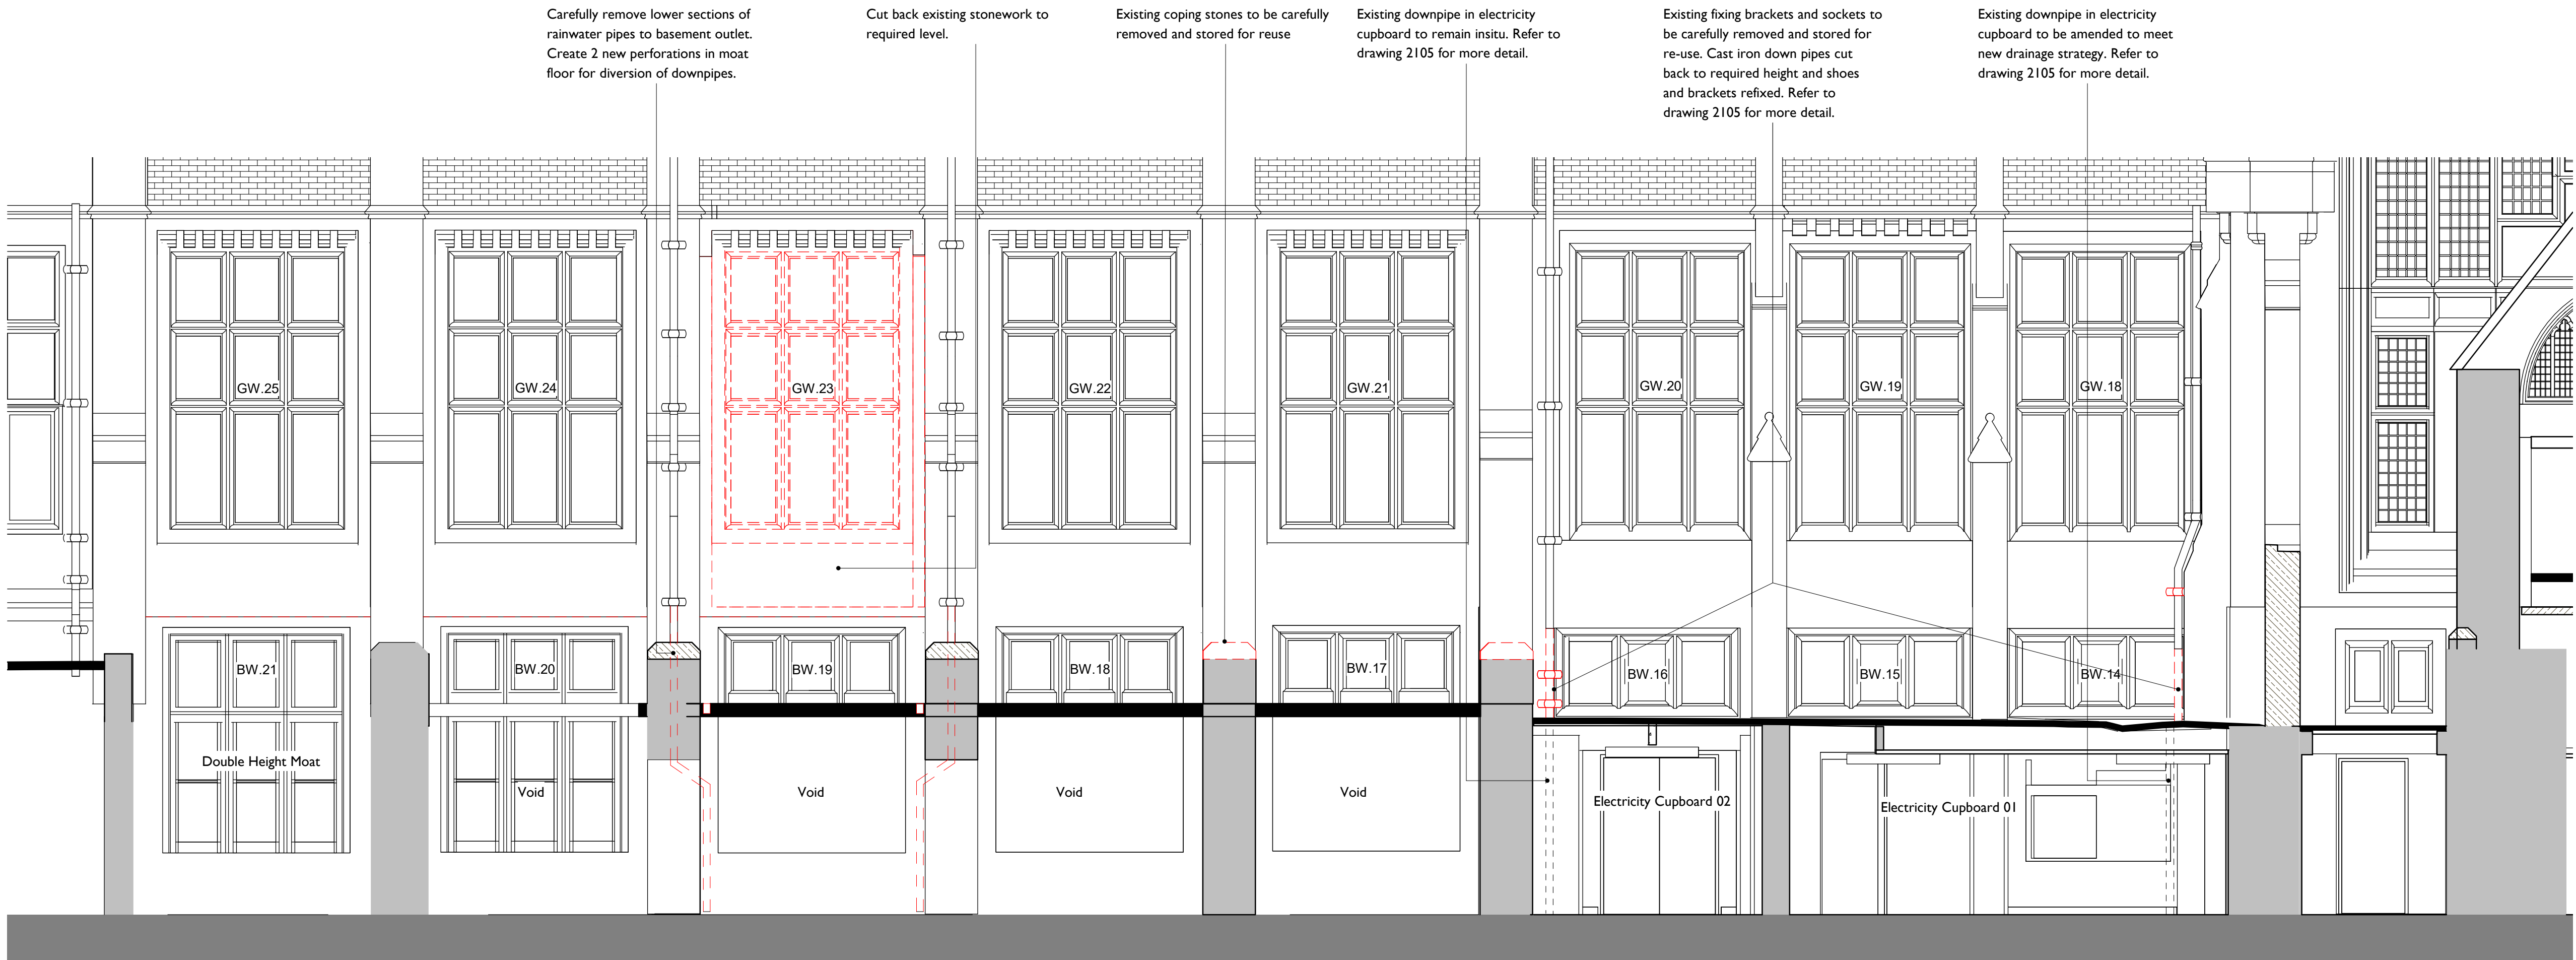


1 Section CC as Existing
1232 1 : 50

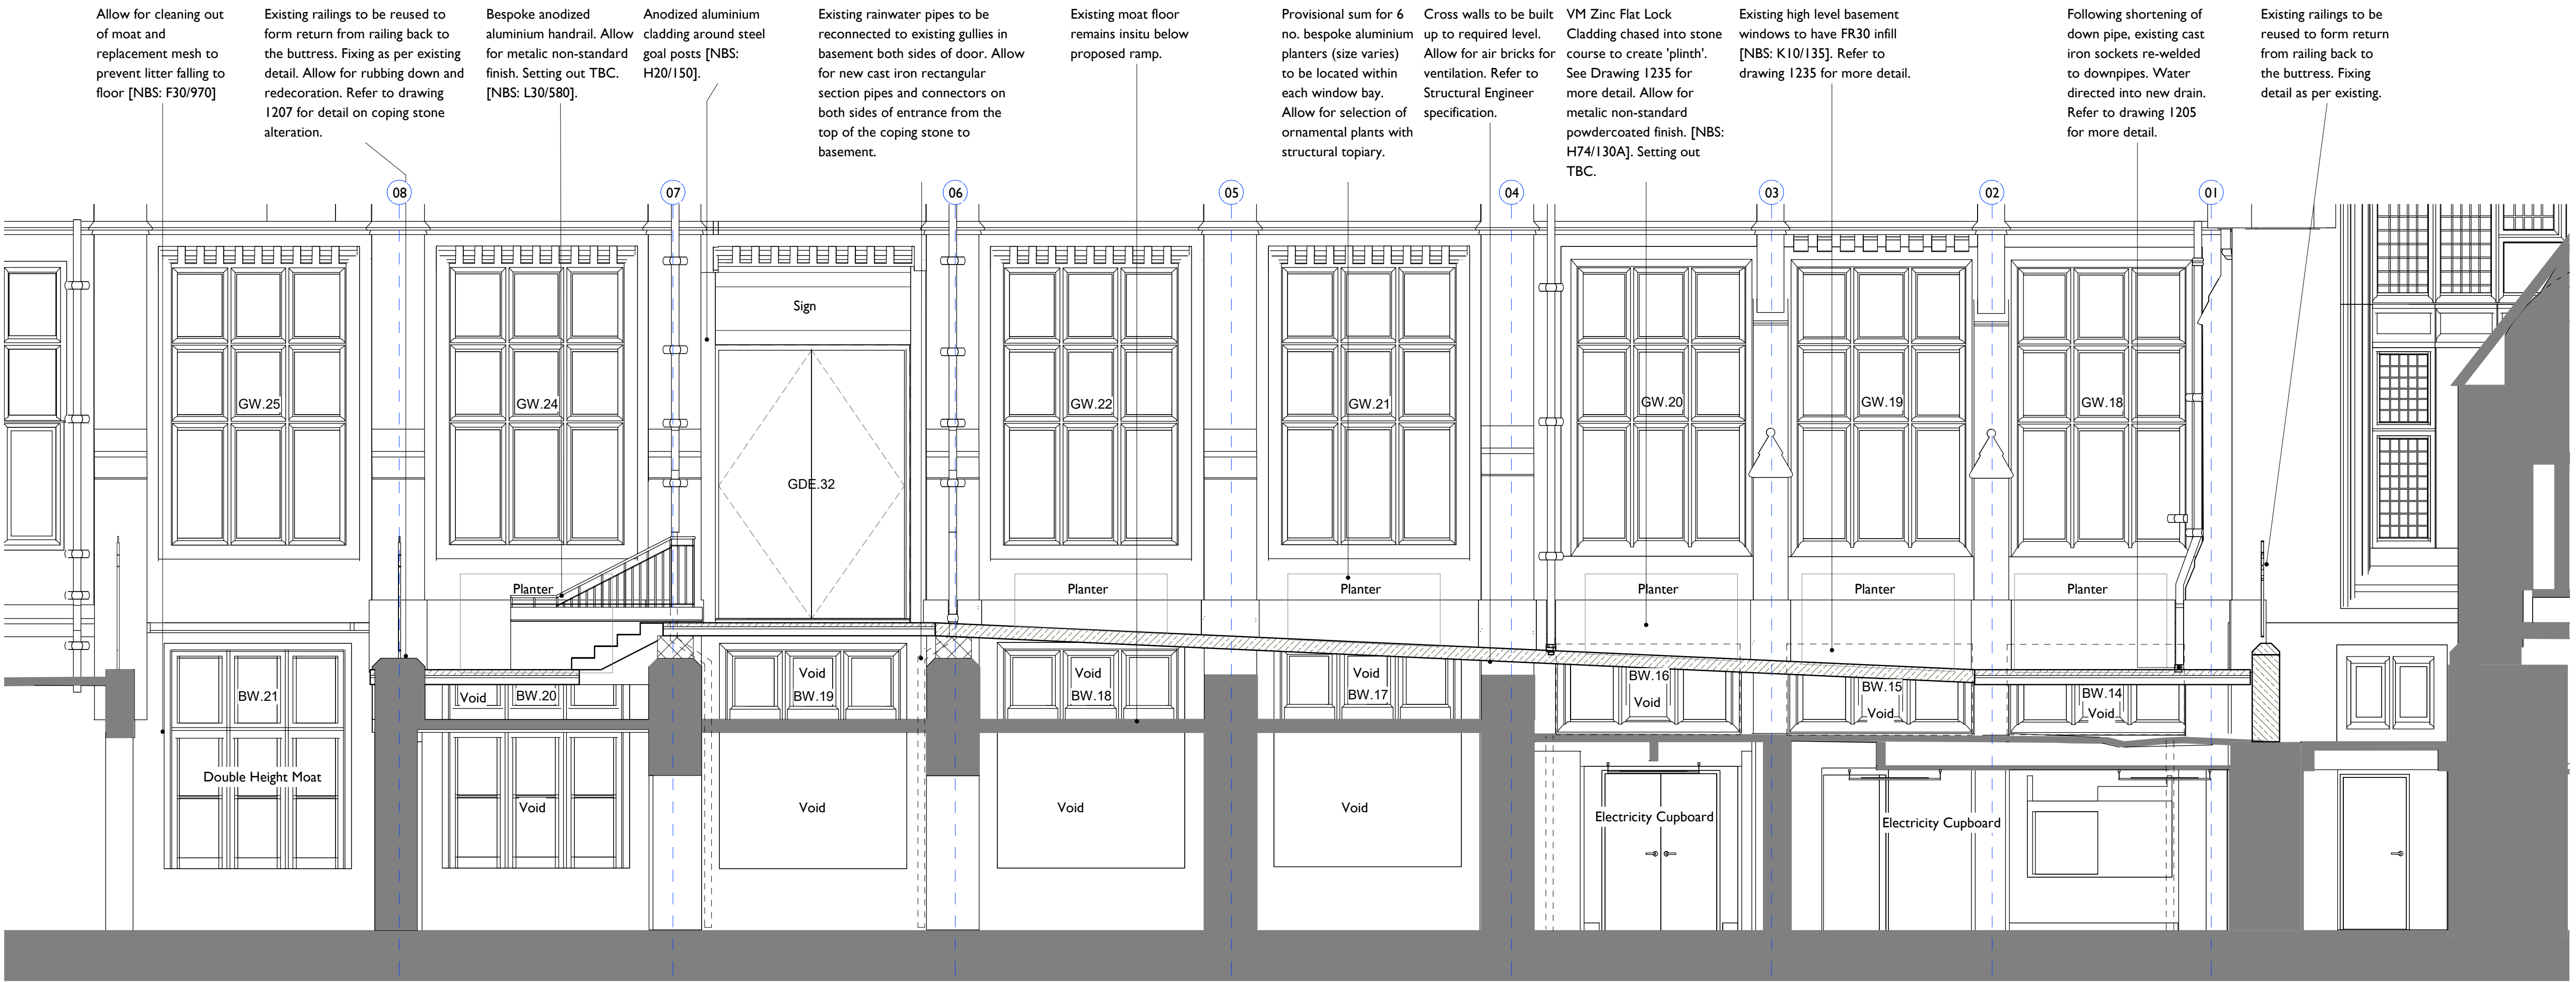


2 Section CC as Proposed
1232 1 : 50

Notes:
Drawings are based on survey data and may not accurately represent what is physically present.
Do not scale from this drawing. All dimensions are to be verified on site before proceeding with the work.
All dimensions are in millimeters unless noted otherwise.
Purcell shall be notified in writing of any discrepancies.

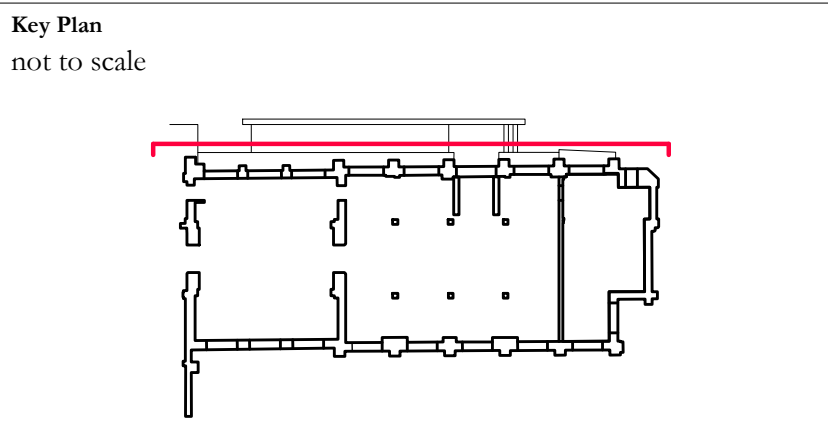

This drawing is to be read in conjunction with all Existing drawings, Demolition drawings, Proposed drawings, Specifications and MEP and Structural information.
Refer to NBS Specification M60 for details of internal and external decoration and finishes.
Refer to drawing 1400 for level information.

E	11/11/21	JB	JR	Issued for Construction
D	24/06/2021	JB	DC	Issued for Tender
C	09/06/2021	JB	DC	Issued for Stage 4 Coordination
B	01/06/2020	JB	DC	Scale Bar added
A	15/05/2020	JB	JR	ORE Issued for Stage 4 Costing
-	16/04/2020	JB	DC	ORE Design Development WIP

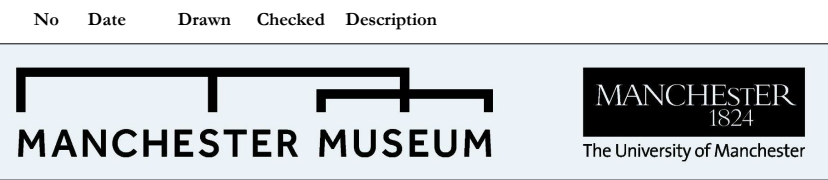

PROJECT STATUS	WORK STAGE 4
CLIENT	University of Manchester
PROJECT	Manchester Museum Courtyard
DRAWING TITLE	Section CC
SIZE & SCALE	[A1] As indicated
DRAWING STATUS	FOR CONSTRUCTION
JOB NUMBER	237010
DRAWING NO.	6137-PUR-ORE-XX-DR-A-1232
REV	E
PRINTED:	11/11/2021 18:46:55

