


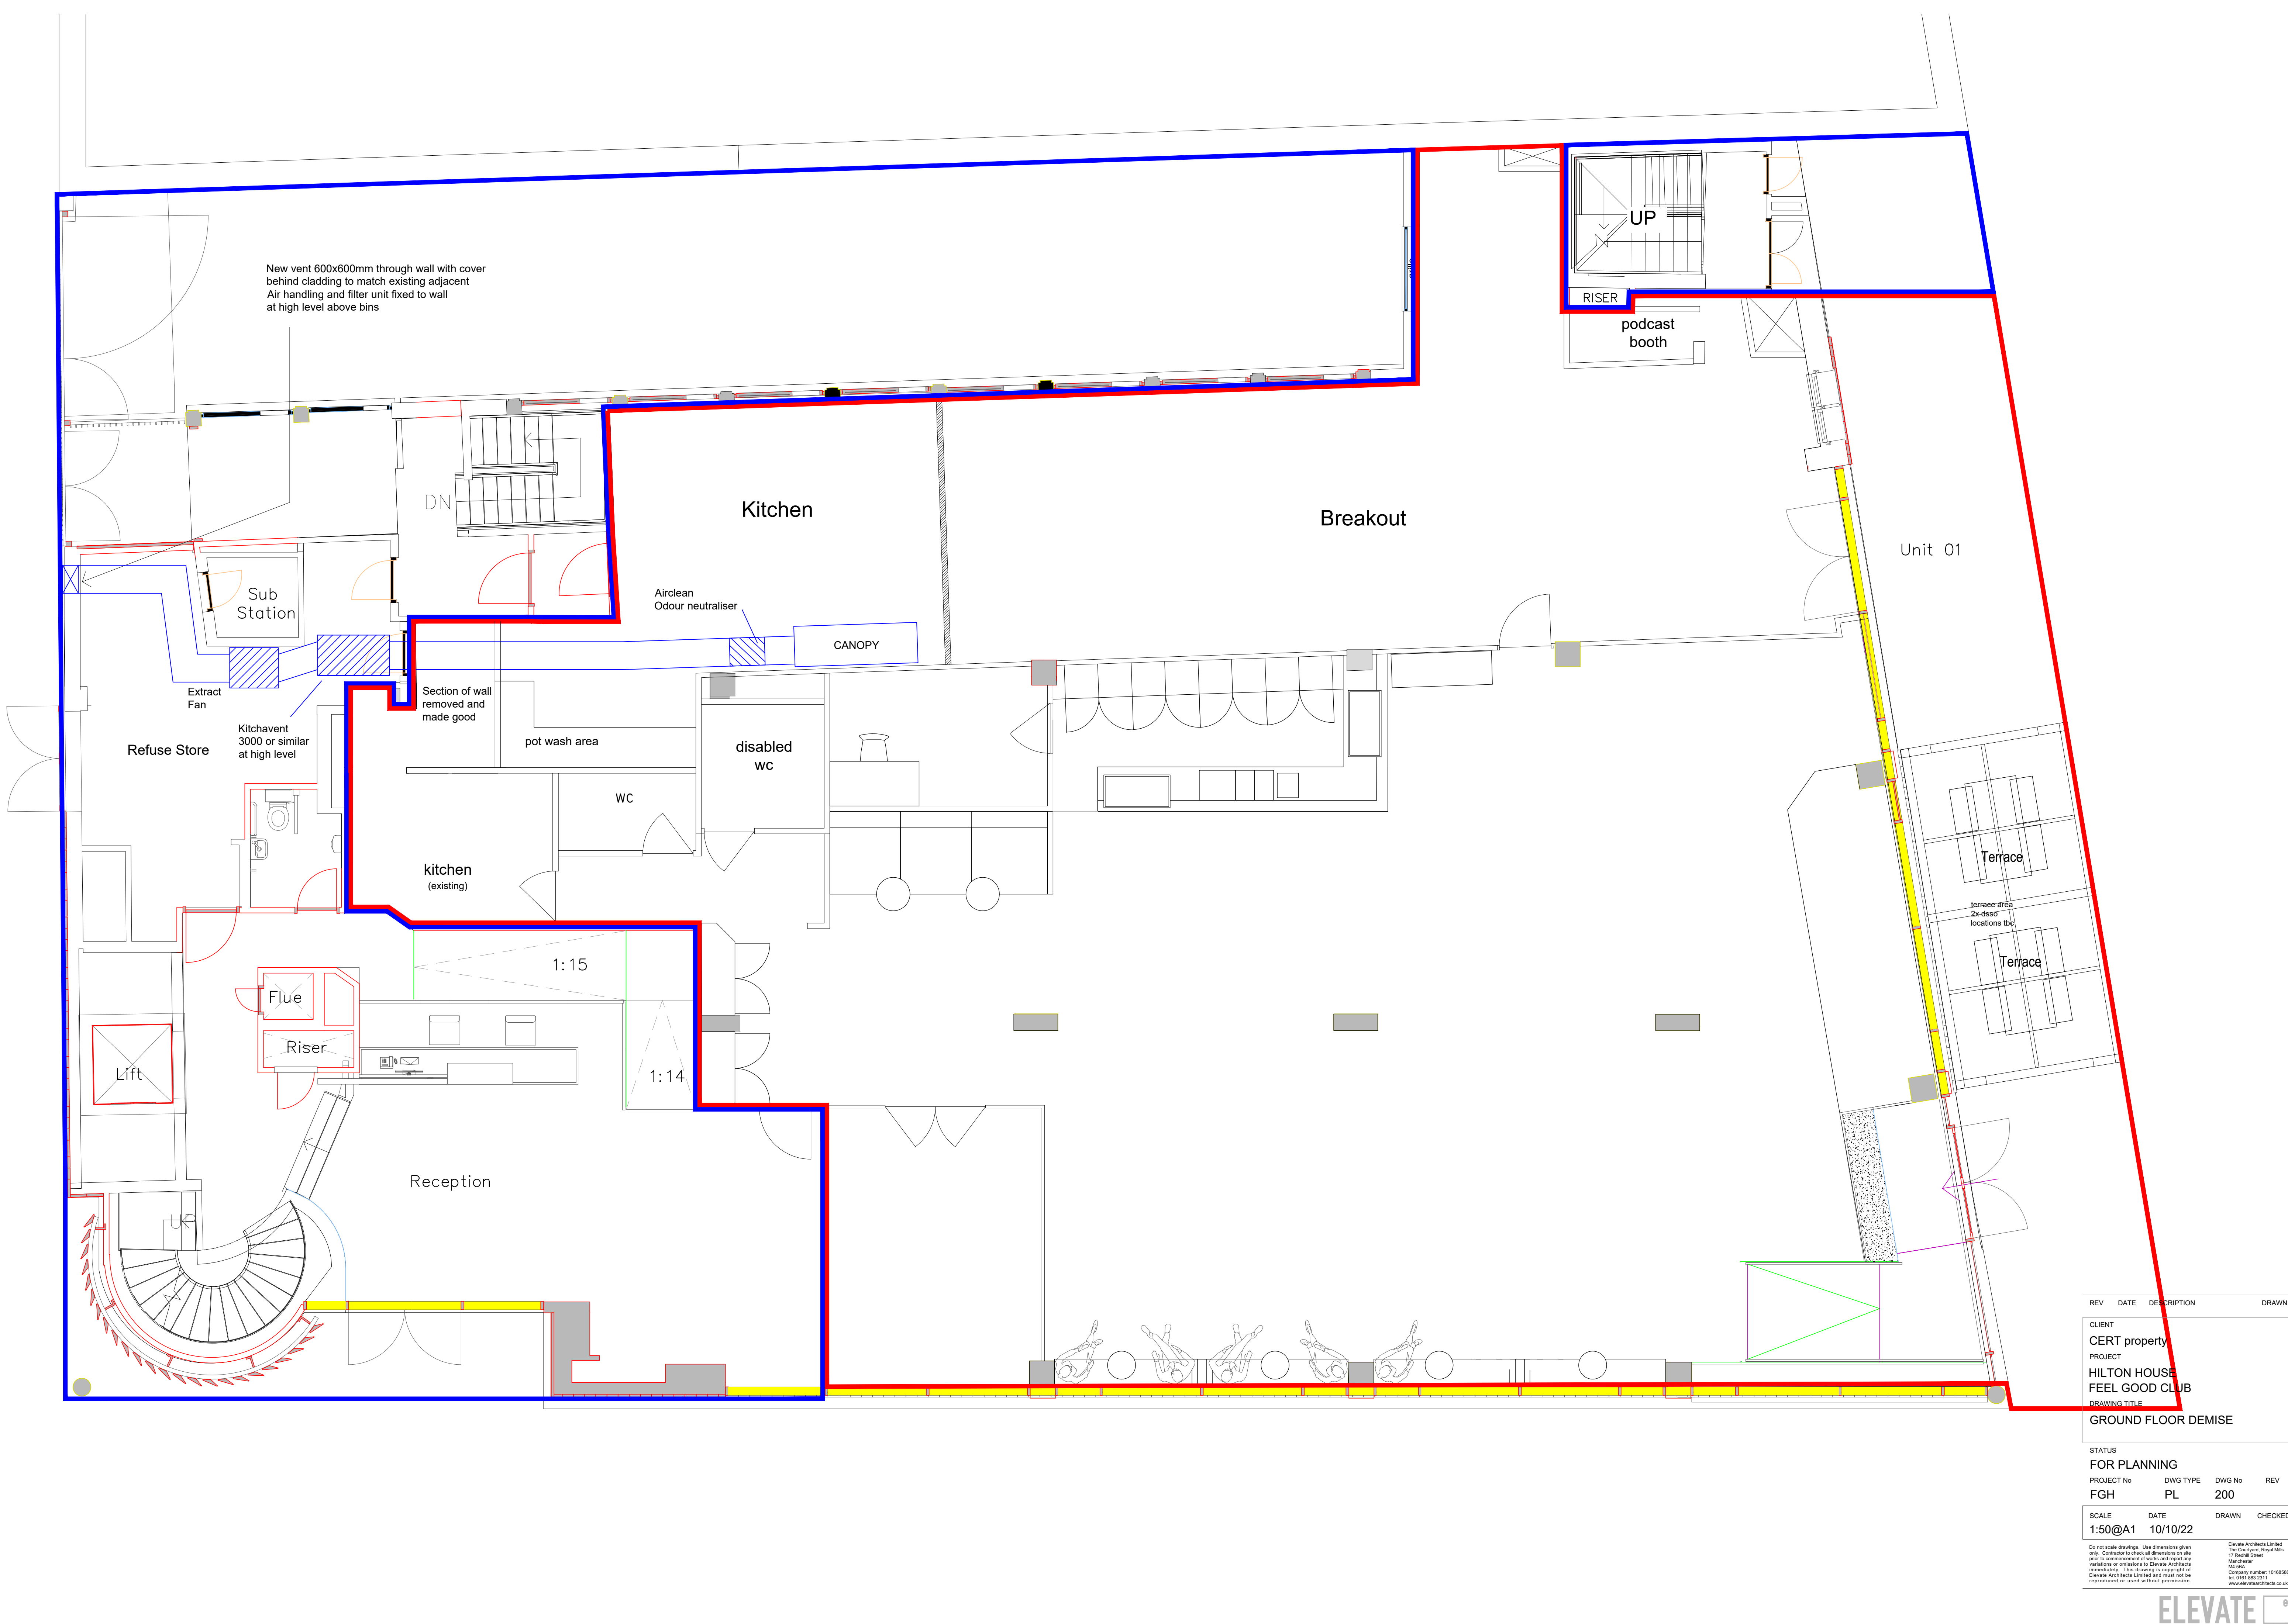

REV	DATE	DESCRIPTION	DRAWN
CLIENT			
CERT property			
PROJECT			
HILTON HOUSE			
FEEL GOOD CLUB			
DRAWING TITLE			
GROUND FLOOR DEMISE			
STATUS			
FOR PLANNING			
PROJECT No	DWG TYPE	DWG No	REV
FGH	PL	200	
SCALE	DATE	DRAWN	CHECKED
1:50@A1	10/10/22		
Do not scale drawings. Use dimensions given only. Contractor to check all dimensions on site prior to commencement of works and report any variations or omissions to Elevate Architects immediately. This drawing is copyright of Elevate Architects Limited and must not be reproduced or used without permission.			
Elevate Architects Limited The Courtyard, Royal Mills 17 North Street Manchester M4 6GA Company number: 10188588 Tel: 0161 883 2111 www.elevatearchitects.co.uk			