


THIS DRAWING MUST NOT BE USED ON SITE UNLESS ISSUED FOR CONSTRUCTION.

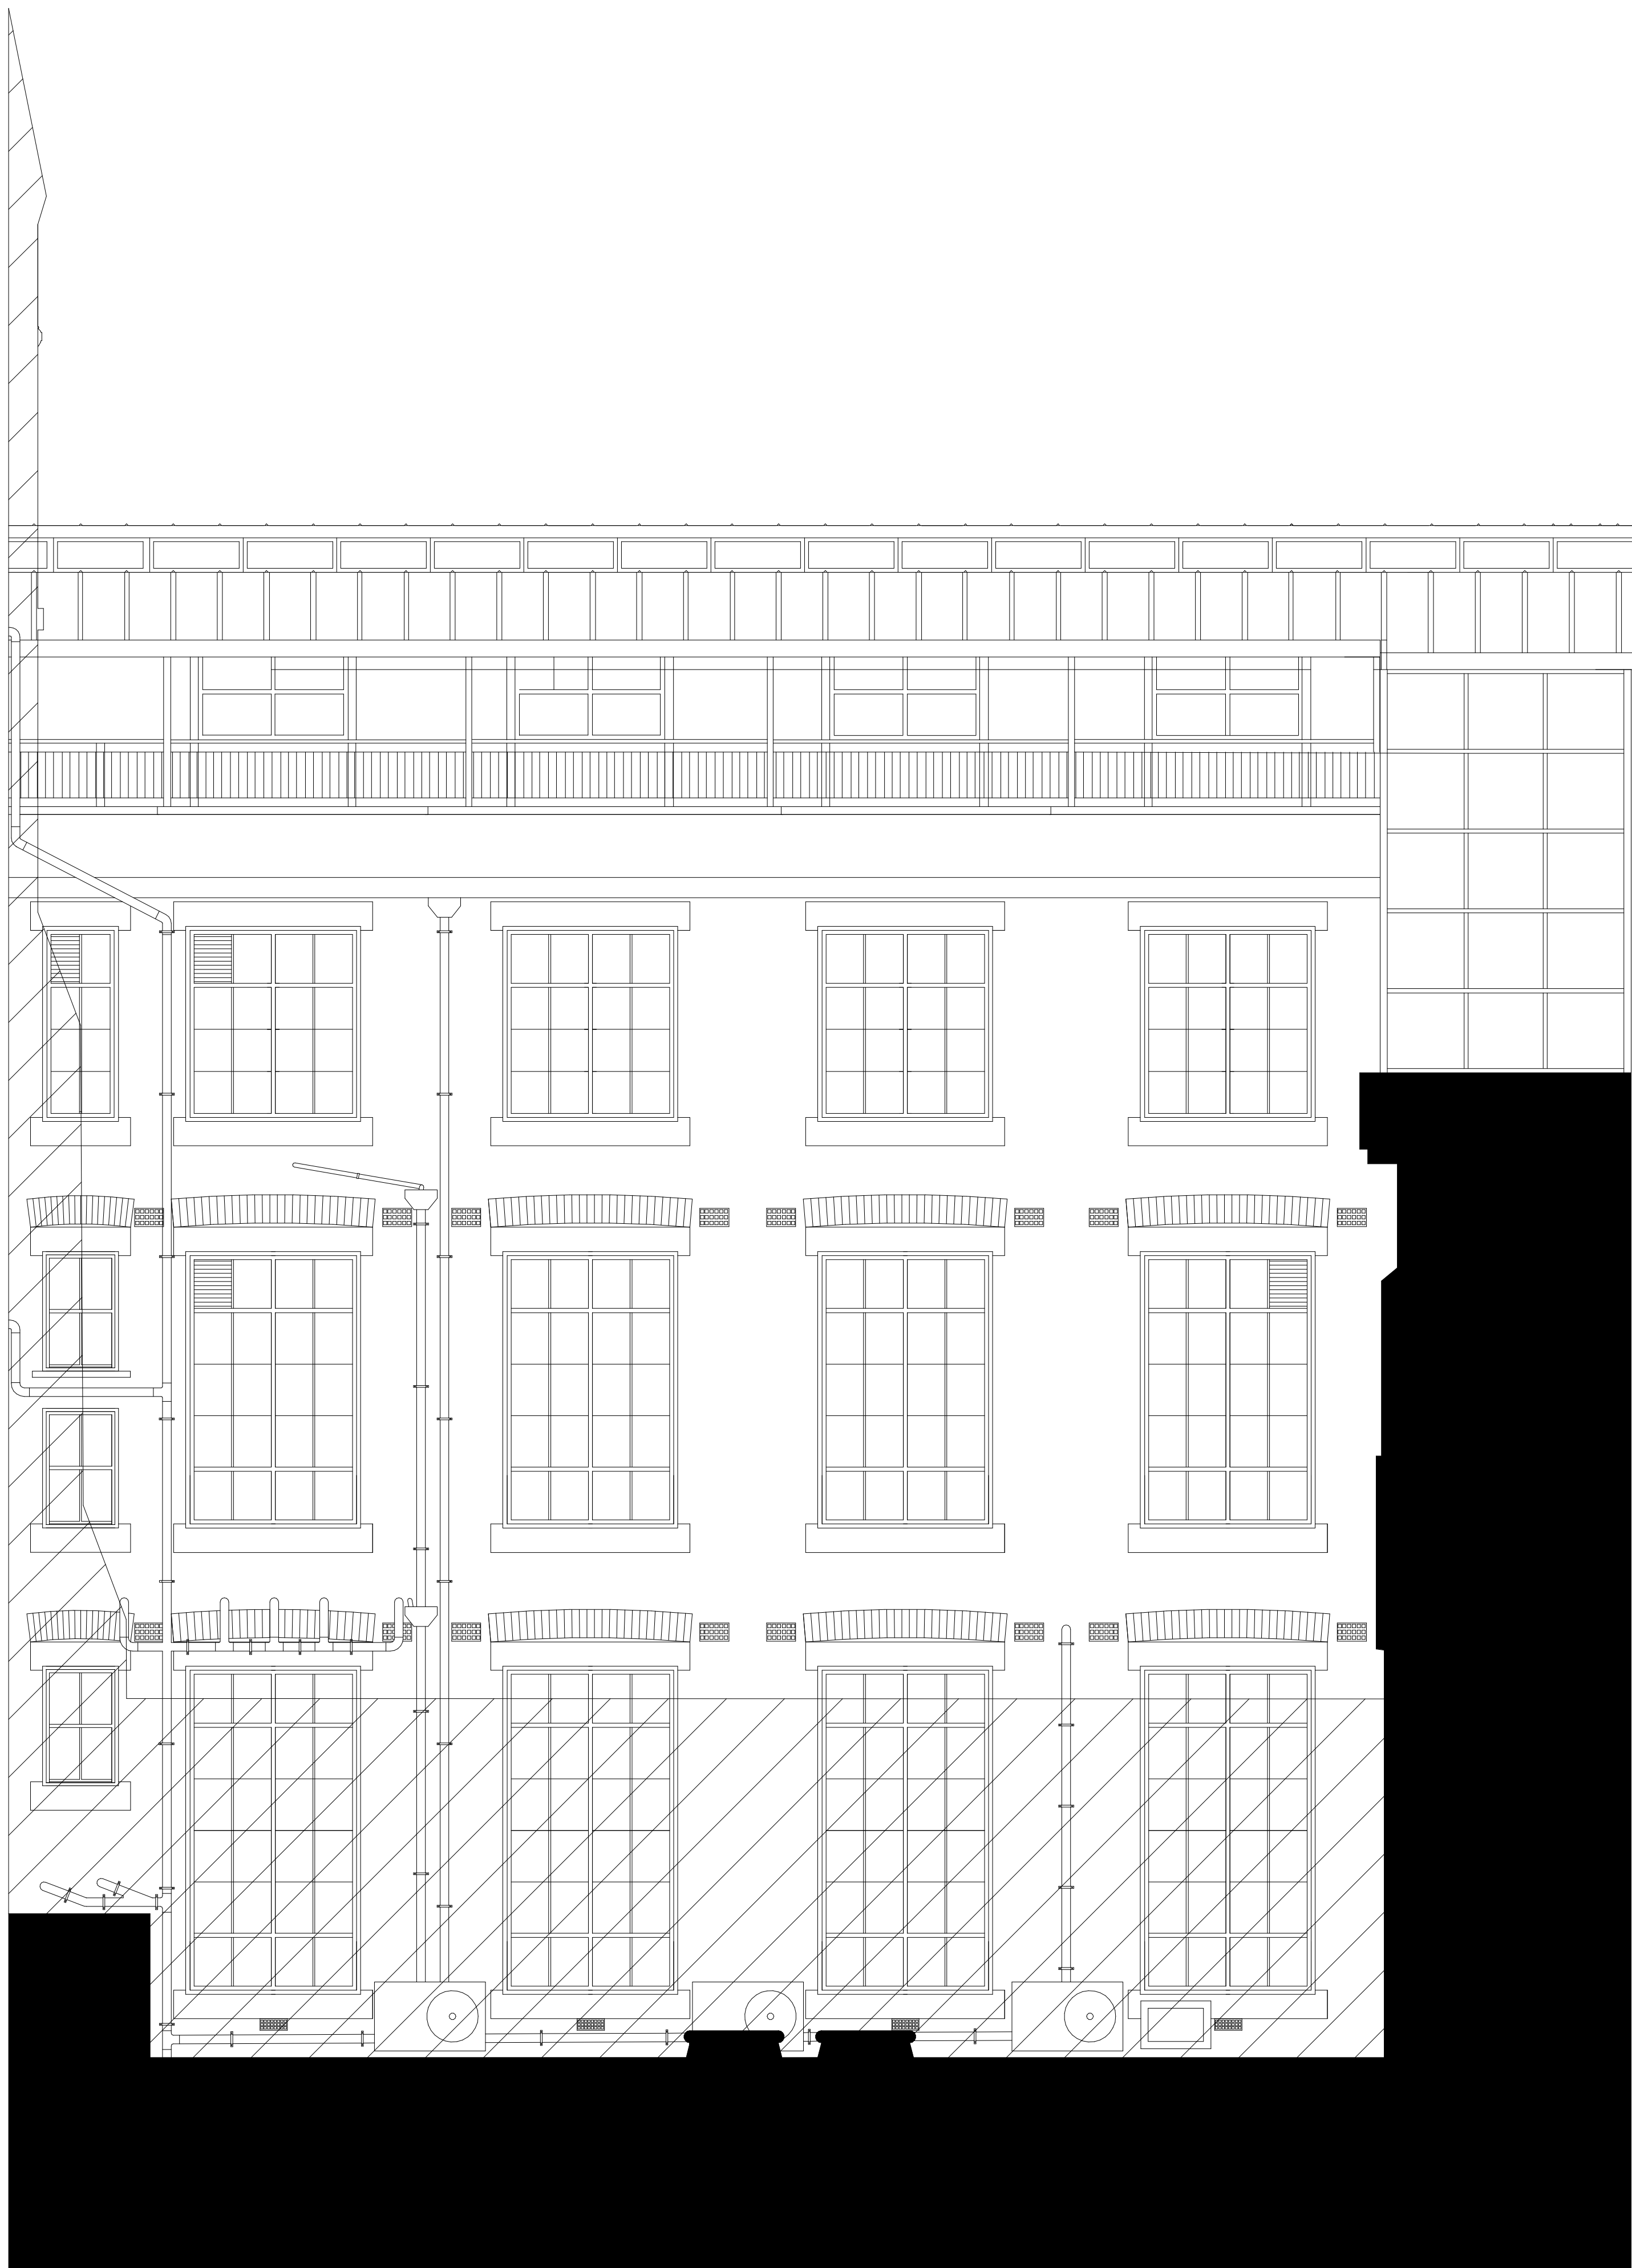

Survey Legend &

SV	Soil & Vent Pipe
RWP	Root Water Pipe
S	Sill
CL	CL
F	Floor Level
HH	Head Height [Door/Window]
CH	CH Cill Height [Door/Window]
H	Height [Door/Window]
W	Width [Door/Window]
DN	Descending Direction of Stair Travel
UP	Ascending Direction of Stair Travel

Please Note That This Survey Was Conducted Using Point Cloud Data, Derived from Laser Scanning and Photogrammetry.

Whilst Ever Care has Been Made to Ensure the Surveyed Plans & Elevations are Accurate, Please Ensure All Dimensions are Checked Against Prior to Ordering / Manufacturing Elements

Please Note Levels Shown are Relative to Level 5

NOT FOR CONSTRUCTION
[DRAFT]
FOR COMMENT ONLY

Rev:	Date:	Notes:
------	-------	--------



Client
Chetham's School of Music
Project Name
Dorm Refurbishment, Millgate Building, Level 5
Drawing Name
Existing Elevation - Courtyard

Drawing Number 1030 DR07		Revision	
Date 09/06/22	Scale 1 : 50	Size A1	Status PLANNING

Manor Architecture Ltd.
Booths Hall, Booths Park,
Chelford Rd.,
Knutsford, WA16 8GS

Tel. 07555 645 494
Email. info@manorarchitecture.co.uk
Web. www.manorarchitecture.co.uk

The logo for CIAT Chartered Practice. It features a circular emblem on the left containing a stylized architectural drawing of a building facade. To the right of the emblem, the letters 'CIAT' are written in a large, bold, serif font. Below this, the words 'CHARTERED PRACTICE' are written in a smaller, all-caps, sans-serif font. The entire logo is set against a dark background within a rounded rectangular border.