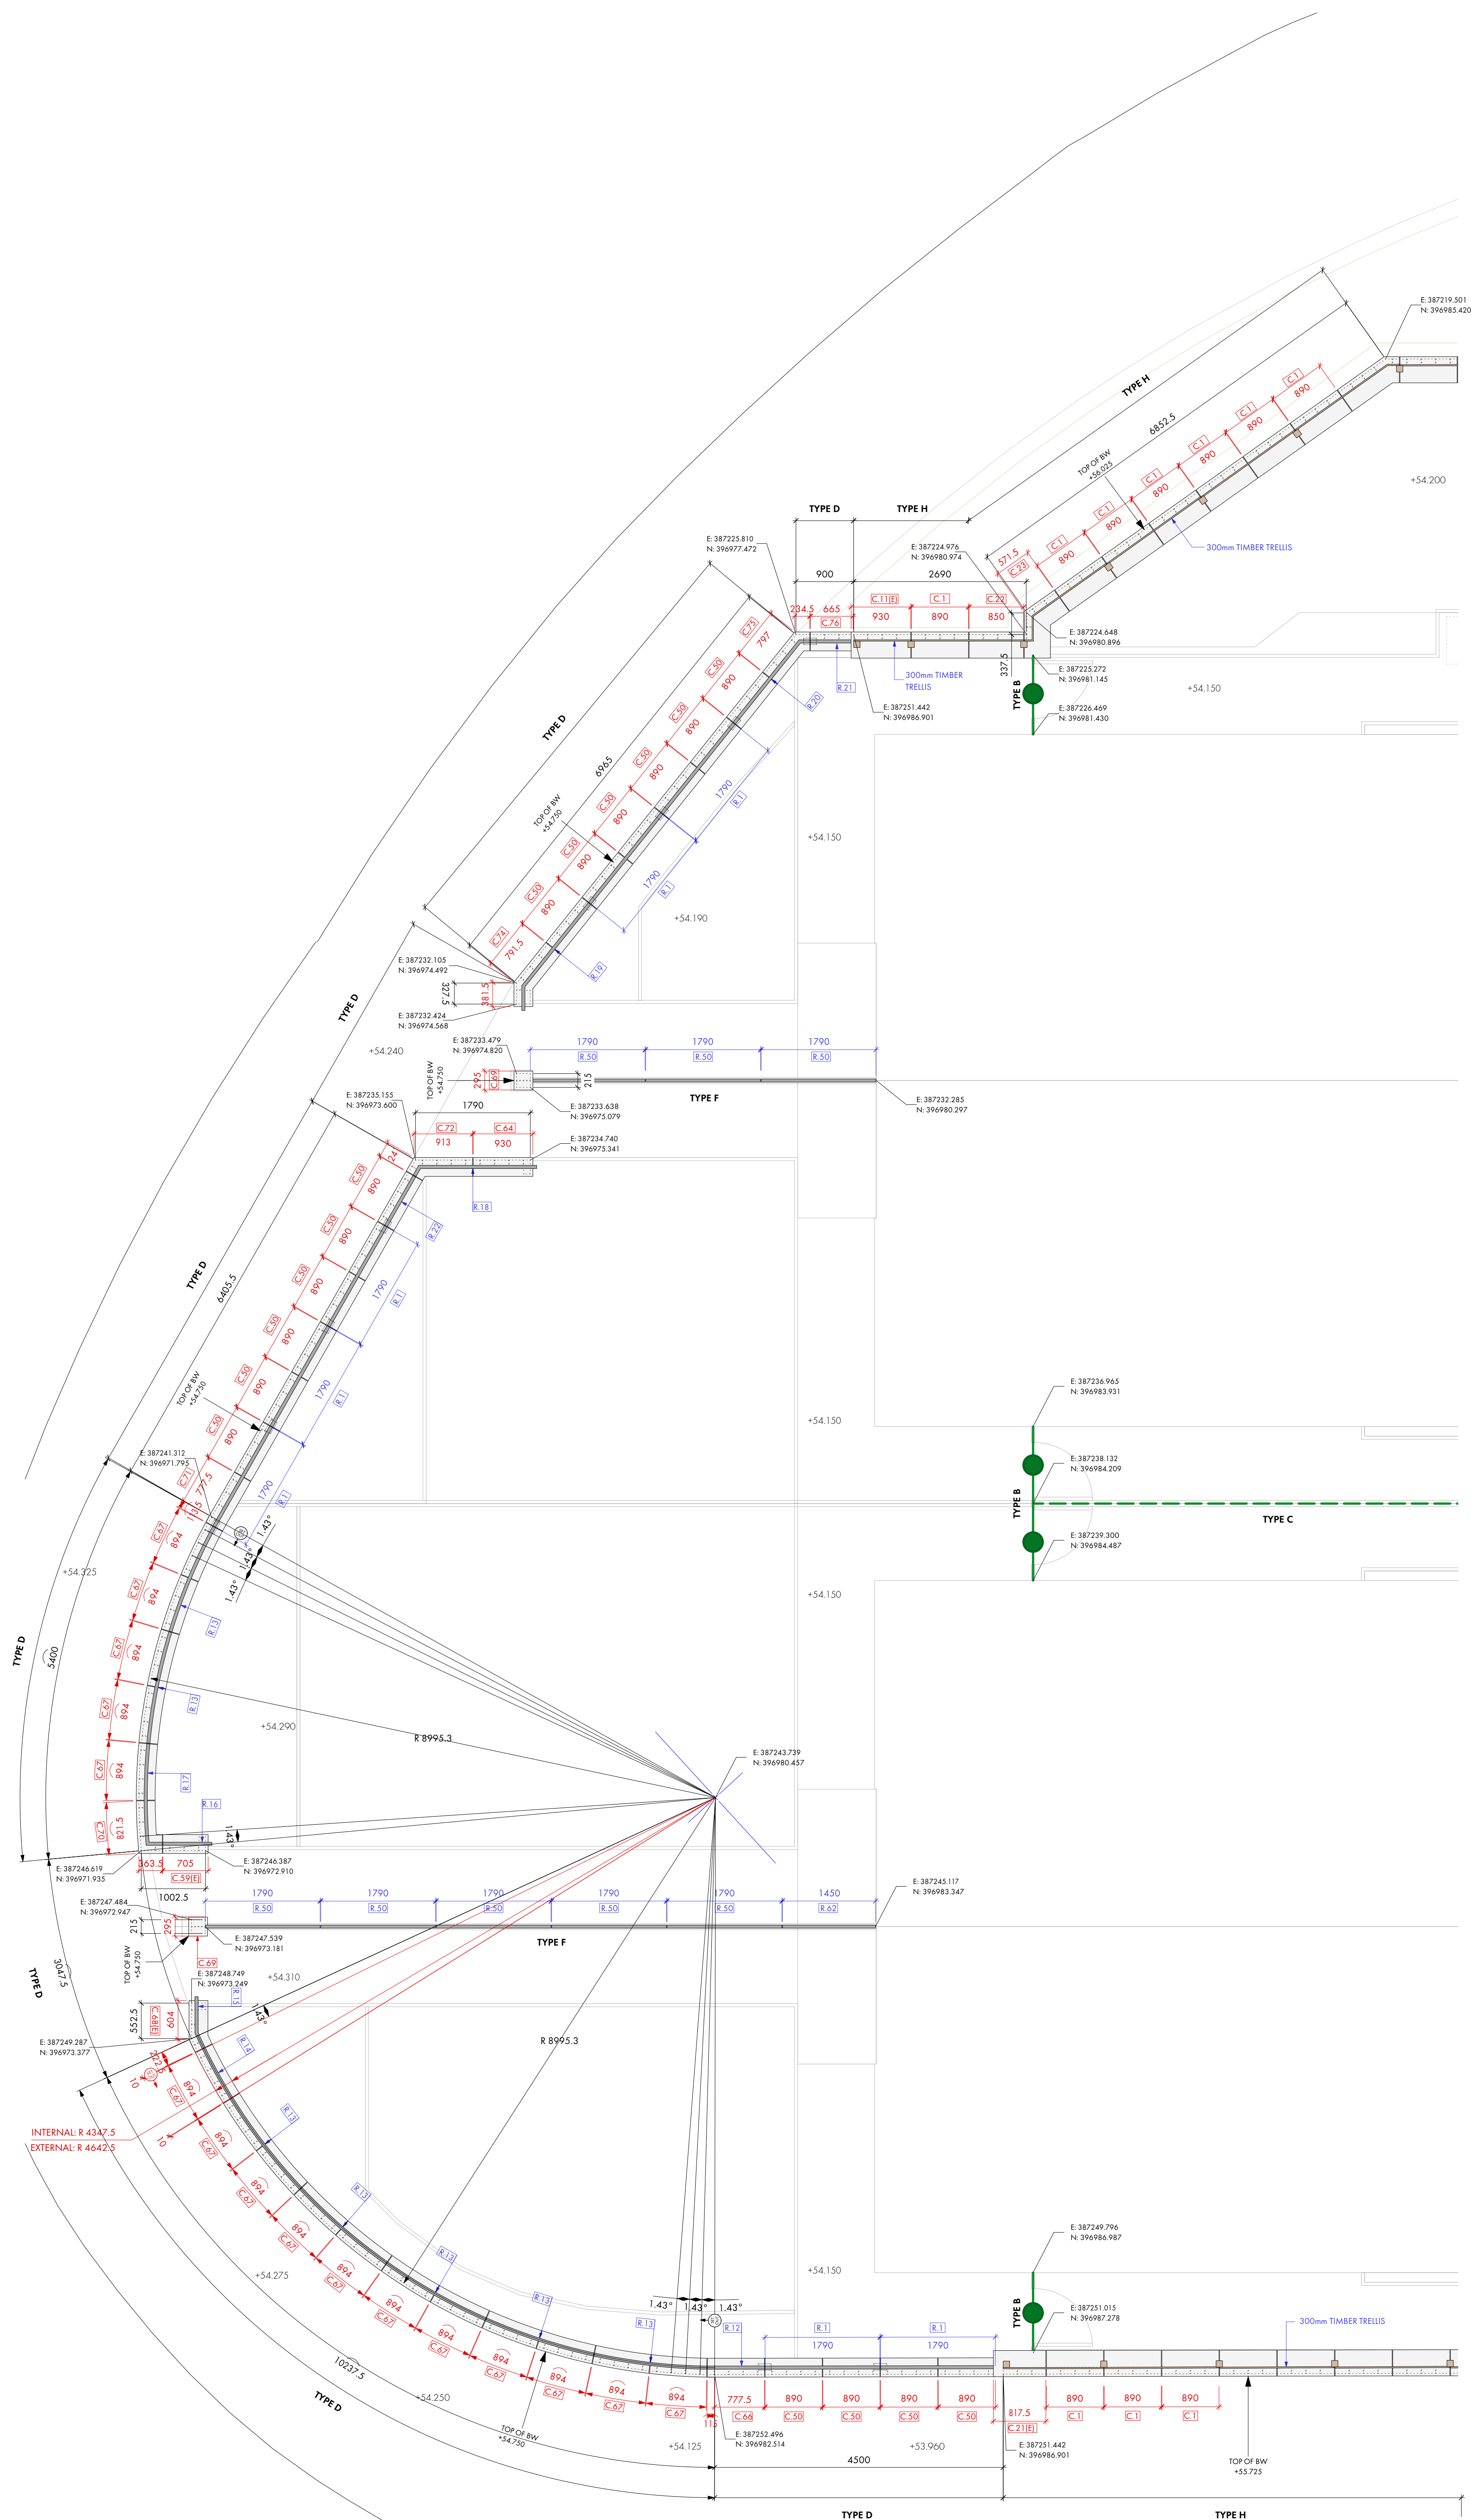


[illegible]

NOTE
BRICKWORK SETTING OUT SHOWN WITH **BLACK**
DIMENSIONS.

COPING SETTING OUT SHOWN IN **RED** DIMENSIONS.

RAILING SETTING OUT SHOWN IN **BLUE** DIMENSIONS

PRELIMINARY ISSUE

OMIArchitects

31Blackfriars Road, Salford, Manchester, M3 7AQ
+44(0)161 832 3242 / info@omiarchitects.com / www.omiarchitects.com

PROJECT	GORTON LANE MANCHESTER				
DRAWING	SITE 1 - EXTERNAL WORKS SETTING OUT SHEET 1				
DATE	MAY 22	DRAWN BY	TB	SCALE	1:50 @ A1
JOB NO.	1405	DWG. NO.	8790-OMI-XX-XX-DT-A-A3719 P01		