


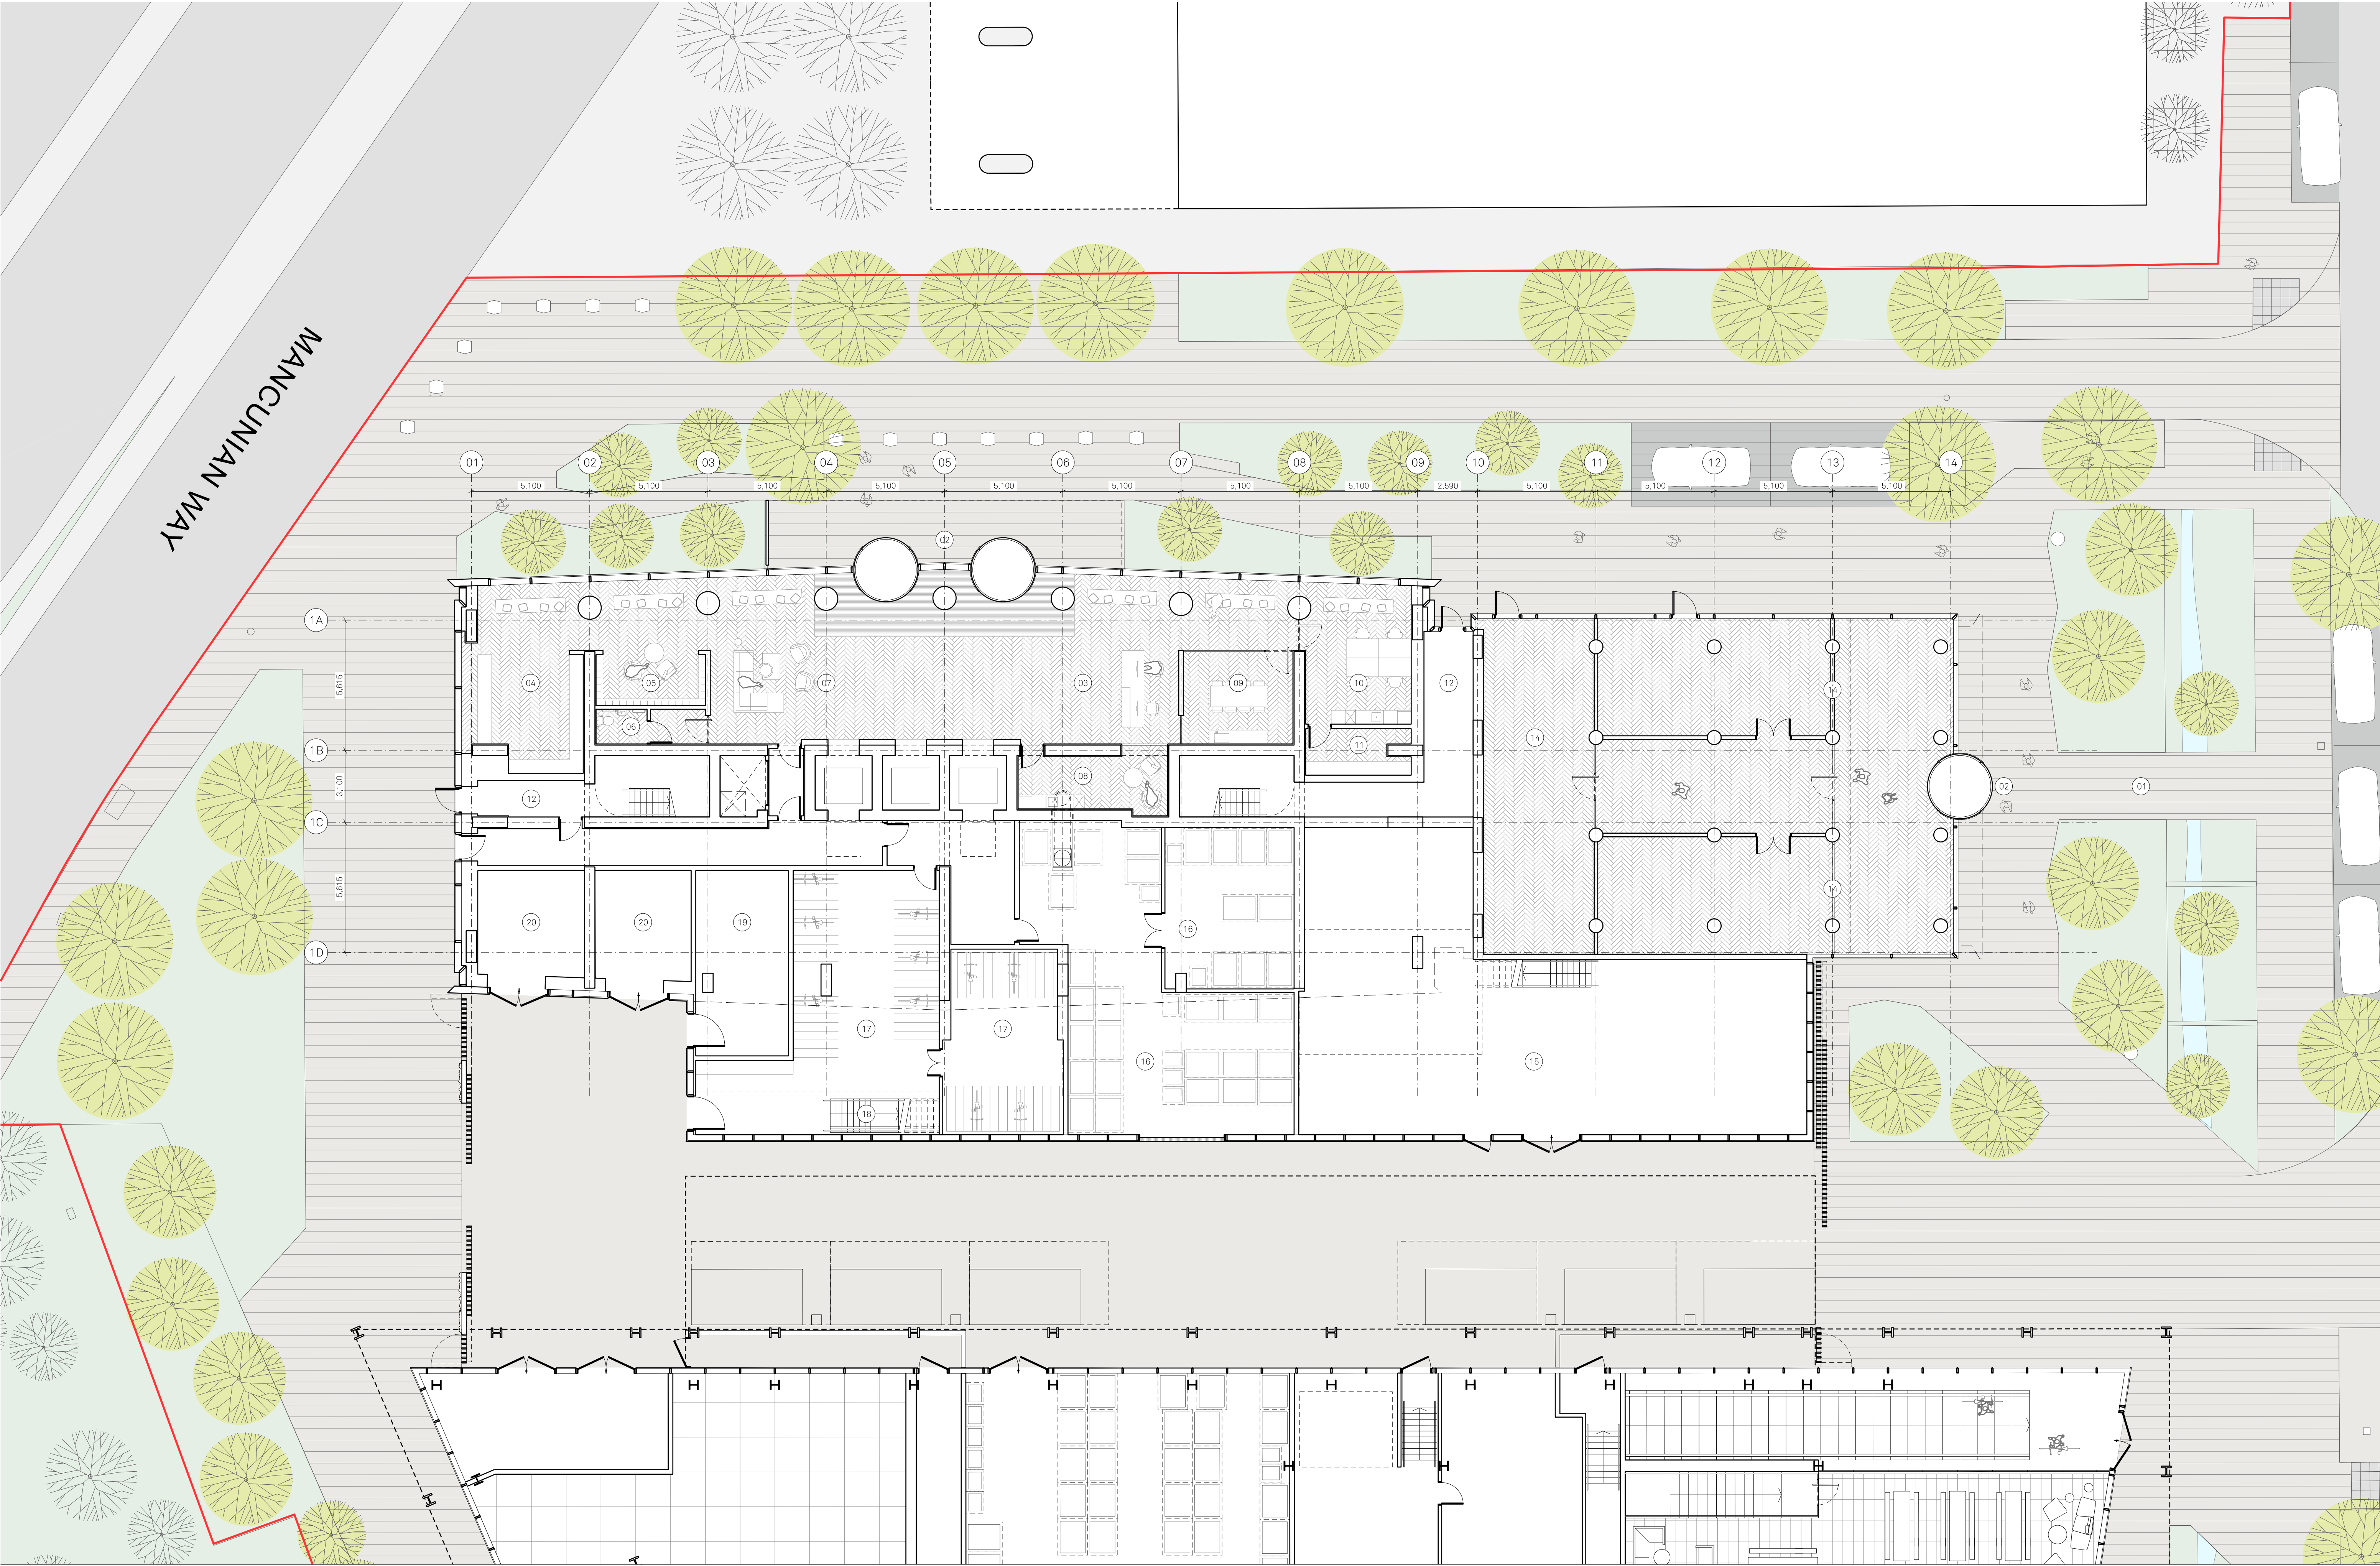

Notes:

PLAN KEY:

- | | | | | | | |
|------------------|---------------|-----------------|------------------|---|-------------------|------------------------------------|
| 01 Public realm | 04 Post room | 07 Waiting area | 10 Main office | 13 Potential space required for commercial sprinkler tank | 16 Plant | 19 Stairs to mezzanine cycle store |
| 02 Main entrance | 05 Post boxes | 08 Staff room | 11 Security room | 17 Refuse area | 18 LV Switch room | 20 Substation |
| 03 Reception | 06 WC | 09 Meeting room | 12 Escape route | 14 Community space | 15 Cycle store | |

NOTES:

All structural / service coordination ongoing and to be developed post issue. All structural sizes TBC by SE

Project Name:

One Medlock

Street

Drawn: HM

Checked: JM

Details:

E

Title:

Block B Ground Floor

General Arrangement Plan

Status:

Planning

Project:

100

Scale:

1:125 @ A1

Drawing No:

_B1_02_2200

Rev:

E

Jon Matthews Architects

Union, 2-10 Albert Square, Manchester, M2 6LW

0161 974 3690

Copyright of this drawing is vested in Jon Matthews Architects and must not be copied or reproduced without written consent. Figures dimensions only are to be taken from this drawing. Do not scale from this drawing. For full company disclosure please visit www.jonmatthewsarchitects.com