



A B C D E F G H I J K L M N O P Q

1

2

3

4

5

6

7

8

9

10


11

12

13

84.803 m
▼ 11 - Lift Overrun
83.600 m
▼ Stair Roof
82.100 m
▼ Parapet
80.900 m
▼ 09 - Roof
78.411 m
▼ 08A Parapet
77.665 m
▼ 08 Eighth Floor
74.409 m
▼ 07 Seventh Floor
71.393 m
▼ 06 Sixth Floor
68.377 m
▼ 05 Fifth Floor
65.361 m
▼ 04 Fourth Floor
62.345 m
▼ 03 Third Floor
59.213 m
▼ 02 Second Floor
56.081 m
▼ 01 First Floor
52.775 m
▼ 00 Ground Floor
50.900 m
▼ External Ground
50.800 m
▼ Road

1 2 3 4 5 6 7 8 9 10 11 12 13
4487 2475 3038 6700 5300 7200 7200 5300 6700 3419 3819 2762

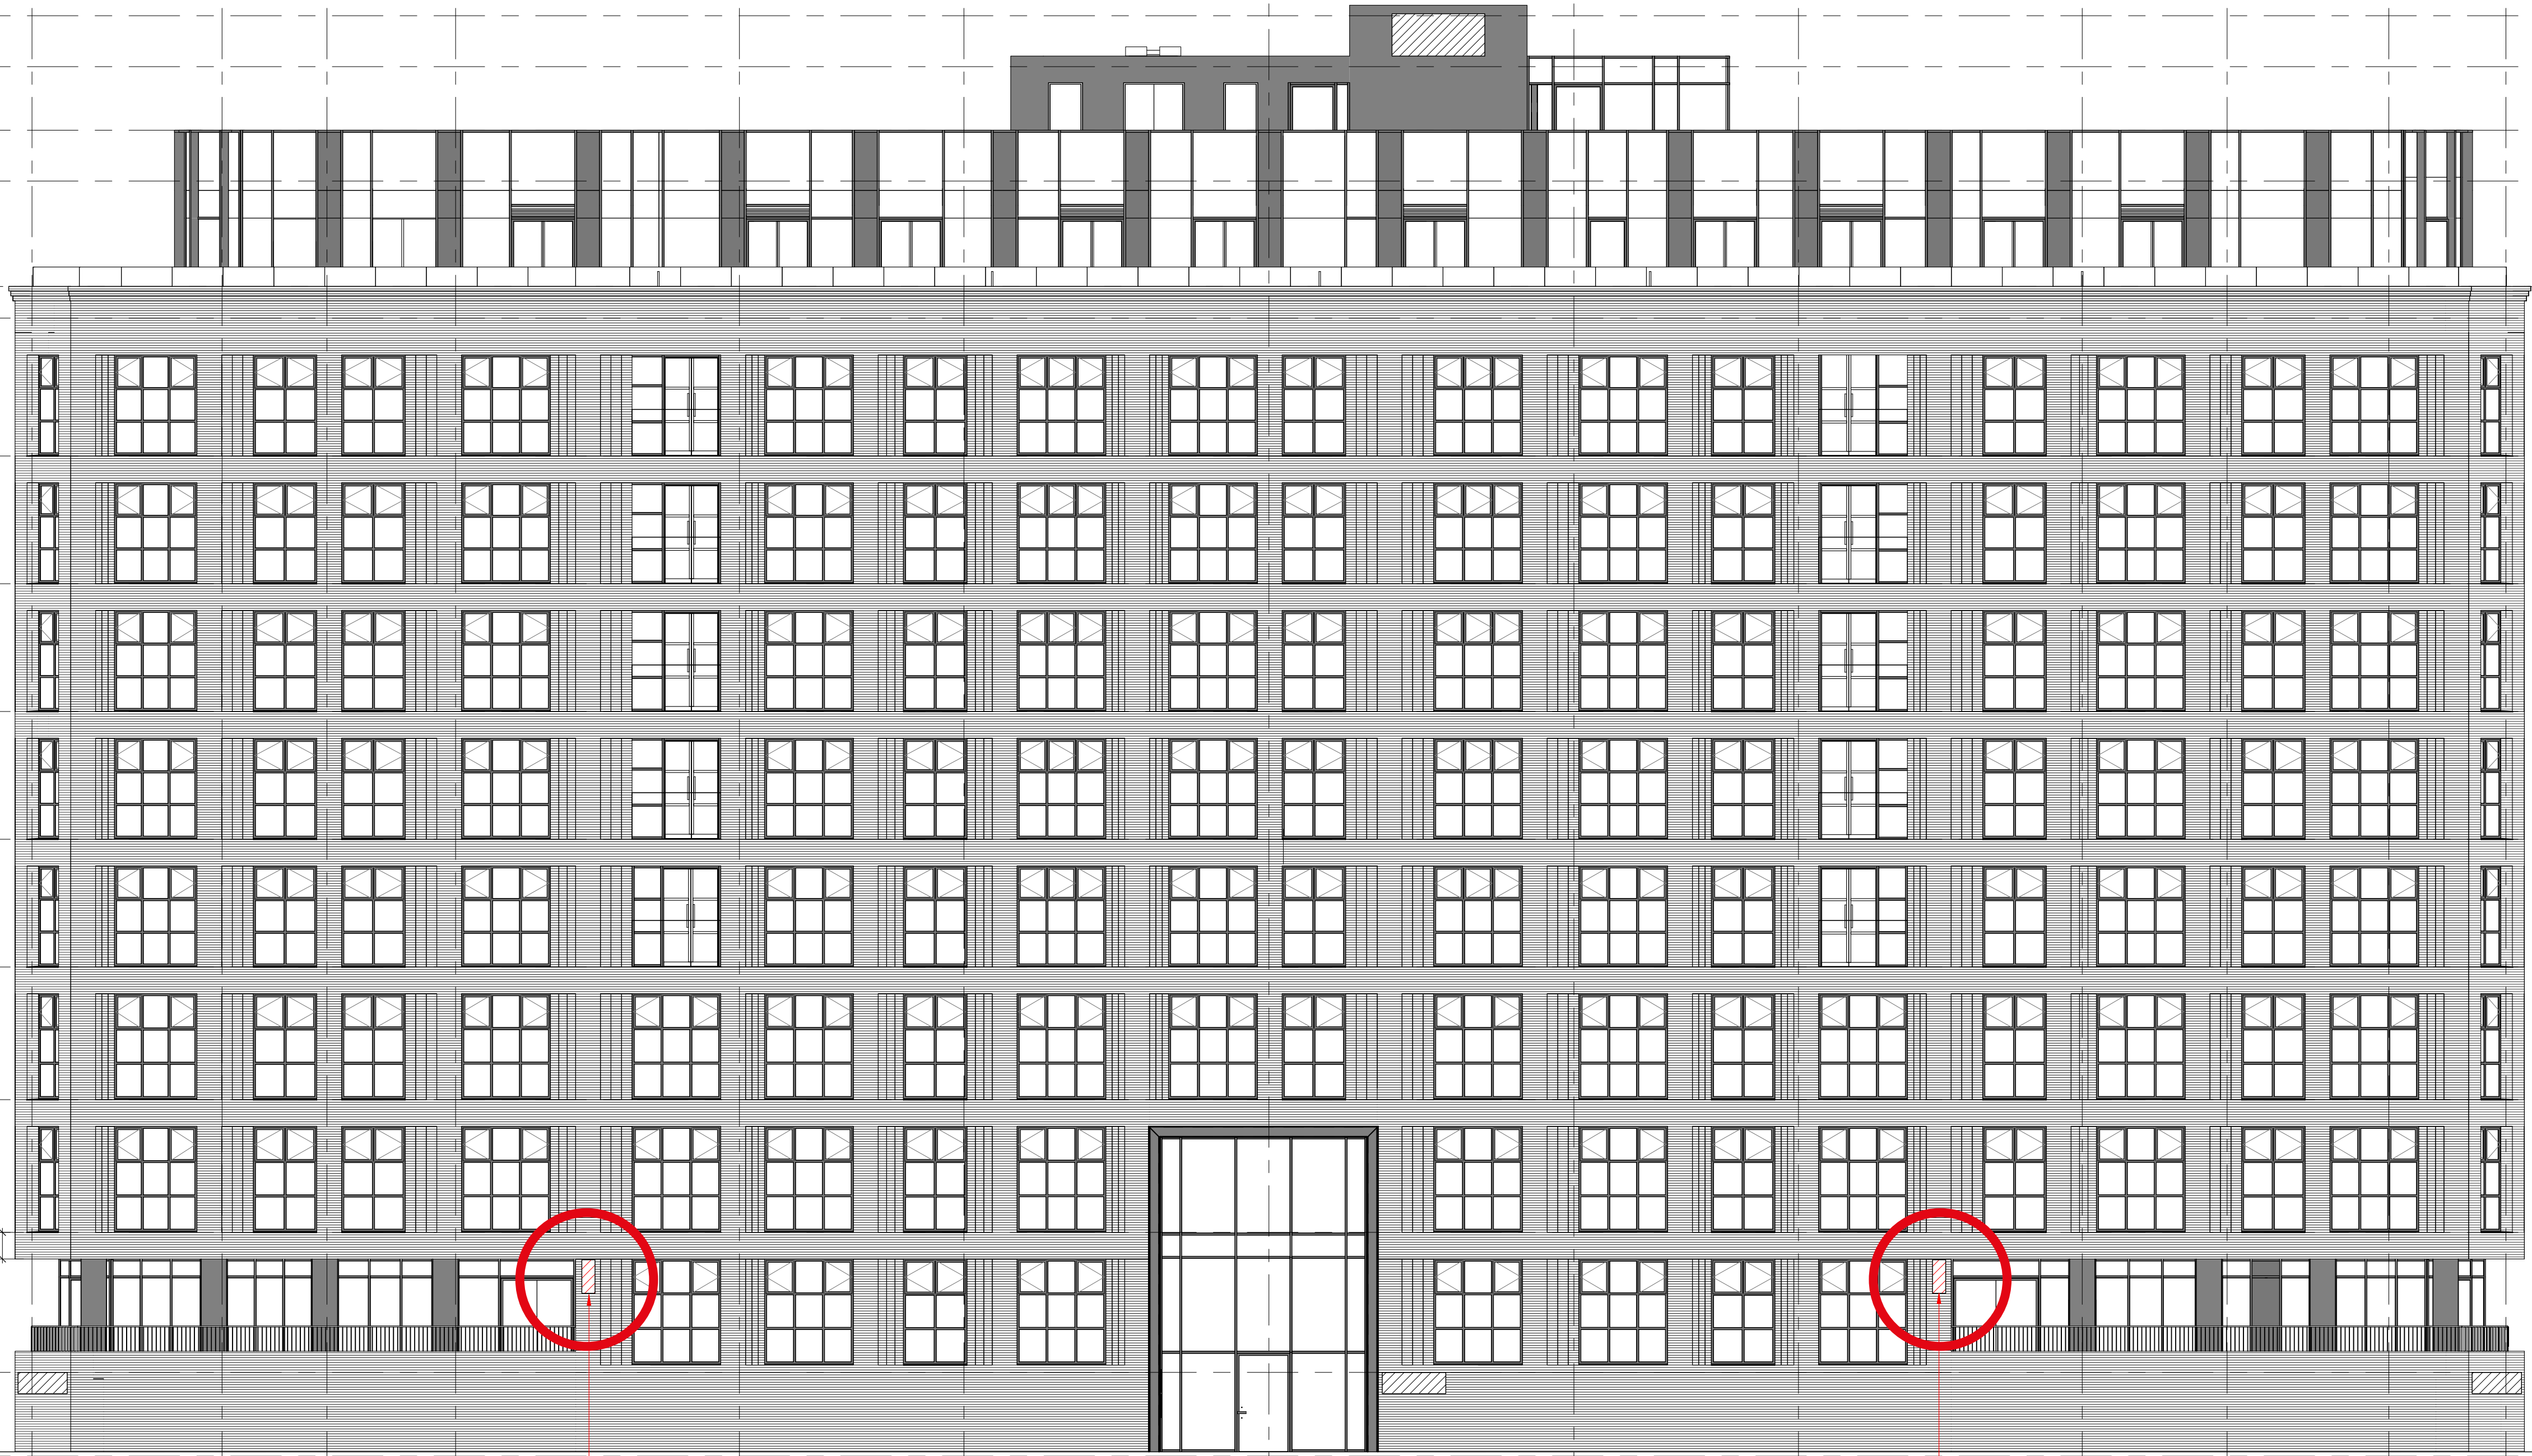

PROJECTING
SIGN

PROJECTING
SIGN

JOB NUMBER 53995 ACCOUNT MANAGER JJD

SCALE 1:100 DRAWN BY SL

DRAFT

FOR APPROVAL ONLY
DO NOT MANUFACTURE
FROM THIS DRAWING

01 08/02/22 INITIAL DRAWING ISSUED TO CLIENT

CLIENT

NORTHERN GROUP


VISUAL

COLONY PROJECTING SIGNS




UNIT 1 FIRST AVENUE
EUROPA VILLAGE
MANCHESTER M17 1JZ

ASLRA SIGNS reserves the right
to reproduce in whole or in part without
the consent of ASLRA SIGNS.

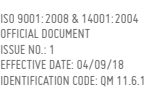


DO NOT SCALE FROM THIS DRAWING ALL DIMENSIONS TO BE CHECKED PRIOR TO MANUFACTURE

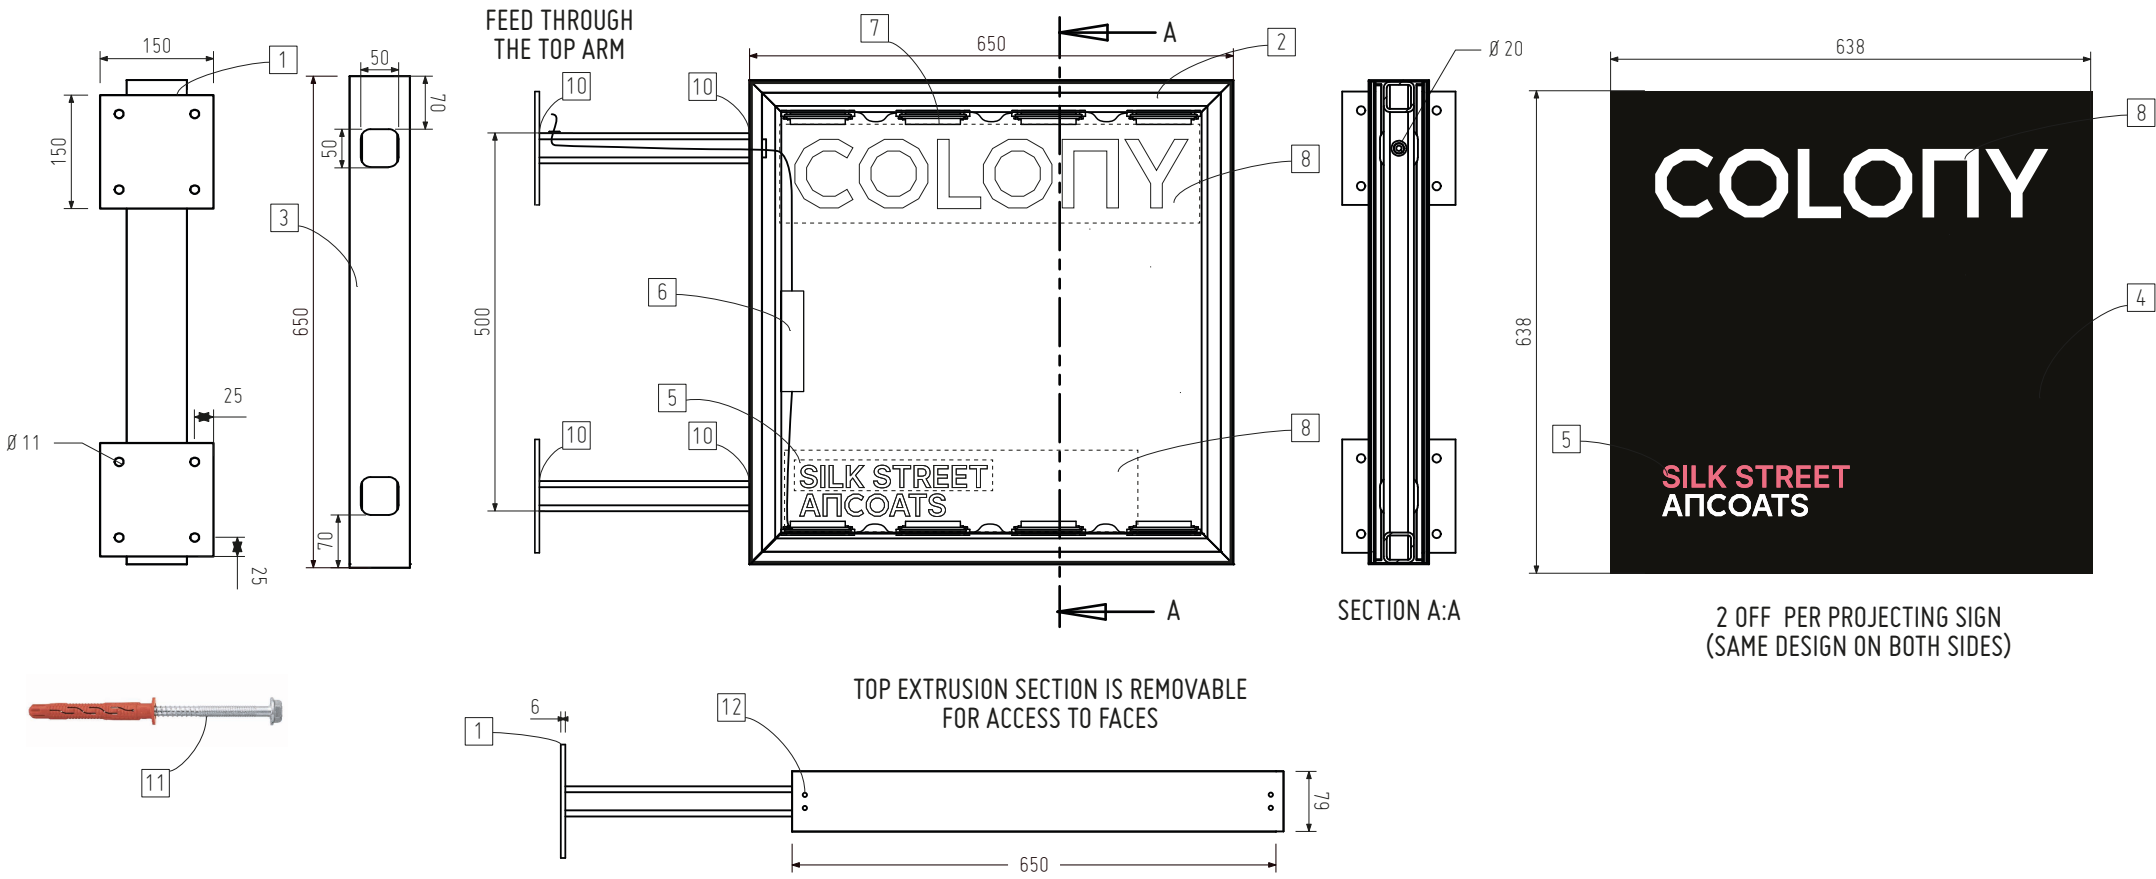

2 OFF

1	6MM ALUMINIUM BASEPLATE, PAINTED RAL 9005, FEED HOLE IN TOP BASEPLATE
2	40X40X3MM STRUCTURAL ALUMINIUM BOX SECTION — GRADE 6082T6
3	ASTRA EXTRUSION FRAME, NOTCHED FOR ARMS, TOP REMOVABLE, PAINTED RAL 9005/MATT WHITE INTERNAL
4	FRET CUT 2.5MM ALUMINIUM FACES, PAINTED RAL 9005/MATT WHITE INTERNAL
5	PRINT ONTO MPI 3151 TRANSLUCENT VINYL
6	12v-60w POWER SUPPLY MOUNTED INTERNALLY
7	POSTERBOX SLIM 2 6500K COOL WHITE LED MODULES (8 MODULES)
8	3MM LED ACRYLIC BONDED TO THE BACK OF THE FACES
9	BLACK PVC GROMMET, 12MM HOLE
10	FULL FILLET WELD — MINIMUM 3MM
11	HRD-HF M10X80MM STAINLESS STEEL HEX HEAD, PLASTIC COLLARD ANCHOR *4 PER BASEPLATE*, BLACK HEAD
12	M5X25MM COUNTERSUNK MACHINE SCREW

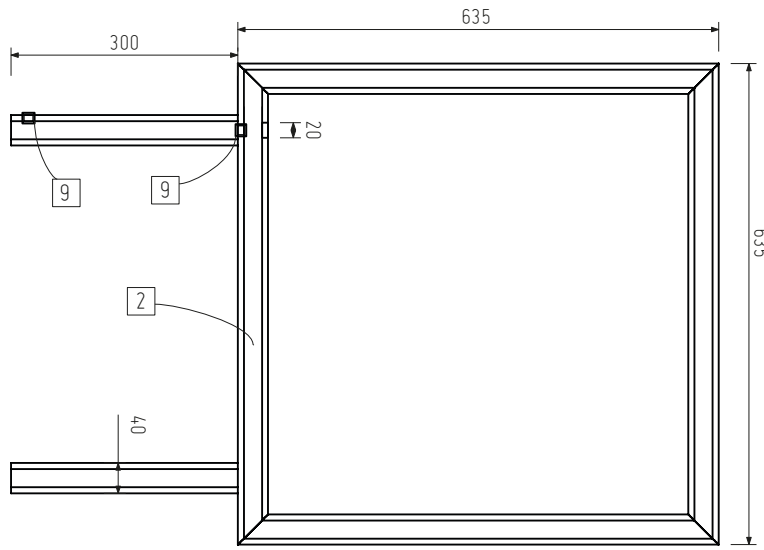

JOB NUMBER 53995ACCOUNT MANAGER JJD

SCALE 1:10DRAWN BY SL

DRAFT

FOR APPROVAL ONLY
DO NOT MANUFACTURE
FROM THIS DRAWING

01 08/02/22 INITIAL DRAWING ISSUED TO CLIENT

COLOUR SPECIFICATION

RAL 9005
60% SEMI-GLOSS

RAL 9016
MATT (INTERNAL)

CMYK

PRINT

FACE PRINT

REVERSE PRINT

CLIENT

NORTHERN GROUP

VISUAL

COLONY PROJECTING SIGNS

ASTRA
SIGNS

UNIT 1 FIRST AVENUE
EUROPA VILLAGE
MANCHESTER M17 1JZ

QMS ISO 9001:2015
REGISTERED

QMS ISO 14001:2015
REGISTERED

QMS ISO 45001:2018
REGISTERED

QMS ISO 50001:2018
REGISTERED

QMS ISO 9001:2015
REGISTERED

QMS ISO 14001:2015
REGISTERED

QMS ISO 45001:2018
REGISTERED

QMS ISO 50001:2018
REGISTERED

DO NOT SCALE FROM THIS DRAWING. ALL DIMENSIONS TO BE CHECKED PRIOR TO MANUFACTURE.