

PLANT SCHEDULE						
Trees						
Abb	Species	Specification		Height (cm)	Girth	Number
Aca	Acer campestre	Heavy Standard: 5 brks: 3x: RB: Clear Stem min.200cm		350-425	12-14cm	6
Alam	Amelanchier lamarckii	Multi-Stemmed: Bushy: 3 Stems min.: 3x: RB		250-300		4
SHRUB PLANTING						
Abb	Species	Specification	Pot	Height (cm)	Density	Number
Axh'HJ'	Anemone x hybrida 'Honorine Jobert'	Full Pot: C	5L		3 sq.m	42
Af-f	Athyrium filix-femina	Full Pot: C	5L		3 sq.m	9
Bco	Bergenia cordifolia	Full Pot: C	5L		4 sq.m	36
Cm'ID'	Carex morrowii 'Ice Dance'	Full Pot: C	5L		4 sq.m	13
Cter	Choysia ternata	Bushy: 5 brks:C	5L	40-60	3 sq.m	35
Cs'F'	Cornus stolonifera 'Flaviramea'	Bushy: 4 brks:C	5L	60-80	3 sq.m	38
Df-m	Dryopteris filix-mas	Full Pot: C	5L		3 sq.m	17
EuGR	Euonymus japonicus 'Green Rocket'	Bushy: 4 brks:C	5L	40-60	3 sq.m	33
Hm'A'	Hakonechloa macra 'Aureola'	Full Pot: C	5L		3 sq.m	19
H'MB'	Hebe 'Midsummer Beauty'	Bushy: 7 brks:C	5L	30-40	3 sq.m	20
H'MW'	Hebe 'Mrs Winder'	Bushy: 7 brks:C	5L	40-60	3 sq.m	37
Lniv	Luzula nivea	Full Pot: C	5L		3 sq.m	33
Om	Olearia macrodonta	Bushy: 6 brks:C	5L	40-60	3 sq.m	39
Pa'S'	Persicaria affinis 'Superba'	Full Pot: C	5L		3 sq.m	39
Plau	Prunus laurocerasus	Bushy: 3 brks:C	5L	60-80	3 sq.m	21
So	Salvia officinalis	Full Pot: C	5L		3 sq.m	22
Sco	Sarcococca confusa	Bushy: 6 brks:C	5L	30-40	3 sq.m	26
Src	Sarcococca ruscifolia chinensis	Bushy:6 brks: C	5L	30-40	3 sq.m	36
Sxc'KG'	Skimmia x confusa 'Kew Green'	Bushy: 4 brks:C	5L	30-40	3 sq.m	42
Vop	Viburnum opulus	Branched: 4 brks:C	5L	60-80	3 sq.m	34
Vti	Viburnum tinus	Bushy: 5 brks: C	5L	30-40	3 sq.m	35
Vti'V'	Viburnum tinus 'Variegatum'	Bushy: 5 brks: C	5L	30-40	3 sq.m	34
Vmi'GJ	Vinca minor 'Gertrude Jekyll'	Several Shoots: 5 brks: C	5L		3 sq.m	10


Specimens / Individual Plants						0
Abb	Species	Specification	Pot	Height (cm)	Density	Number
Cal'E'	Cornus alba 'Elegantissima'	Branched: 6 brks: C	15L	80-100	Counted	16
H x h	Helleborus x hybridus	Full Pot: C	15L		Counted	7
M x m'C'	Mahonia x media 'Charity'	Bushy: 3 brks: C	15L	60-80	Counted	9
P'B'E'	Philadelphus 'Belle Etoile'	Bushy: 8 brks: C	15L	60-80	Counted	9
VbCL	Viburnum x bodnantense 'Charles Lamont'	Branched: 6 brks: C	15L	100-125	Counted	7
Hedge						
Abb	Species	Specification	Pot	Height (cm)	Density	Number
Bs	Buxus sempervirens	Full Pot: C	5L	20-30	5/lin.m	276
Fs	Fagus sylvatica	Bare Root		90-120	5/lin.m	48

REFER TO ARBORICULTURAL REPORT BY MURRAY TREE CONSULTANCY
FOR DETAILS OF EXISTING TREES

LEGEND

SOFT LANDSCAPING

-
- Existing Trees Retained
- Proposed Ornamental Trees planted as heavy standards
- Proposed Ornamental Trees planted as multi-stem
- Proposed Shrub beds with feature specimens
- Proposed Hedgerow planting
- Proposed Low Growing Species Rich Grass Areas

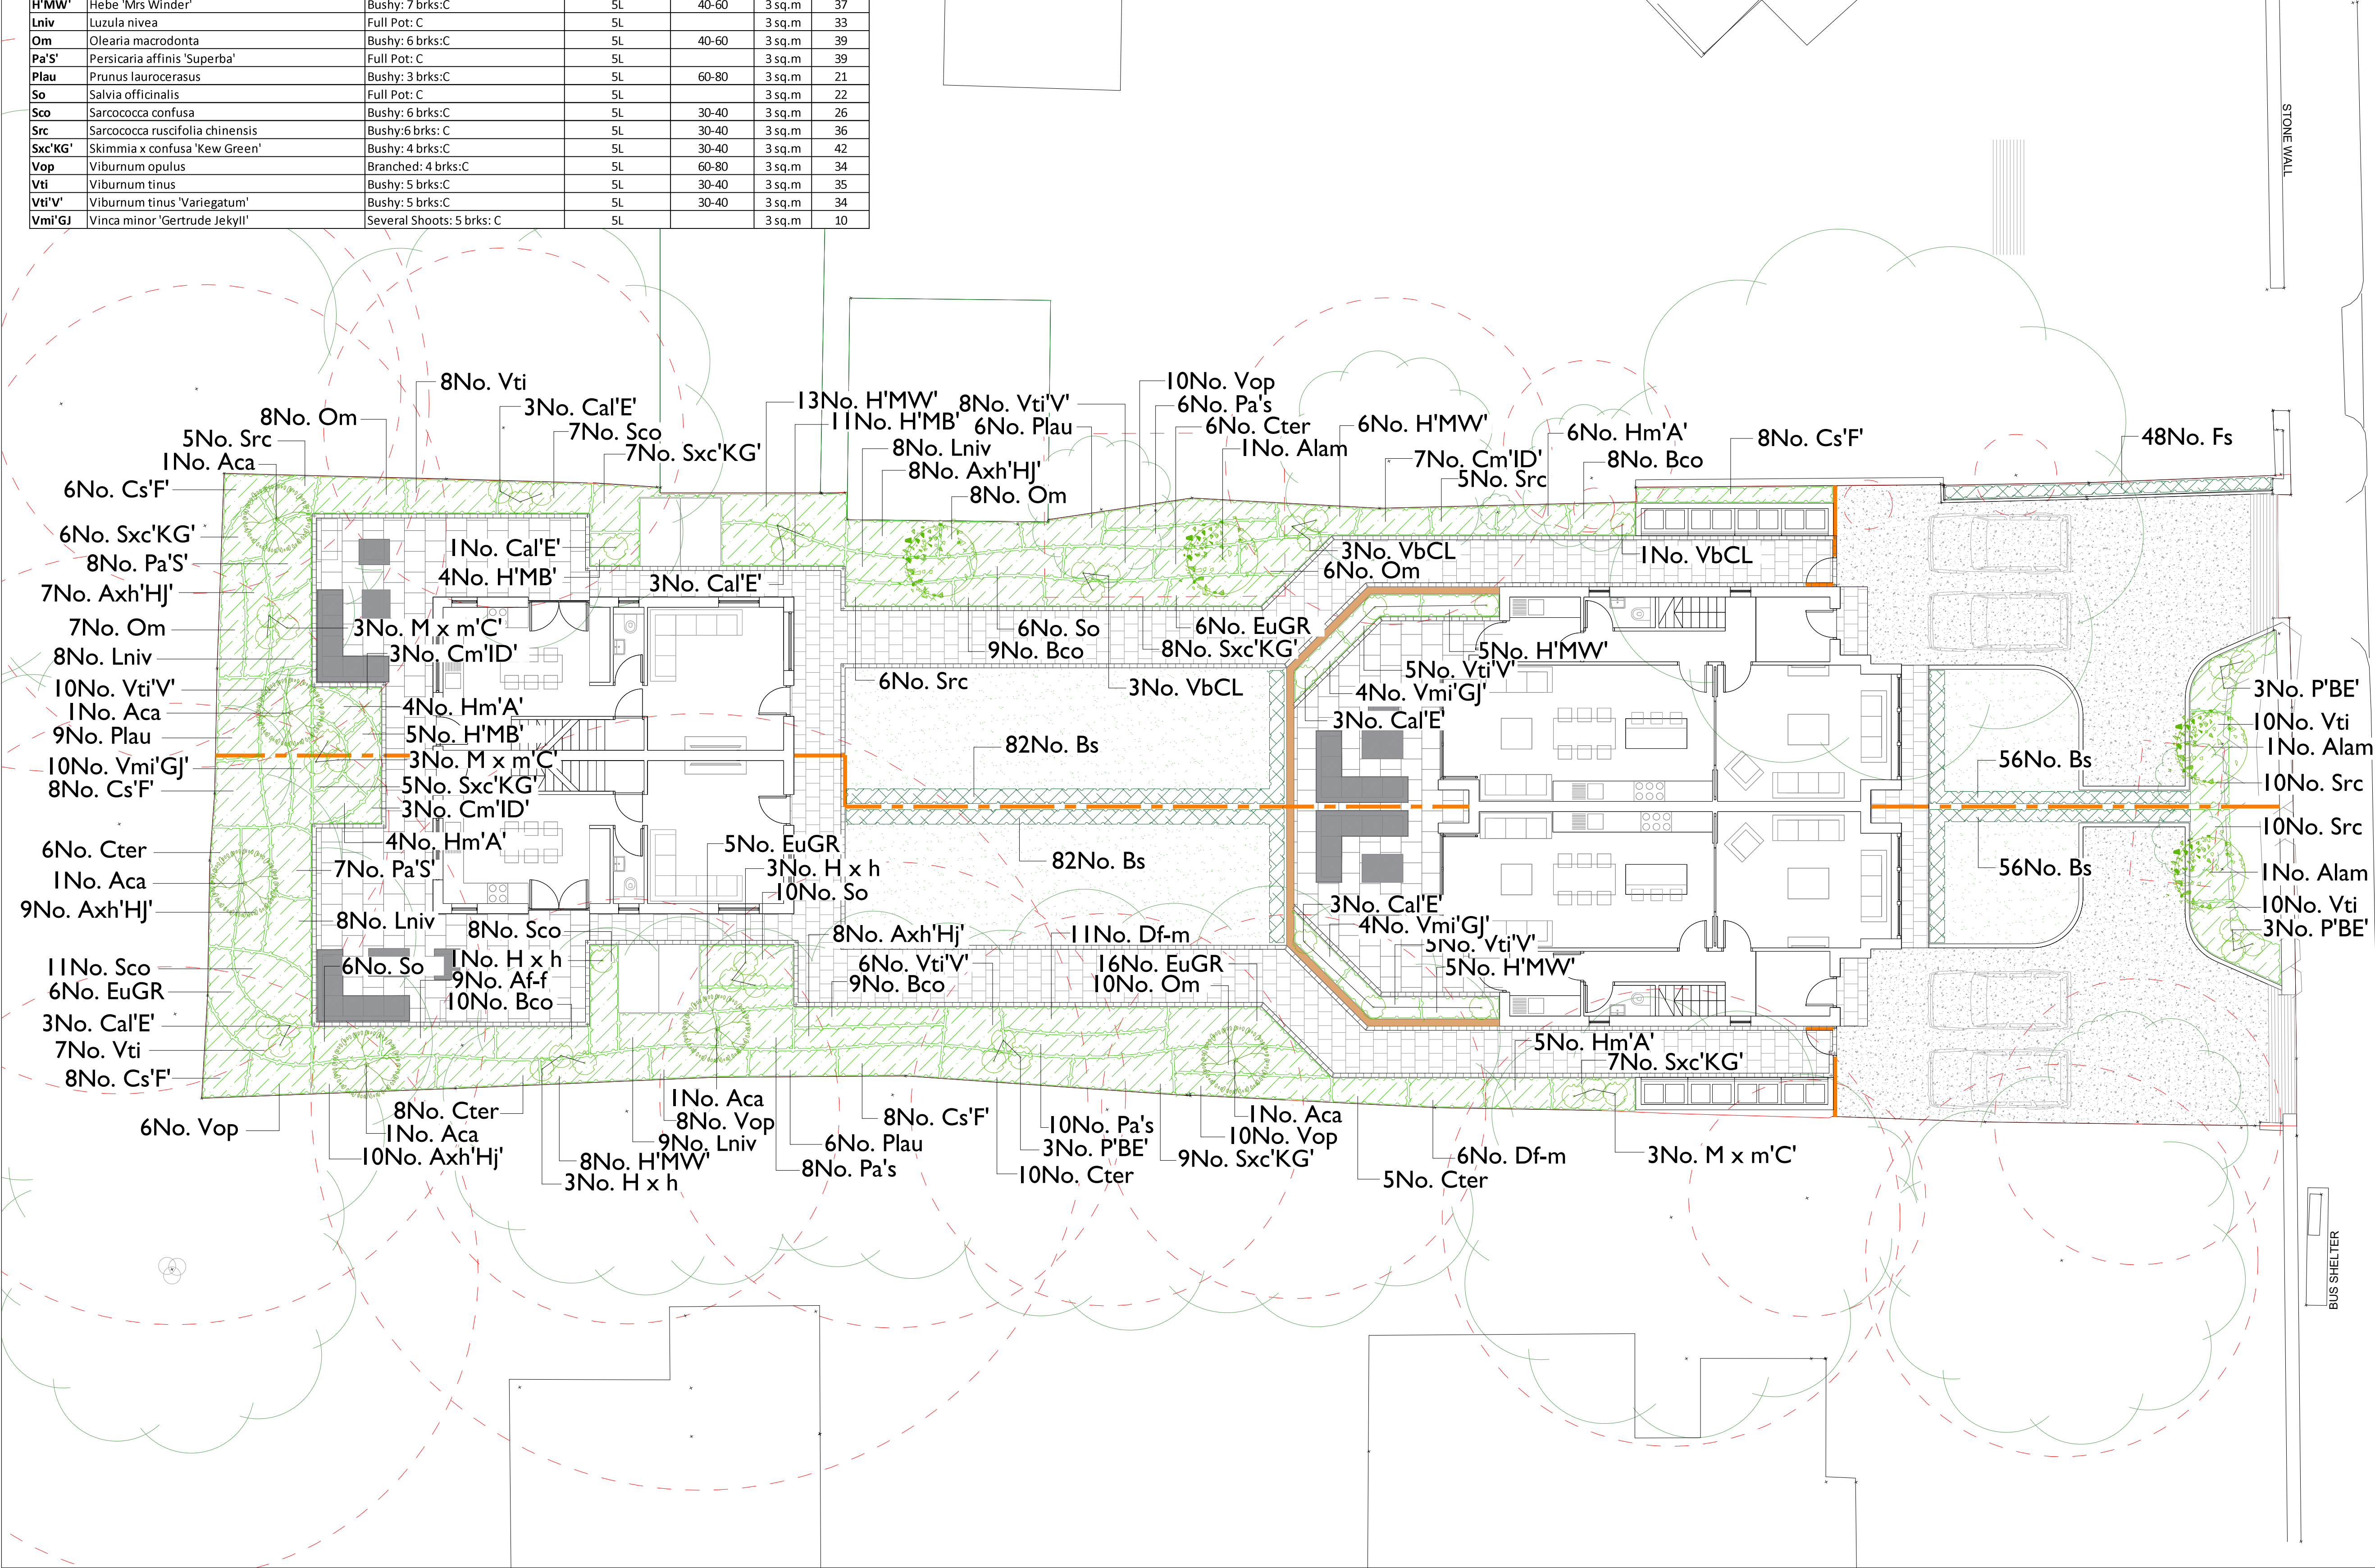

DEP LANDSCAPE ARCHITECTURE LTD

2 COMMERCIAL STREET, MANCHESTER
M15 4RQ

T: 0161 2419878
W: www.dep.co.uk

Client
Mr T. Ahmed

Project
123 Barlow Moor Road, Didsbury

Description

Planting Plan

Status

Planning

Scale

1:100@A1

Job no

4420 05

Copyright DEP Landscape Architecture Ltd

All levels and dimensions to be checked on site by contractor prior to commencement; Any variations to be reported to the client. This drawing is to be read in conjunction with all others relating to the project and all information derived accordingly; any anomalies to be reported to the client. Do not scale from this drawing. Use figured dimensions only. Work shown on this drawings to be carried out in accordance with current British Standards and Codes of Practice.

© Copyright to DEP Landscape Architecture Limited. The information shown on this drawing shall not be reproduced or copied in any form without prior written consent from DEP Landscape Architecture Limited.