



For detail, refer to  
01-XX-DR-A-270003

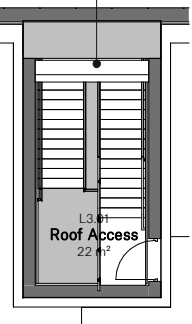


Stair Roof Enclosure - At Roof Level

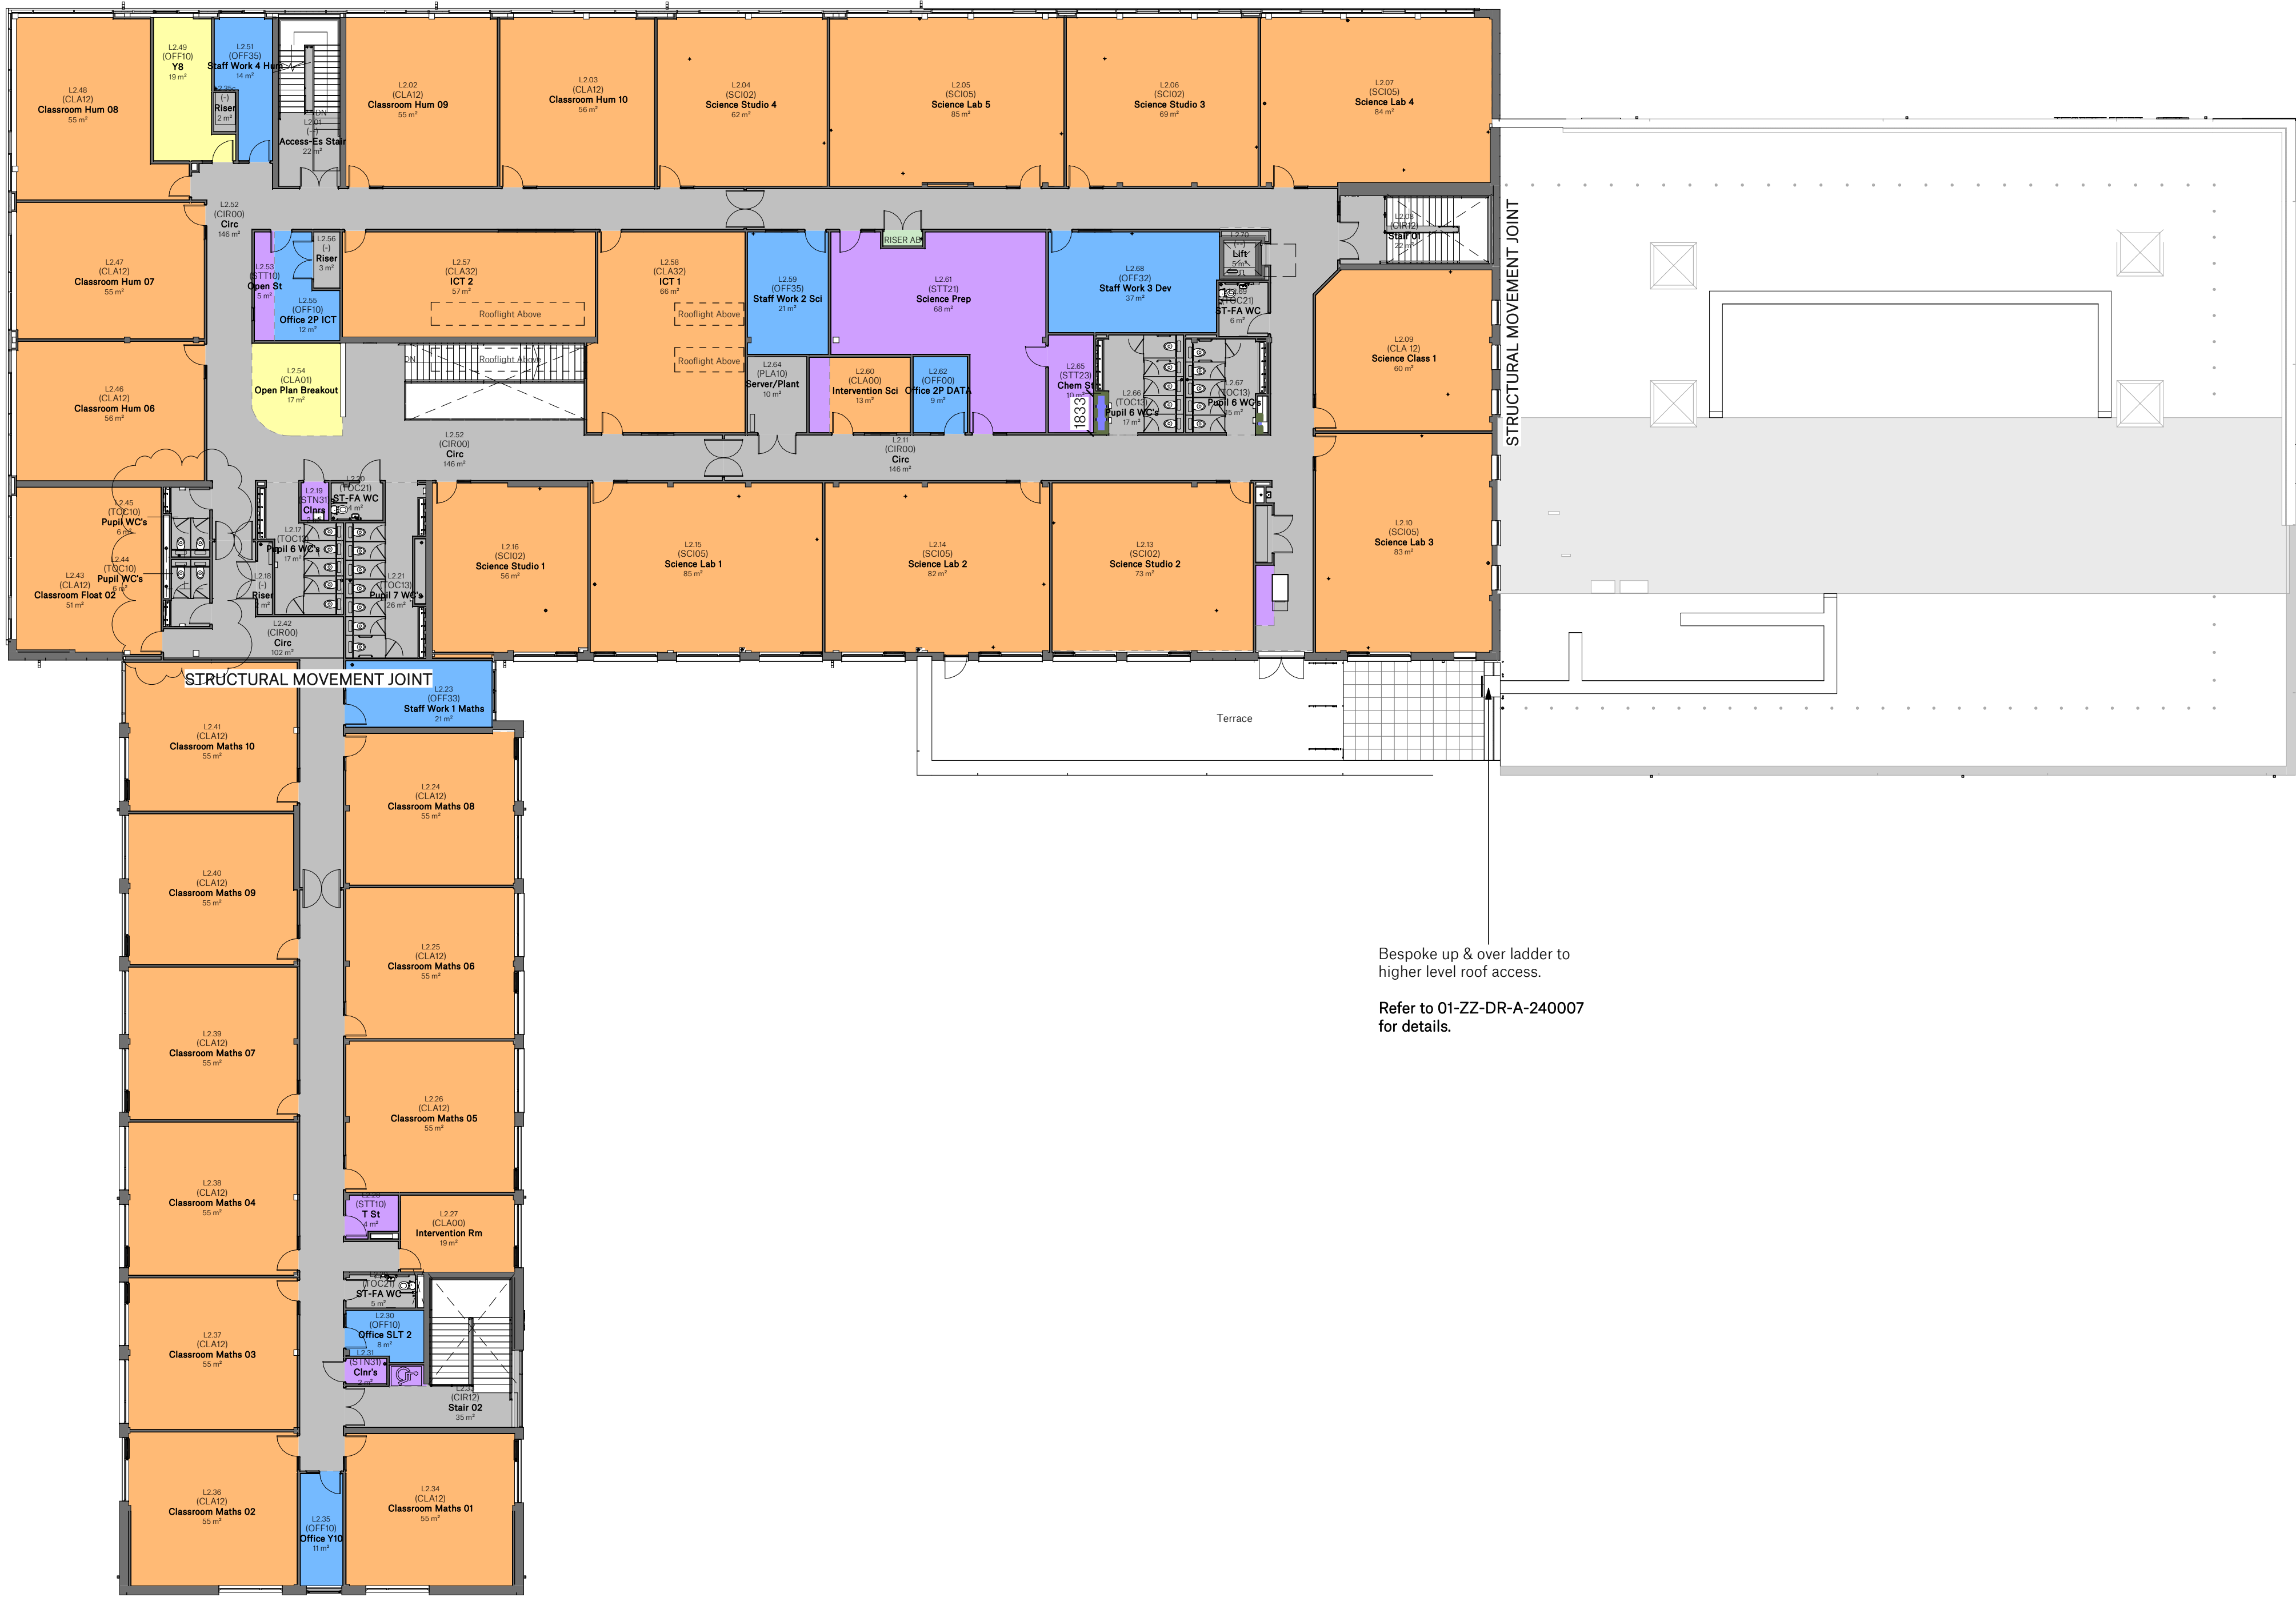

| Revision | Description                                                | Author | Checker | Date     |
|----------|------------------------------------------------------------|--------|---------|----------|
| P01      | CO-OP Design Development                                   | PB     | PB      | 20/11/20 |
| P02      | CEM 3 Development                                          | PB     | PB      | 26/11/20 |
| P03      | CEM 4 Development                                          | PB     | PB      | 02/12/20 |
| P04      | Issued for Planning                                        | LB     | PB      | 06/01/21 |
| P05      | SPM 2 Amendments                                           | RG     | PB      | 02/02/21 |
| P06      | SPM 3 Amendments                                           | RG     | PB      | 08/02/21 |
| P07      | Updated in line with latest school comments                | RG     | LB      | 26/02/21 |
| P08      | Updated in line with school comments                       | RG     | LB      | 11/03/21 |
| P09      | Contractors Proposals 1                                    | RE     | AWA     | 09/05/21 |
| C01      | Updated in line with latest design. Issued as CONSTRUCTION | RG     | LB      | 17/02/22 |
| C02      | Updated in line with Building Control comments.            | RG     | PB      | 18/03/22 |

REFER TO DRAWING SERIES;

- (02) - GA ELEVATIONS
- (03) - GA SECTIONS
- (08) - ACCESSIBILITY STRATEGY
- (09) - FIRE STRATEGY
- (21) - EXTERNAL WALLS
- (22) - INTERNAL WALLS
- (23) - FLOORS
- (24) - STAIRS
- (31) - EXTERNAL DOORS/WINDOWS
- (32) - INTERNAL DOORS/SCREENS
- (34) - ARCHITECTURAL METALWORK
- (35) - CEILINGS
- (42) - WALL FINISHES
- (43) - FLOOR FINISHES
- (74) - TOILET/WET AREA LAYOUT
- (75) - SIGNAGE
- (76) - WINDOW BLINDS

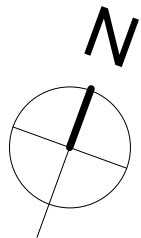

**SPACE**

**Sir Robert  
McALPINE**

Spaceworks, Benton Park Road, Newcastle upon Tyne,  
NE7 7LX  
T: +44 (0)844 800 6660  
www.spacearchitects.co.uk



|                                                       |                                         |                     |                        |                                    |
|-------------------------------------------------------|-----------------------------------------|---------------------|------------------------|------------------------------------|
| Project<br><b>Belle Vue Co-op Academy, Manchester</b> |                                         |                     |                        |                                    |
| Drawing Title<br><b>Level 02 GA - By Department</b>   |                                         |                     |                        |                                    |
| Project No.<br><b>009433</b>                          | Drawing No.<br><b>01-02-DR-A-010002</b> | Status<br><b>A5</b> | Revision<br><b>C02</b> | Scale at A1<br><b>As indicated</b> |
| File Reference: <b>009433-SPA-01-02-DR-A-010002</b>   |                                         |                     |                        |                                    |