


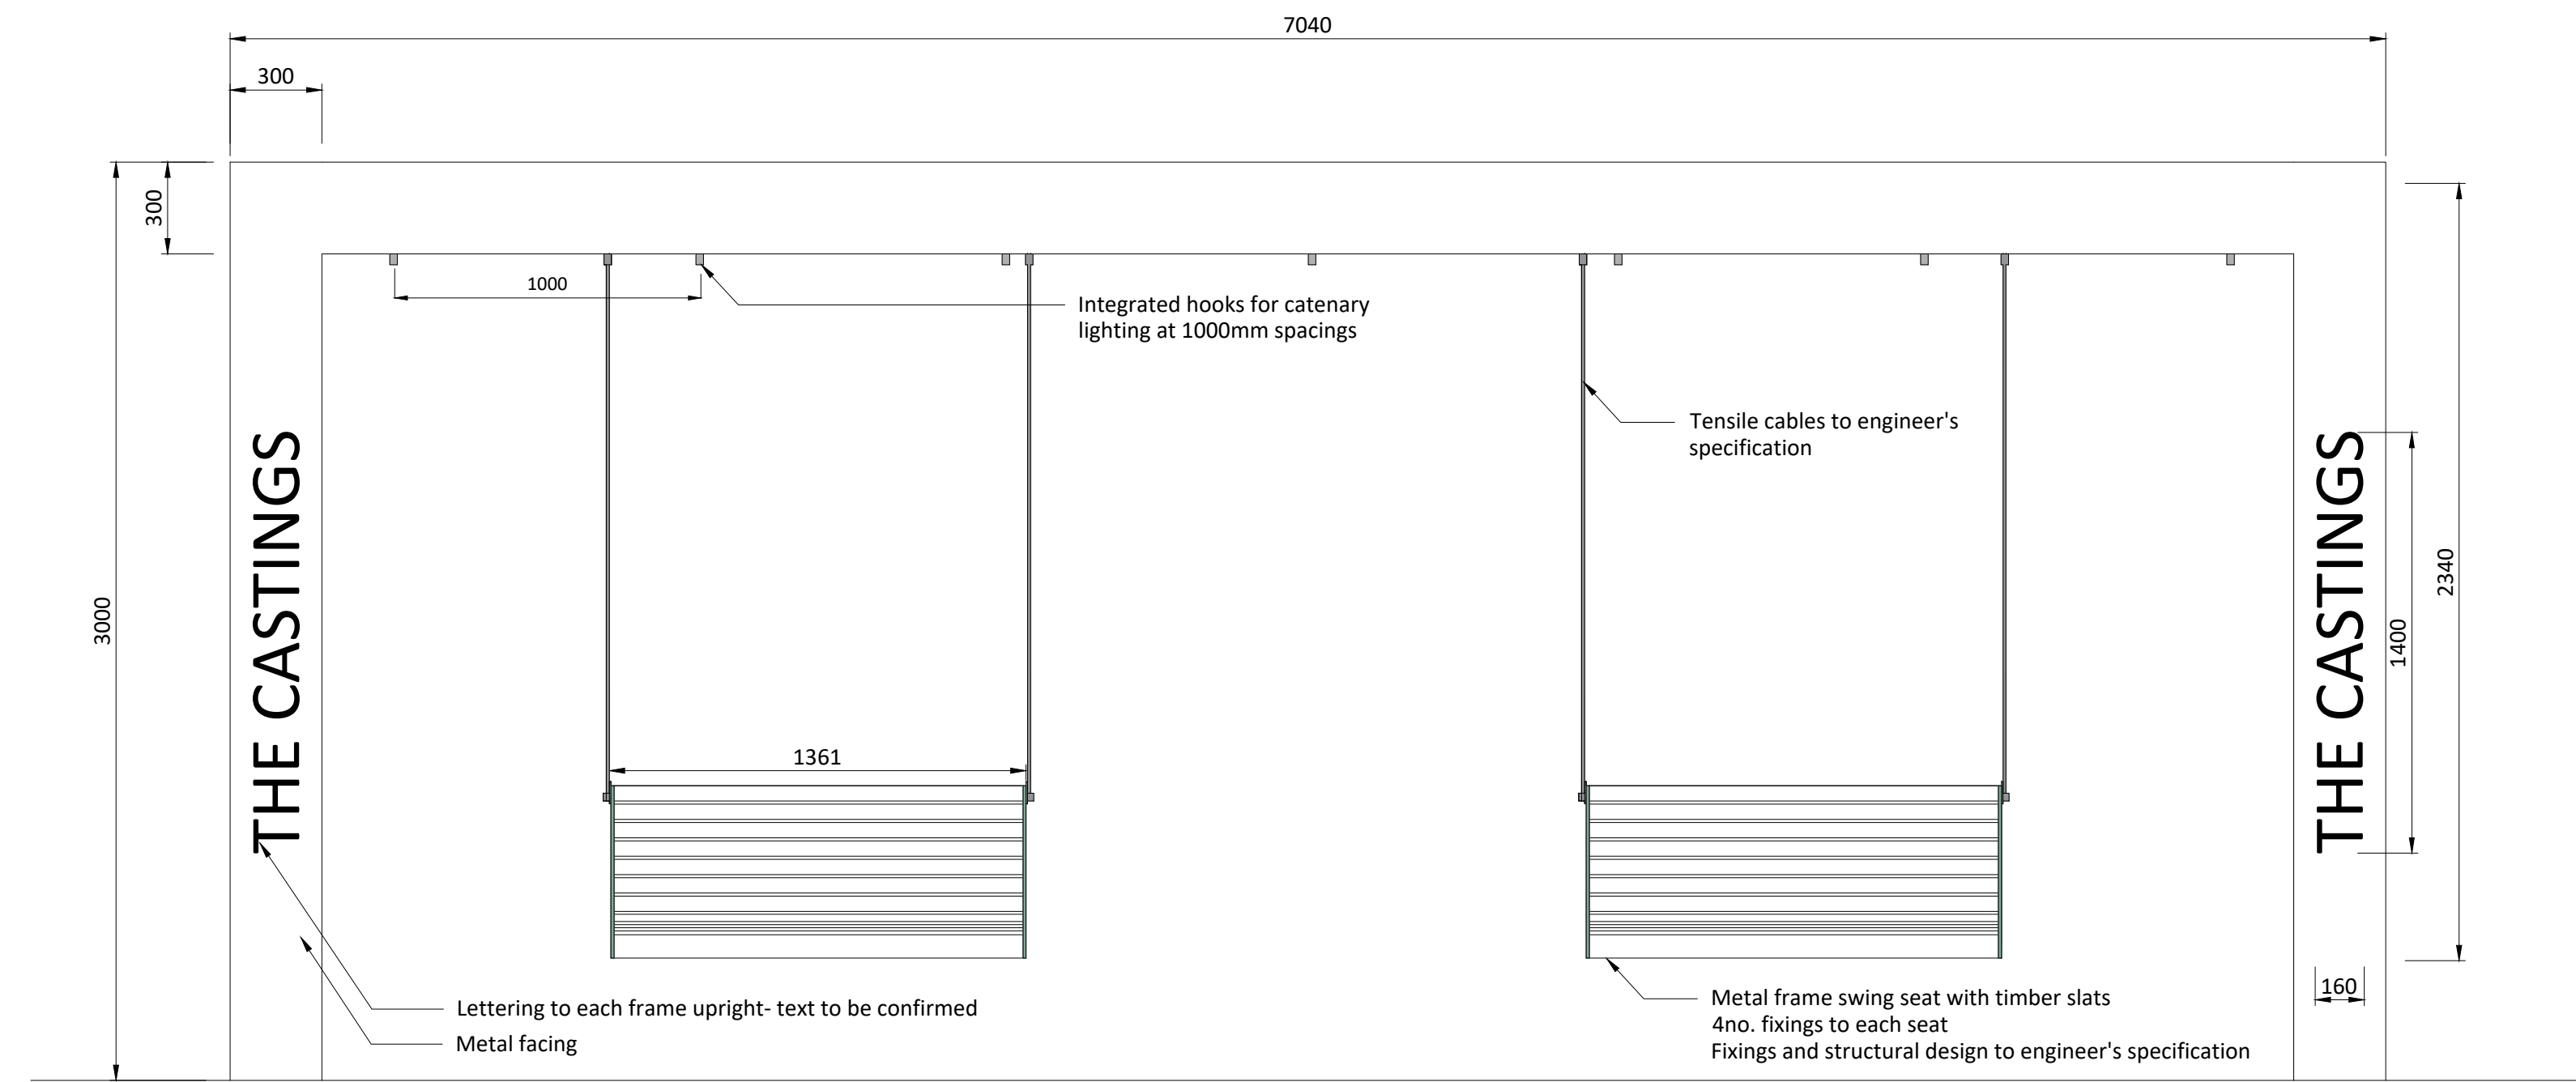

8009 Elevation 01 - Swing Seat 1:20

Image 01: Illustrative iso of structure with swinging seats and festoon lighting



Image 03: Illustrative iso of swinging seat


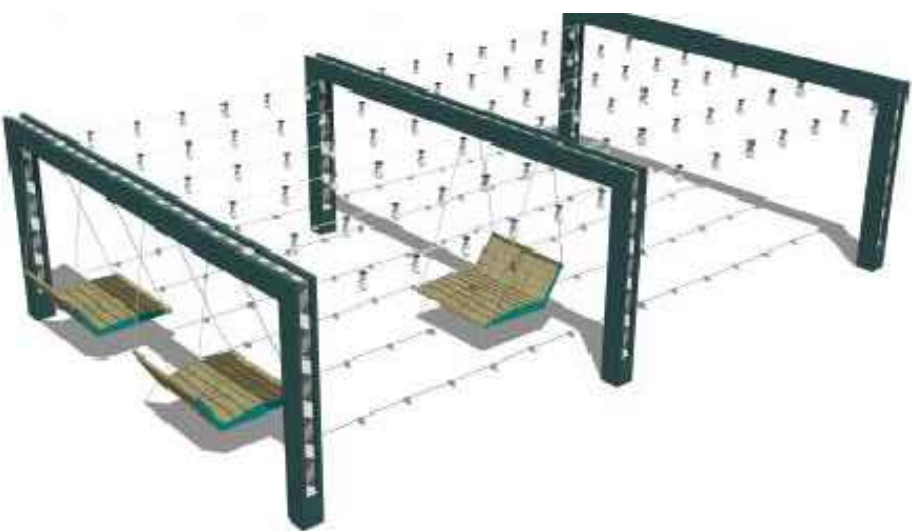


Image 02: Illustrative front view of structure with swinging seats and festoon lighting



- Notes
1. This drawing represents design intent. Detailed design subject to further coordination with specialist furniture designer. Fabrication drawings to be approved by landscape architect prior to fabrication.
 2. All dimensions in mm, unless otherwise stated.
 3. Scaling from drawing if printed incorrectly may lead to errors.
 4. All information outside red line boundary shown for contextual purpose only.
 5. All hatch patterns are indicative only unless stated otherwise.
 6. This drawing is to be read in conjunction with the following re-form landscape architecture documentation:
 - CAS-RFM-XX-L0-DR-L-19-0022-Planning Condition Landscape General Arrangement- Level 00
 - CAS-RFM-XX-L01-DR-L-19-0023-Planning Condition Landscape General Arrangement- Level 01
 - CAS-RFM-XX-L01-DR-L-19-8010-Planning Condition Level 01 Landscape Sections
 - AND all relevant documentation from the design team
 6. Levels information on this drawing illustrates the design intent. The contractor is to check and verify all levels and dimensions against site survey information.
 7. Any discrepancies in the design information are to be brought to the attention of re-form landscape architecture, in writing, prior to commencement of construction works.
 8. All proprietary products shall be installed in strict accordance with manufacturers written instructions.
 9. Refer to other consultants' drawings and specifications for the following design information:
 - Foundation details
 - Base course and/or sub bases design & specification
 - Waterproofing of any element
 - Levels & Drainage design and infrastructure
 - Lighting and ducting
 - Existing & proposed utilities
 10. Plant quantities are to suit site areas in accordance with scheduled plant densities.
 11. Any proposed plant substitution shall be agreed with the landscape architect prior to ordering.

Refer to CAS-RFM-XX-ZZ-SP-L-0001-Planning Condition Specification & Maintenance for further details of materials and planting specification

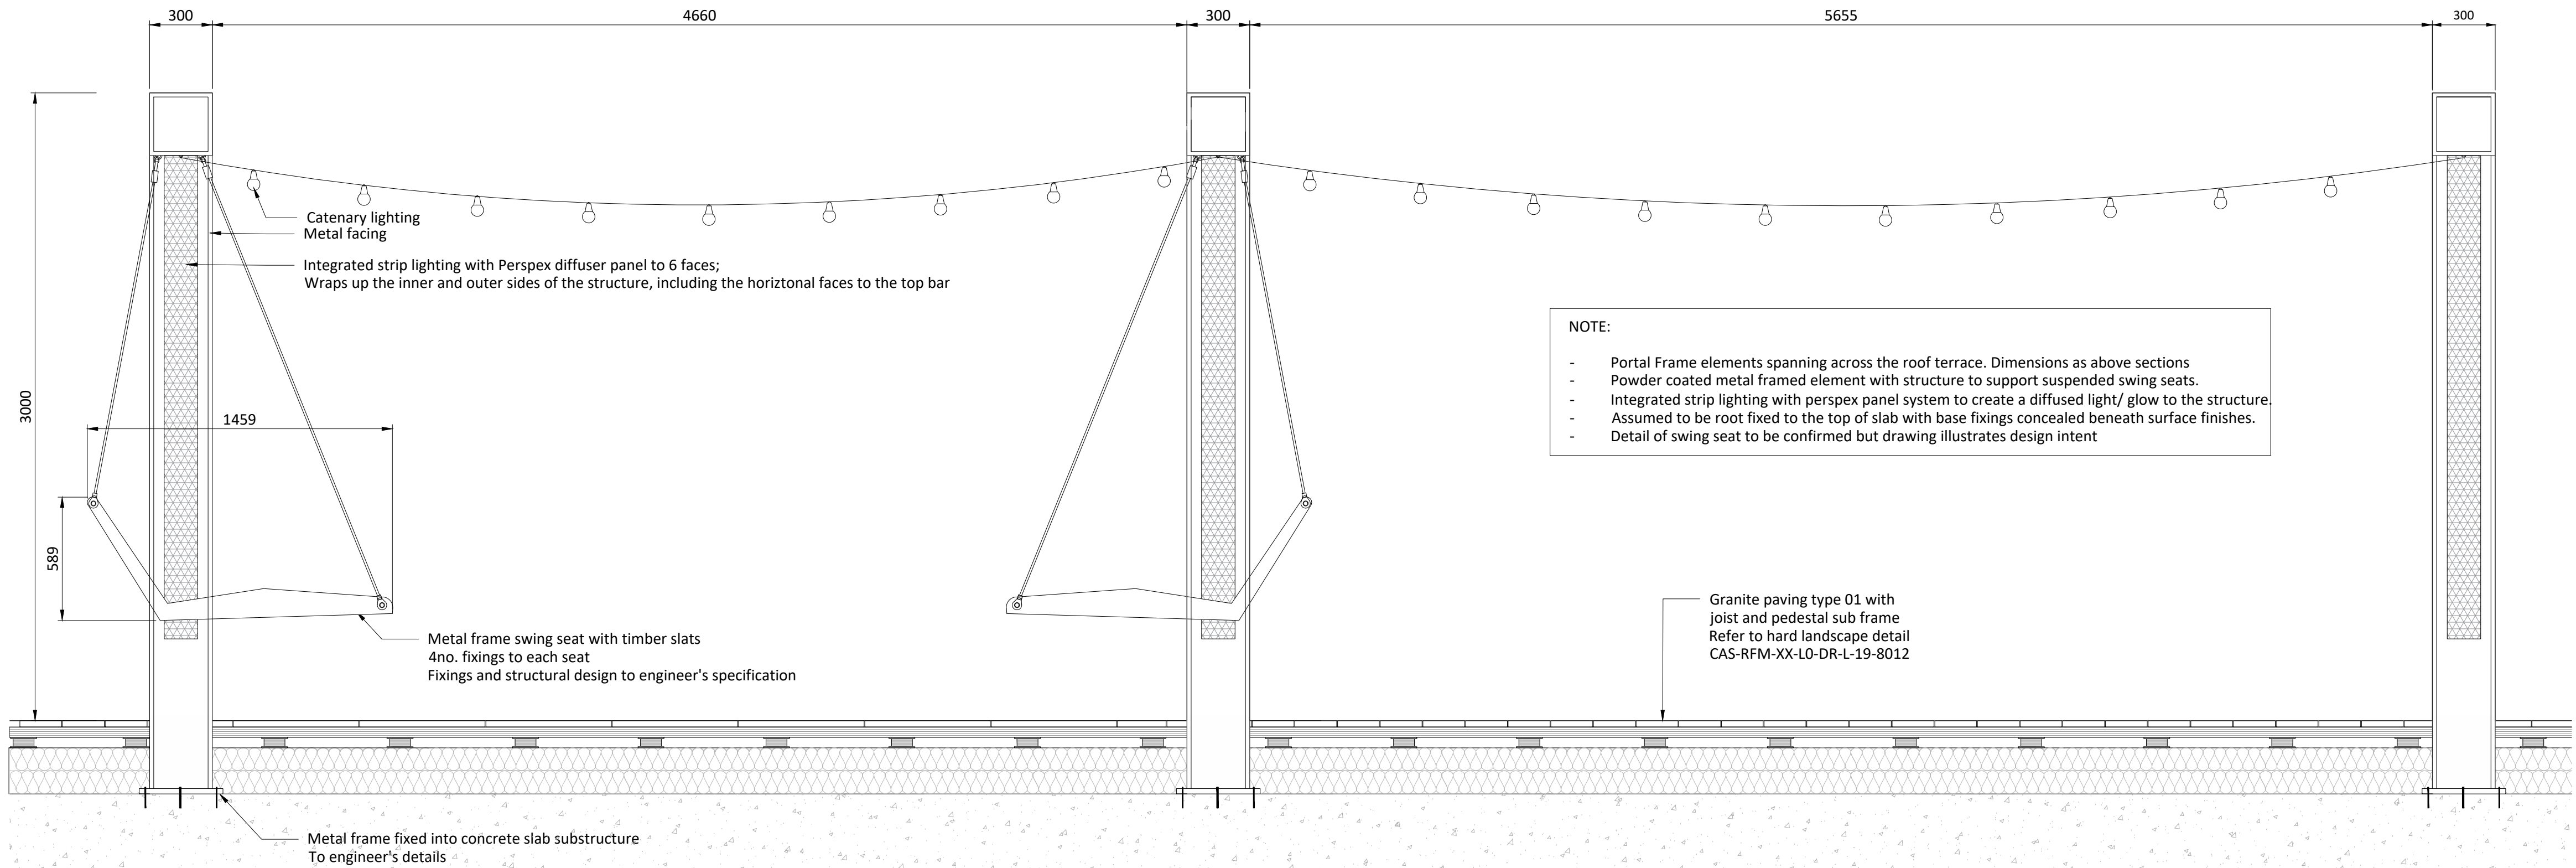

8009 Section 01 - Swing seat 1:20

27.07.22	Discharge planning condition	EB	EB	DL	P01
Date	Description of revision	Drawn	Checked	Approved	Revision

re-form
landscape architecture

Beehive Mill, Jersey Street,
Manchester M4 6JG
T: +44 (0)161 397 4953
E: info@re-formlandscape.com
W: re-formlandscape.com

Project
HEYROD STREET
RF20-799

Client
PACKAGED LIVING

Document title
DISCHARGE PLANNING CONDITION
SWING SEAT & STRUCTURE DETAILS

Paper size
A1
Scale
AS
SHOWN

Status
FOR INFORMATION
S2

Drawing number
CAS-RFM-XX-L01-DR-L-19-8009
Revision
P01

© re-form landscape architecture