

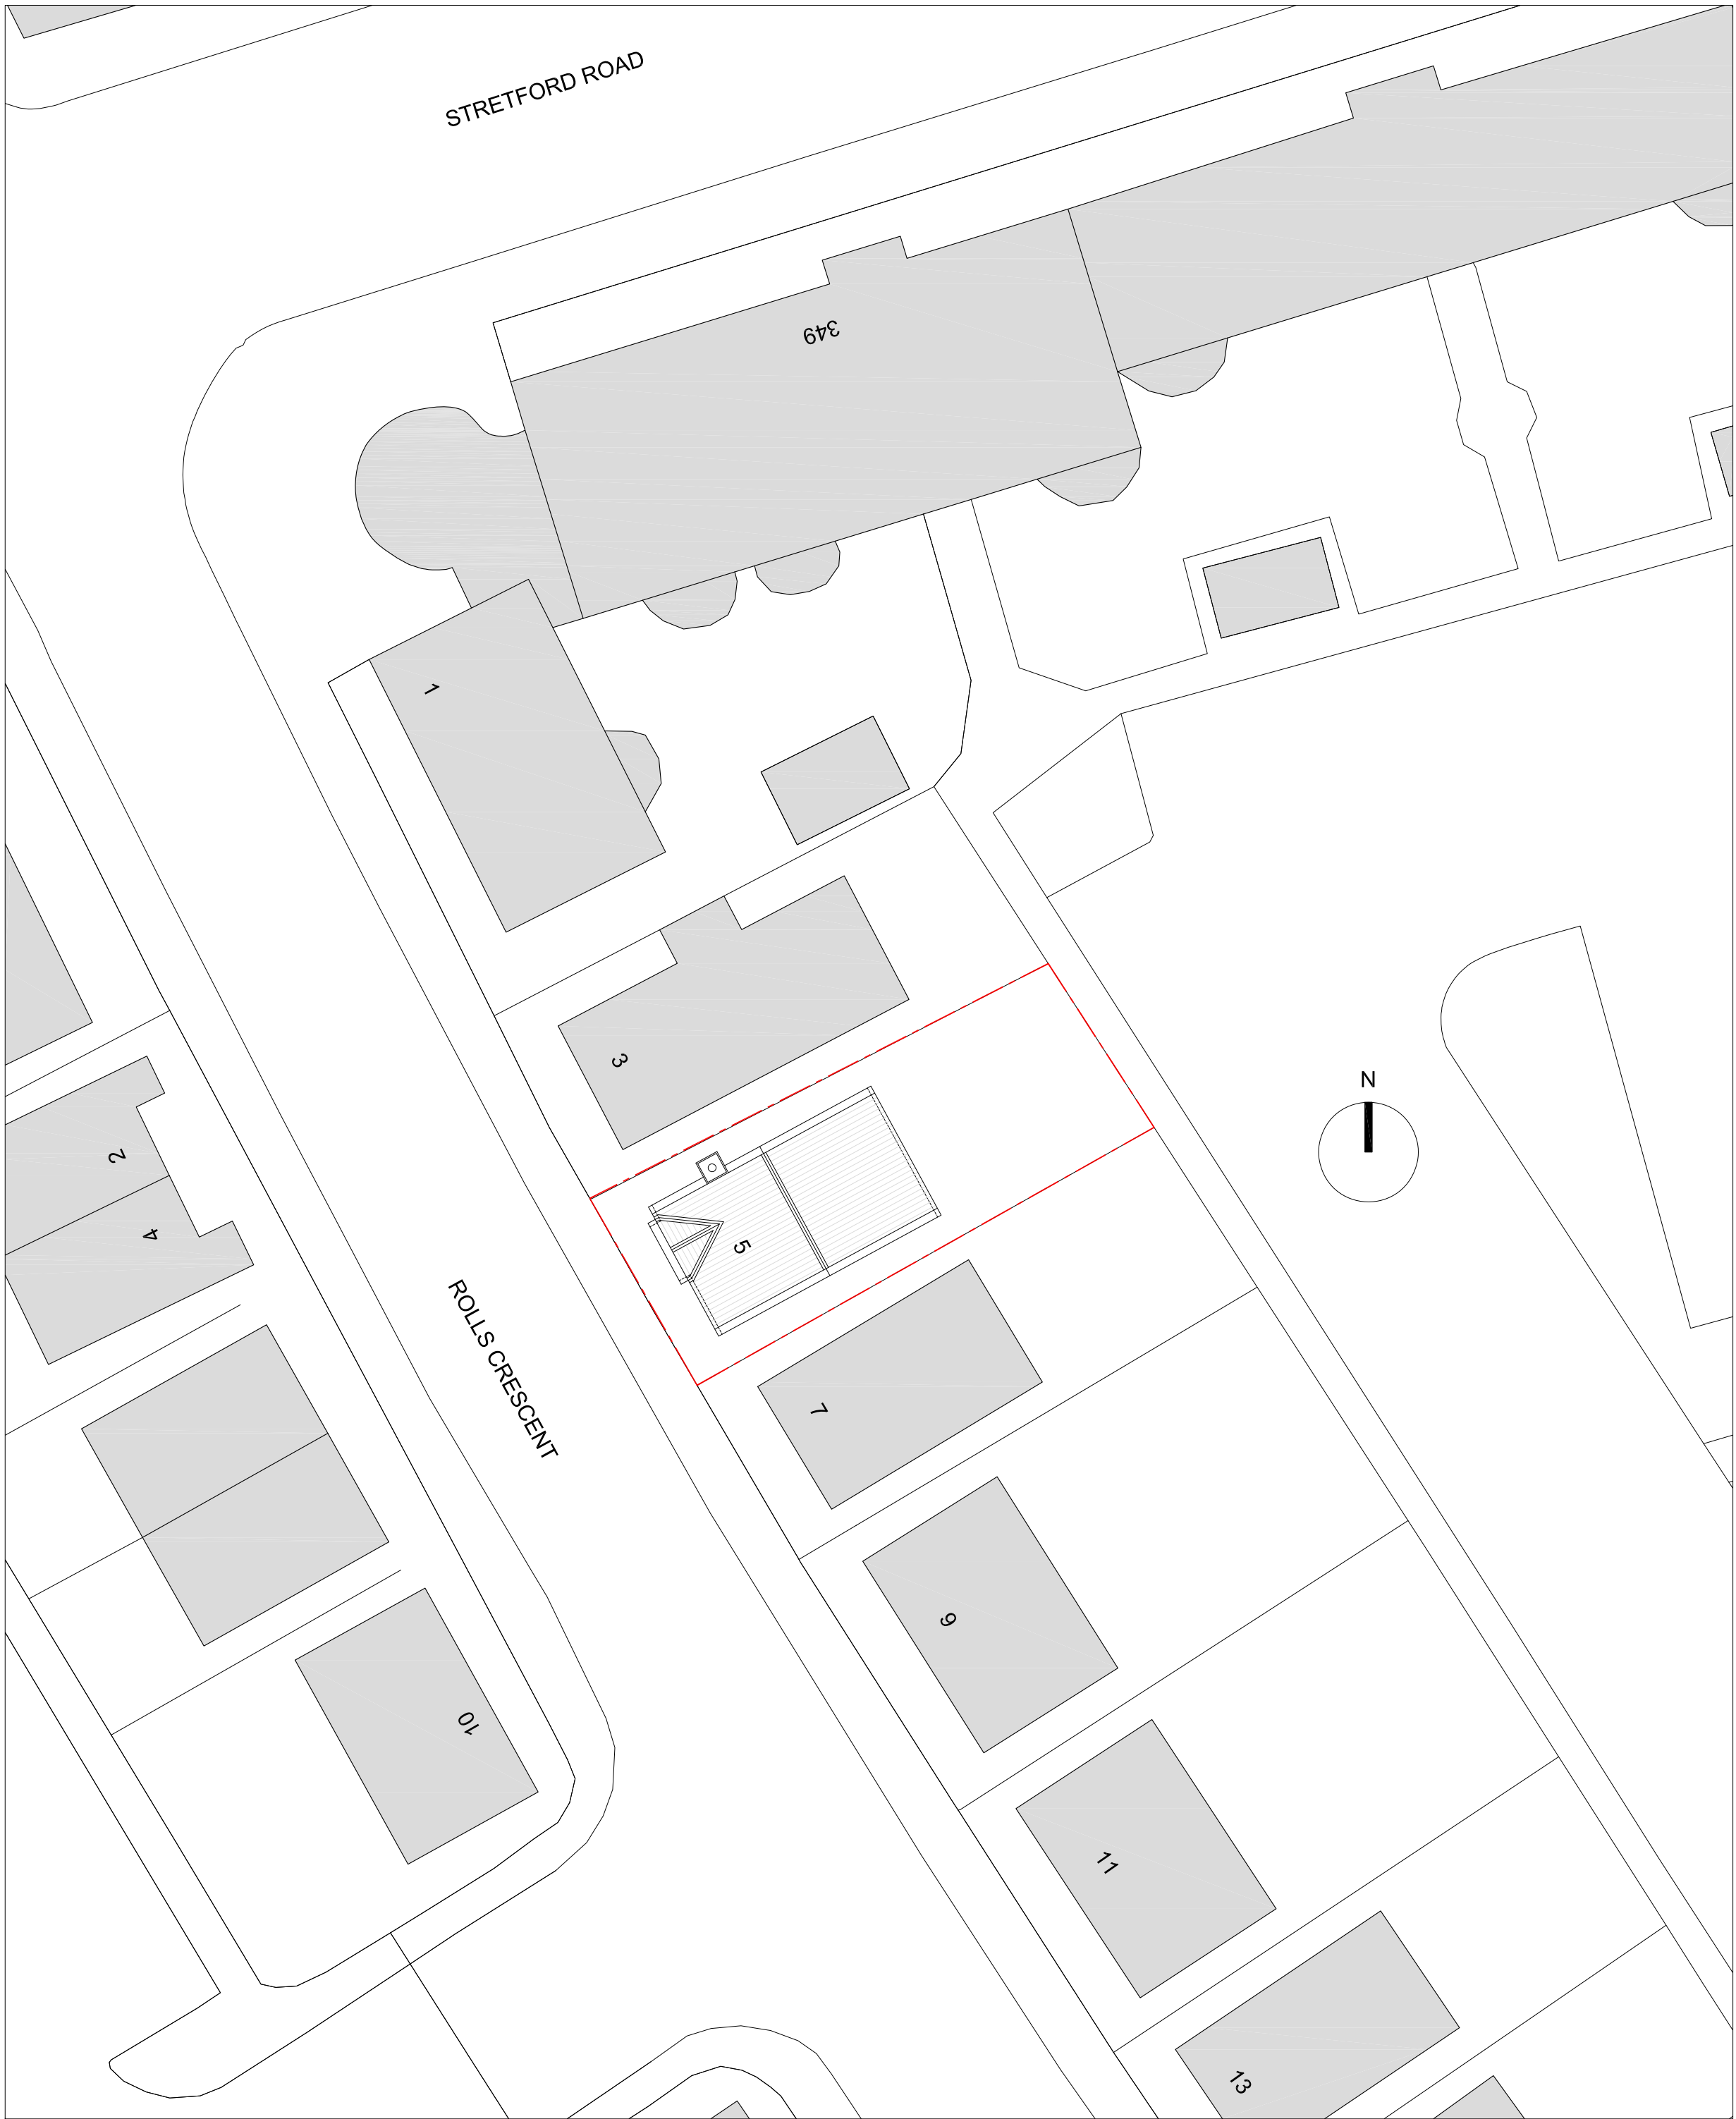


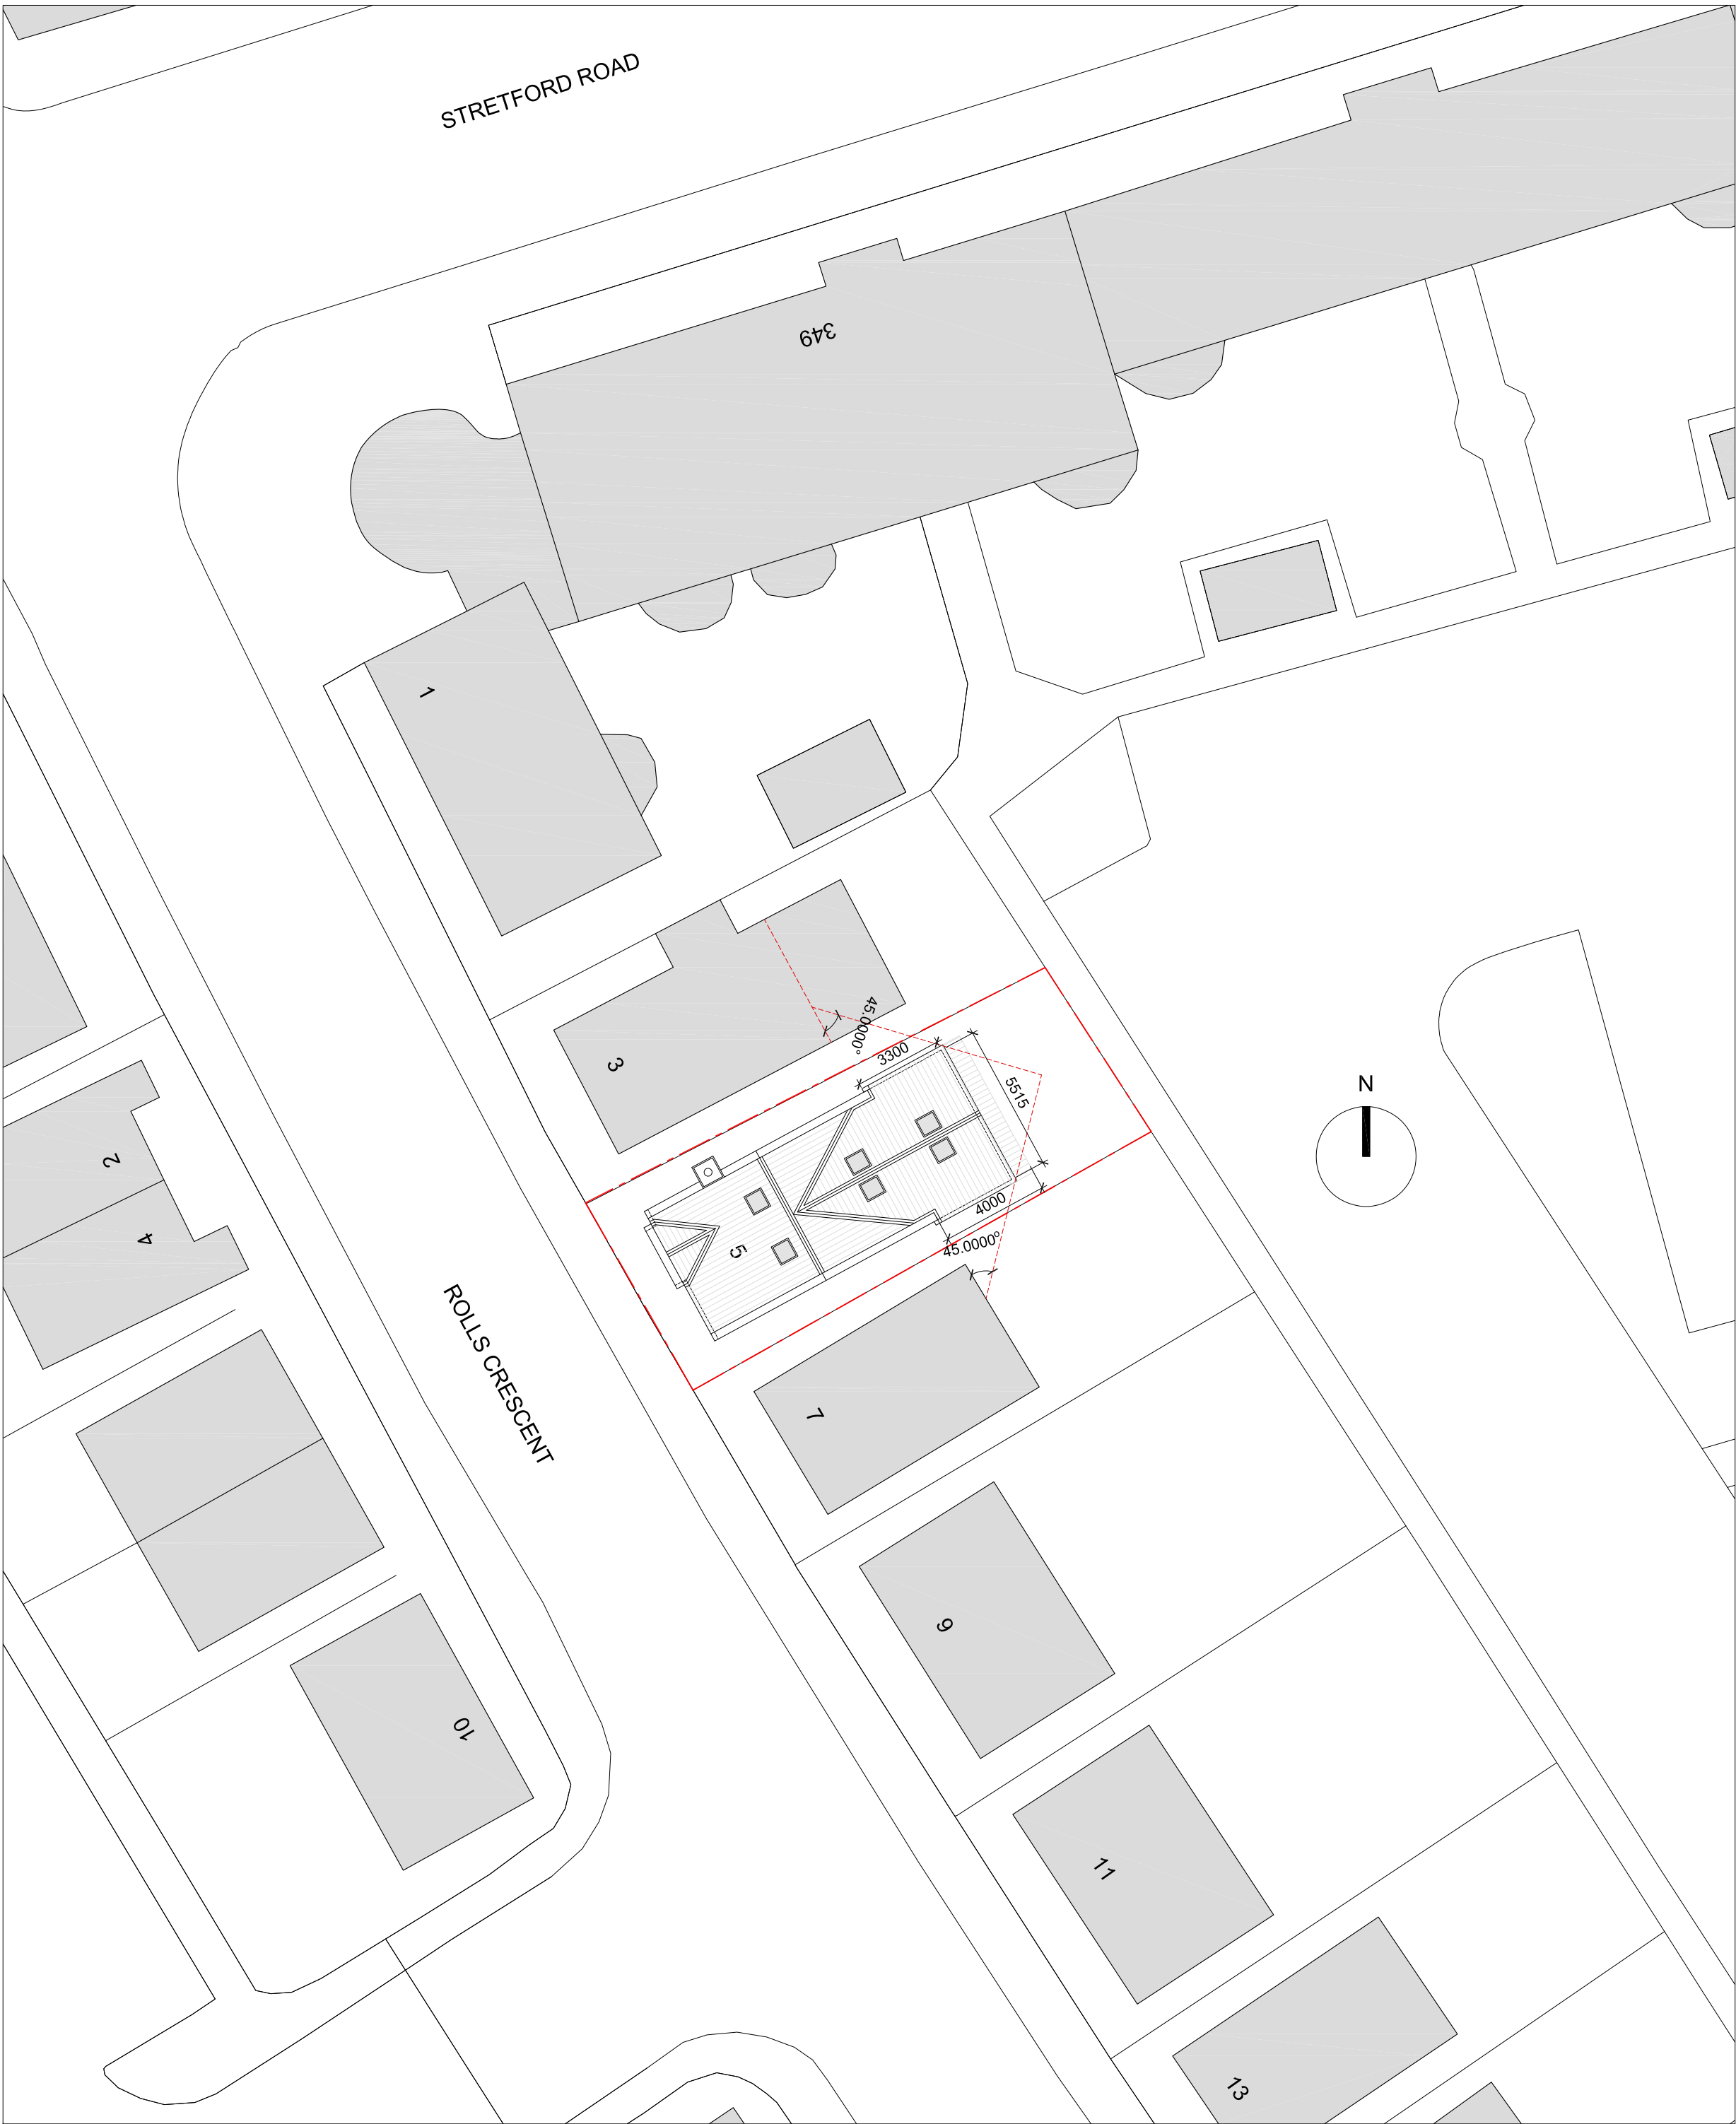

Existing Block Plan 1:200

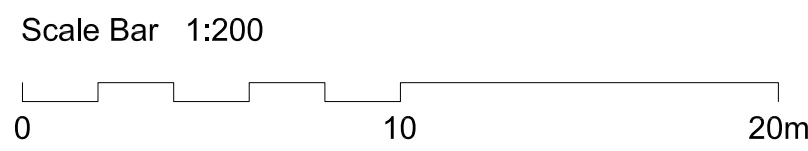

Proposed Block Plan 1:200

STUDIO 805 ASSOCIATES

SOURCE - DESIGN - INVEST

Tel : +44 (0) 752 332 1780
Email : hello@studio-805.co.uk
Web : www.studio-805.co.uk
Adrs : 4th Floor, Suite 72, Centenary House
1 Centenary Way, Salford M50 1RF

Client

Mr. Wardak

Project

5 Rolls Crescent, Manchester M15 5JX

Drawing Title:

Existing & Proposed Block Plans

Scale

1:200 @A1

Date

Oct 2022

Drawing No:

9098/101

Revision

A