



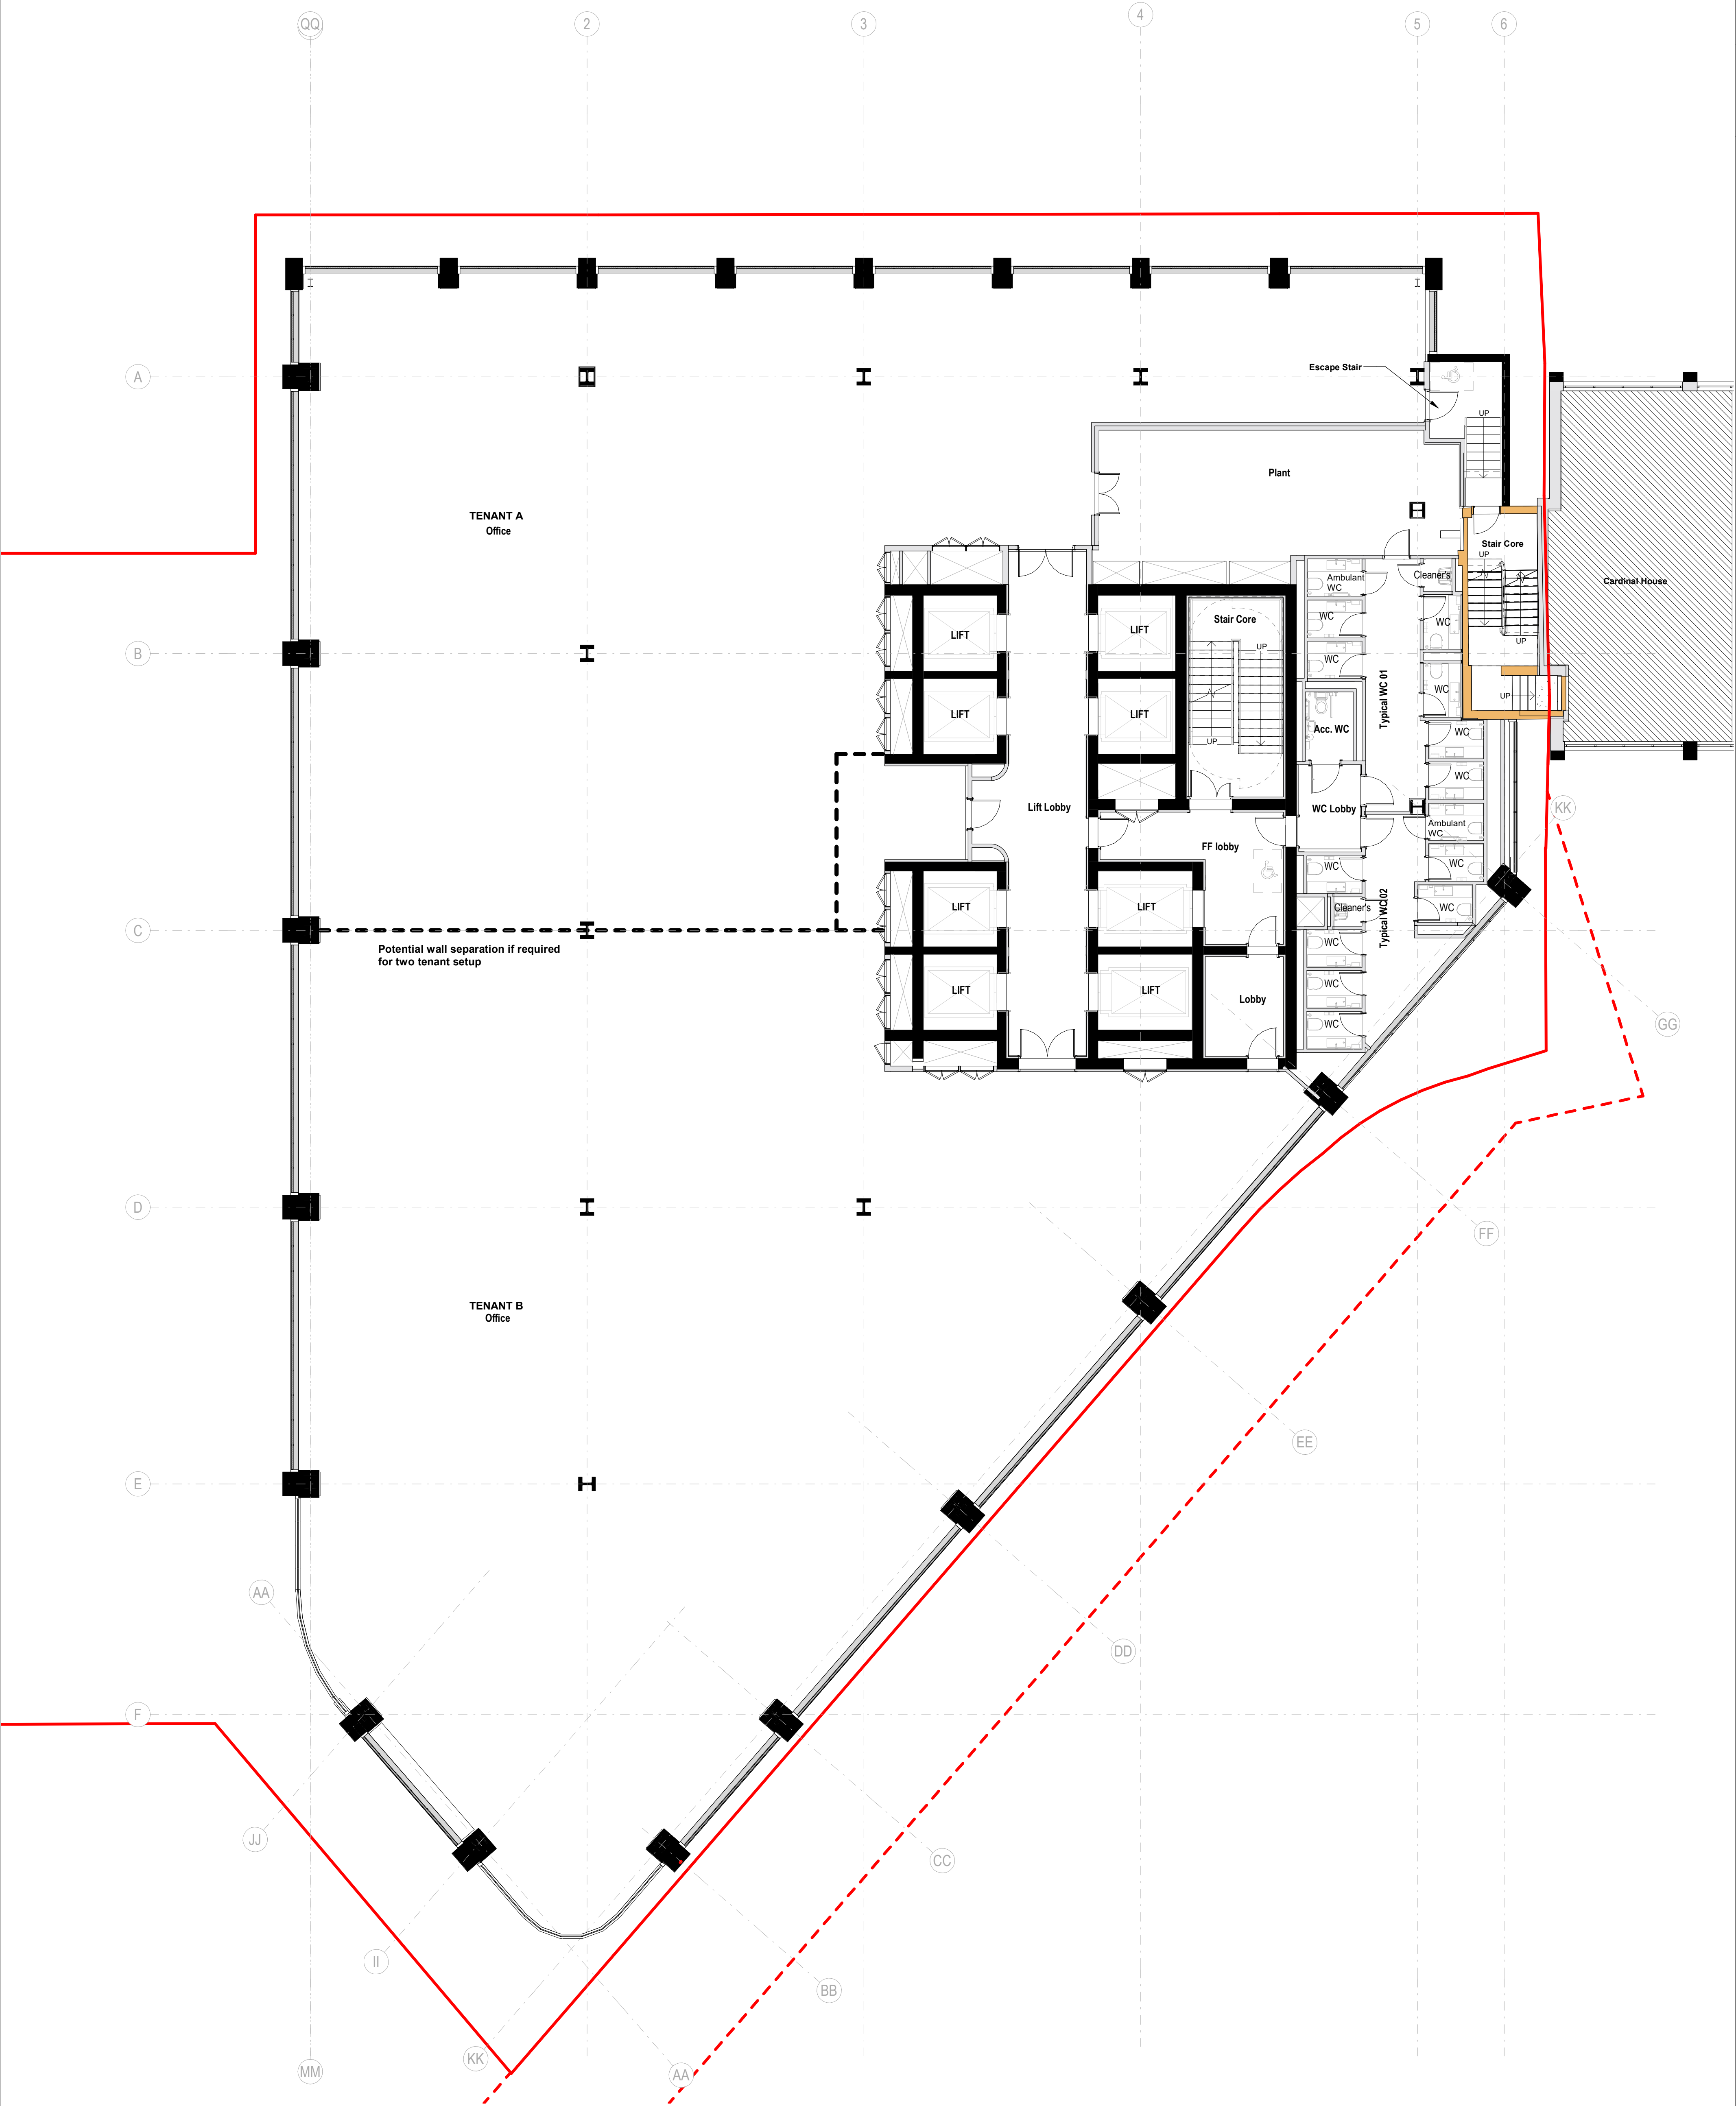

Keyplan

North

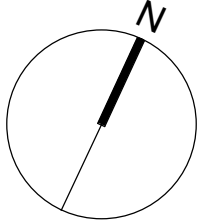

Notes:
Do not scale off this document/drawing/model for any purposes other than those required in connection with the application for planning consent for the project.

This document/drawing/model is prepared for the sole use of EPR Architects' employer and the benefit of the employer's permitted licensees. No liability to any other persons is accepted by EPR Architects.

EPR Architects accepts no liability for any use of this document/drawing/model by parties other than the party for whom it was prepared or for purposes other than those for which it was prepared.

Copyright in the design contained in this document/drawing/model remains vested in EPR Architects.

Key:
 Existing
 Proposed
 Cardinal House
 Alberton House Planning Application Boundary
 Extent of highways works to be delivered via s278 in association with this development

Notes:
Typical Floor Plan A applies to levels 03-05-06-08-09-11-12-14-15-16
Typical Floor Plan B applies to levels 04-07-10-13

No.	Revision
P03	Town Planning
P02	Town Planning
P01	Town Planning

Date	Initial	Chk'd
15.06.22	DH	DNB
24.06.22	DH	DNB
17.06.22	WW	DNB

EPR Architects 30 Millbank, London SW1P 4DU +44(0)20 7327800 www.epr.co.uk		EPR Project No 11343	
Alberton House St Mary's Parsonage, Manchester		EPR Project No 11343	
Proposed GA Plans Typical Floor Plan B		EPR Project No 11343	
Scale @A1	Status	Suitability	Revision
As indicated	Planning	S2	P03
Project Code	Originator	Zone	Level
ALBH - EPR - ZZ - 04 - TP - A - 02-0246			