

Notes

1. ACCESSORIES FINISHES
BRUSHED CHROME TO KITCHENS
WHITE PLASTIC TO ALL OTHER AREAS.
2. LOW LEVEL OUTLETS TO BE 450mm
(BOTTOM AFFL)
3. MVHR TO BOOST WITH:
 - WC LIGHTS
 - BATHROOM LIGHTS
 - KITCHEN BOOST SWITCH
4. 4G KITCHEN SWITCH SHALL CONTROL
 - A. EXTRACT FAN
 - B. FRIDGE FREEZER
 - C. OVEN
 - D. MVHR BOOST.

		Drawn		
		Checked		
		Approved		
		Drawn		
		Checked		
		Approved		
C1	CONSTRUCTION	Drawn	GC	19.10.21
Rev	Description	Checked		
		Approved		
			Init Date	

C1	CONSTRUCTION
----	--------------

Rev	Description
-----	-------------

Init Date	

Client

Architect

Site
POTTERY LANE
MANCHESTER

Drawing Title

SEMI-DETACHED HOUSE ELECTRICAL SERVICES LAYOUT

DRAYTON BEAUMONT SERVICES LTD
SPECIALISTS IN MECHANICAL AND ELECTRICAL ENGINEERING

NEWSTEAD TRADING ESTATE
TRENTHAM
STOKE ON TRENT
ST4 8HX

Tel : 44 (01782) 645170
Fax : 44 (01782) 645171

[illegible]

Email : info@draytonbeaumontservices.com

Reference Drawings

Status

CONSTRUCTION

Drawn	GC	Date	14/04/2021
Checked		Scale	1:50
Approved			

Drawing Number

8790-DBS-H2-XX-DR-E-5000



Revision

C1


LIGHTING SYMBOLS LEGEND

	RECESSED DOWNLIGHT, GU10 LAMP HOLDER c/w LED LAMP, WHITE BEZEL
	IP65 RECESSED DOWNLIGHT, GU10 LAMP HOLDER c/w LED LAMP, WHITE BEZEL
	ABOVE THE MIRROR LINEAR FITTING
	CEILING ROSE WITH 150mm PENDANT LAMP HOLDER c/w LED LAMP
	WALL MOUNTED LIGHT FITTING, BLACK, IP44, MOUNTED 2.1m AFFL
	LIGHT SWITCH ' DENOTES No. GANGS
	SMOKE DETECTOR
	HEAT DETECTOR
	MVHR BOOST SWITCH

NOTES:

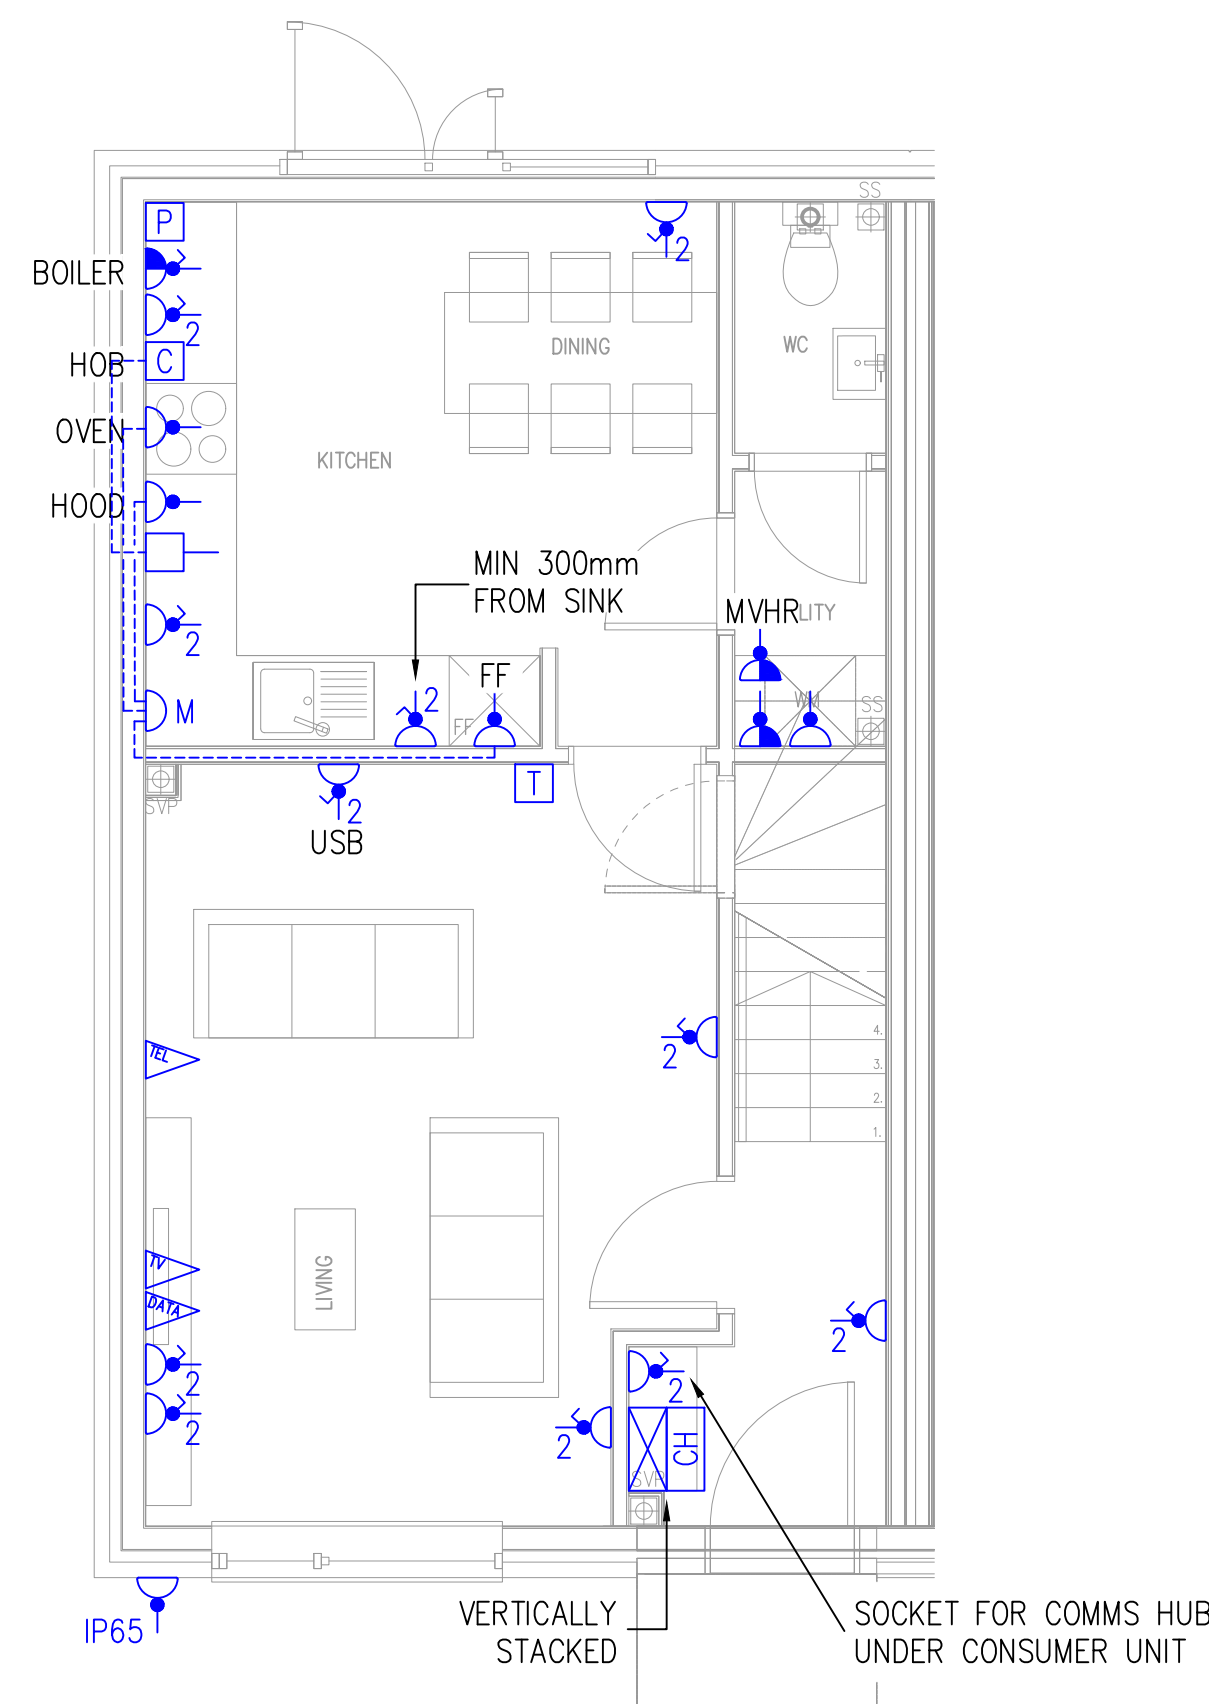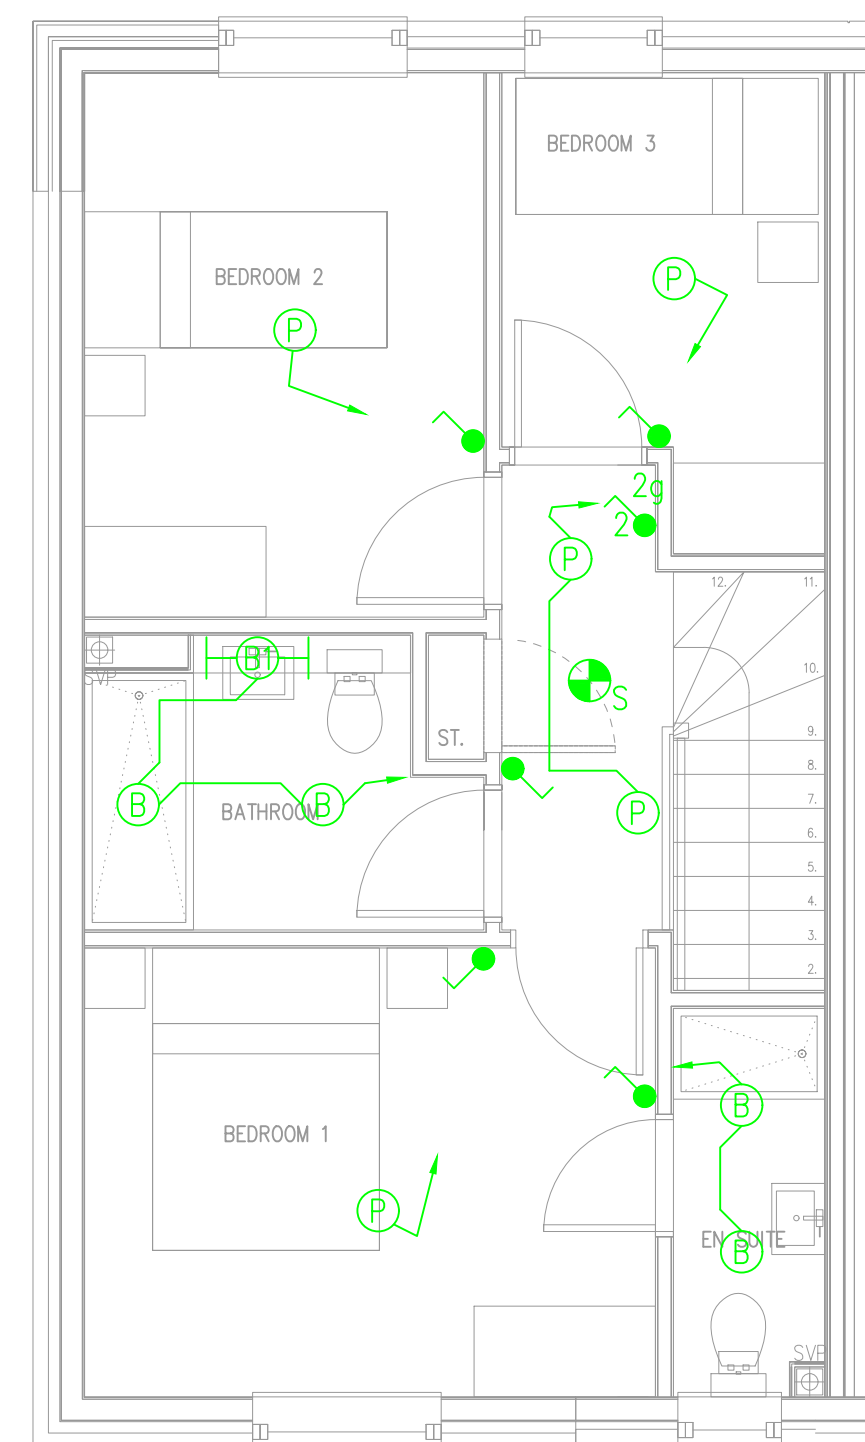

MVHR CONNECTION DETAILS

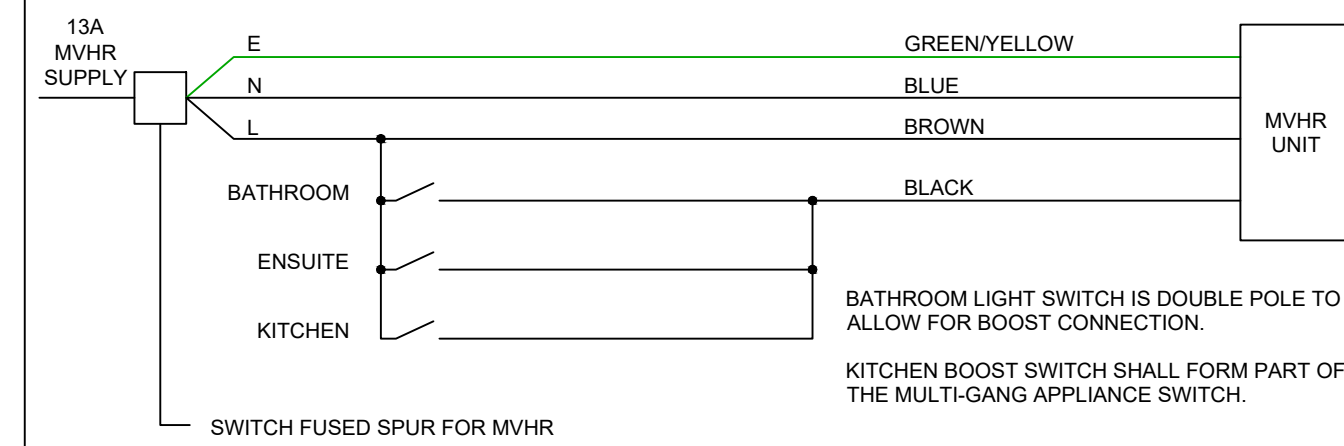

TYPICAL VERTICALLY STACKED
CU/CH

1350 – 1450mm
TO CENTRE OF MCB'S

TYPICAL CU CIRCUIT LAYOUT




RCD 1

CT1 - DOWNSTAIRS RING
CT2 - UPSTAIRS LIGHTING
CT3 - BOILER
CT4 - EXT SOCKET

RCD2

CT1 – UPSTAIRS RING
CT2 – KITCHEN SOCKETS
CT3 – MVHR
CT4 – DOWNSTAIRS LIGHTS


COOKER CONNECTION DETAILS

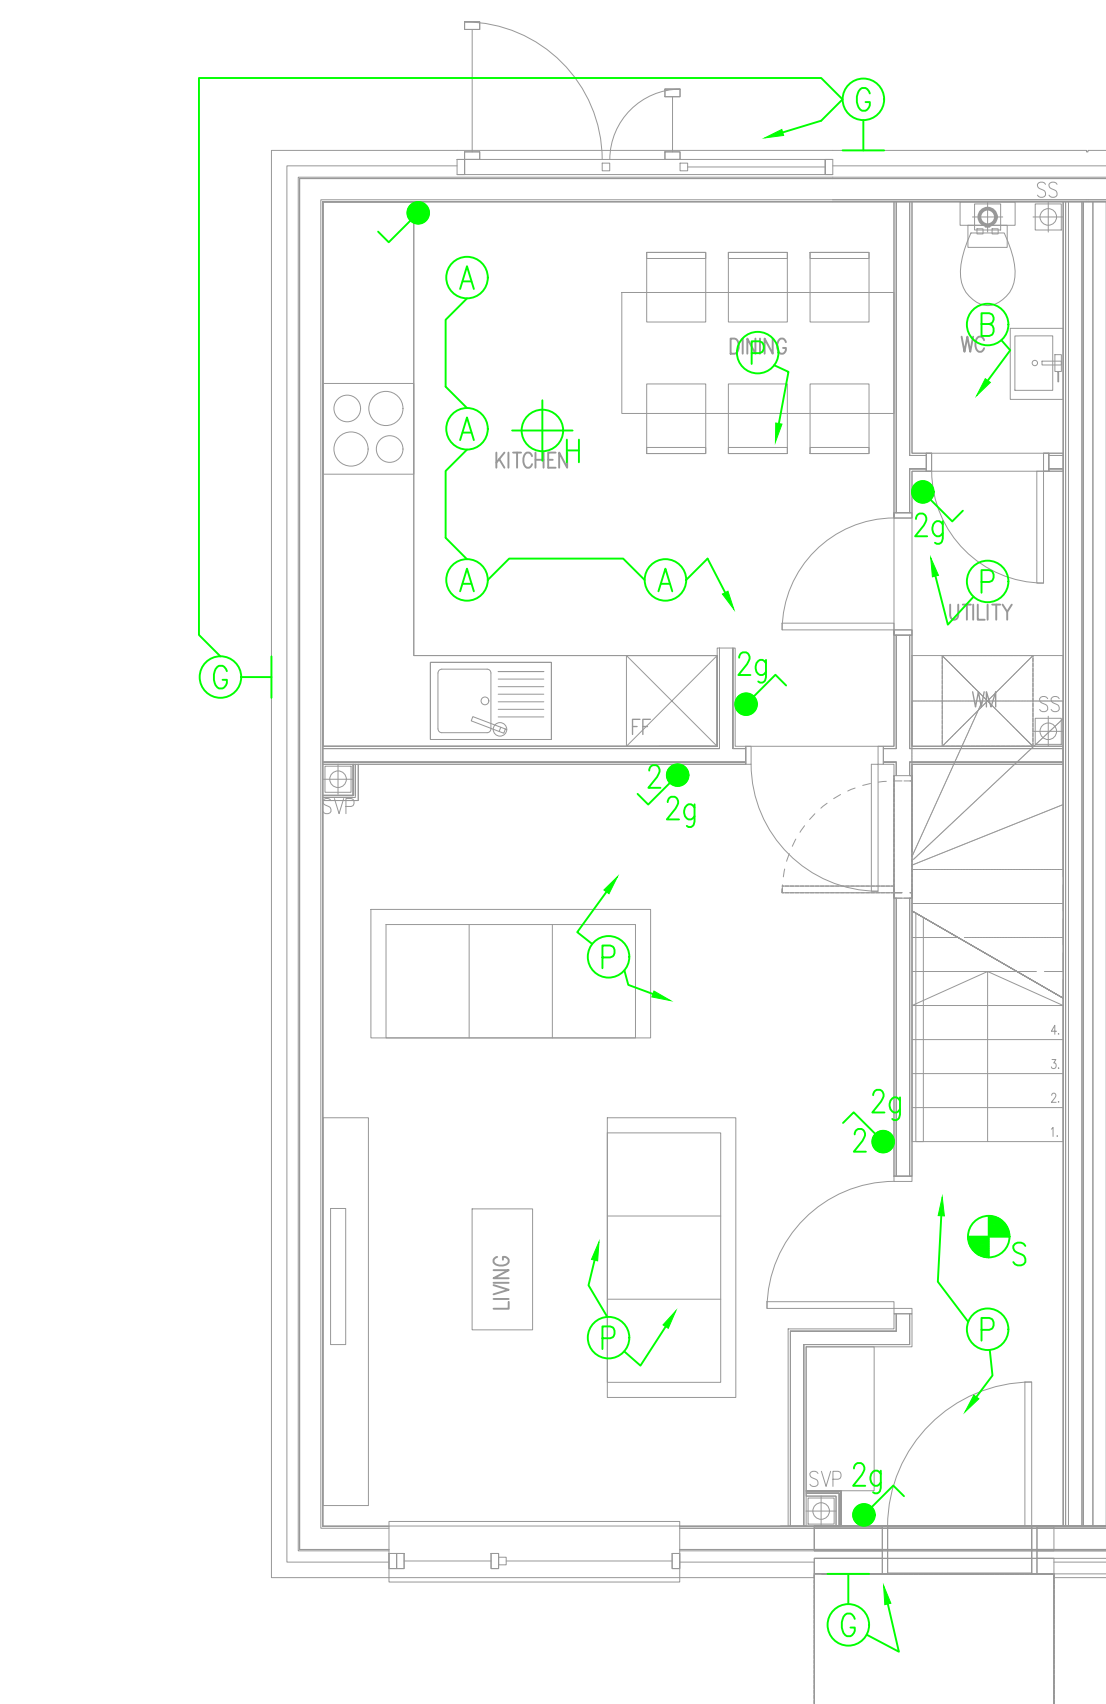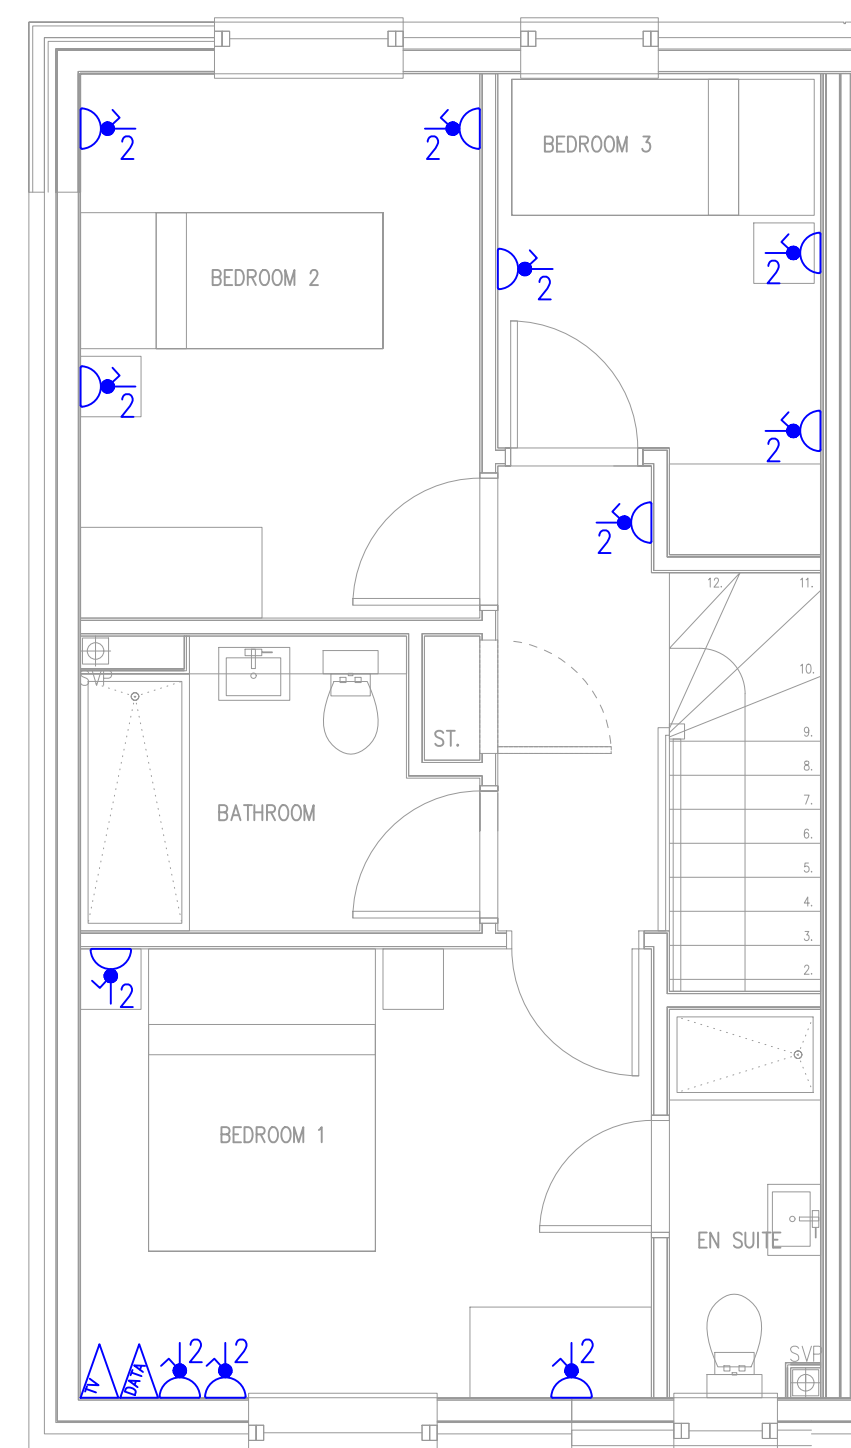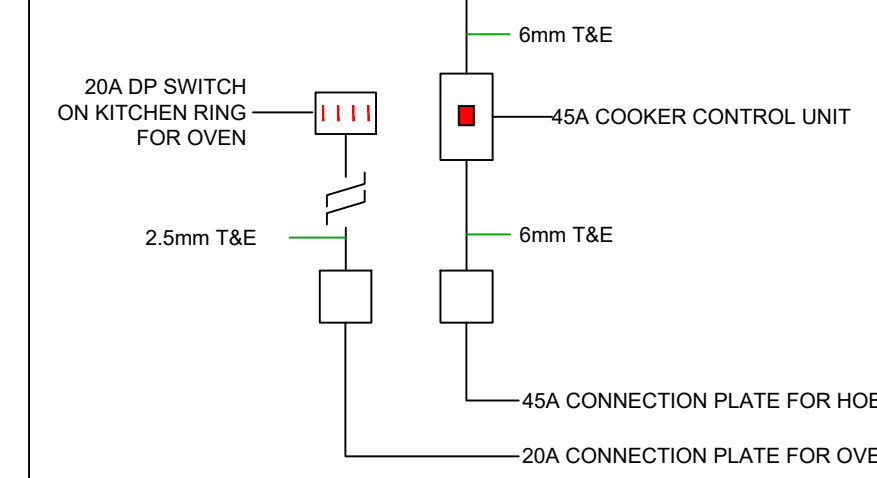

TYPICAL MOUNTING HEIGHTS
SCALE (NTS)

MULTIGANG GRID SWITCHPLATE
c/w ENGRAVED SWITCHES

100mm SPACING
BETWEEN OUTLETS (MIN)

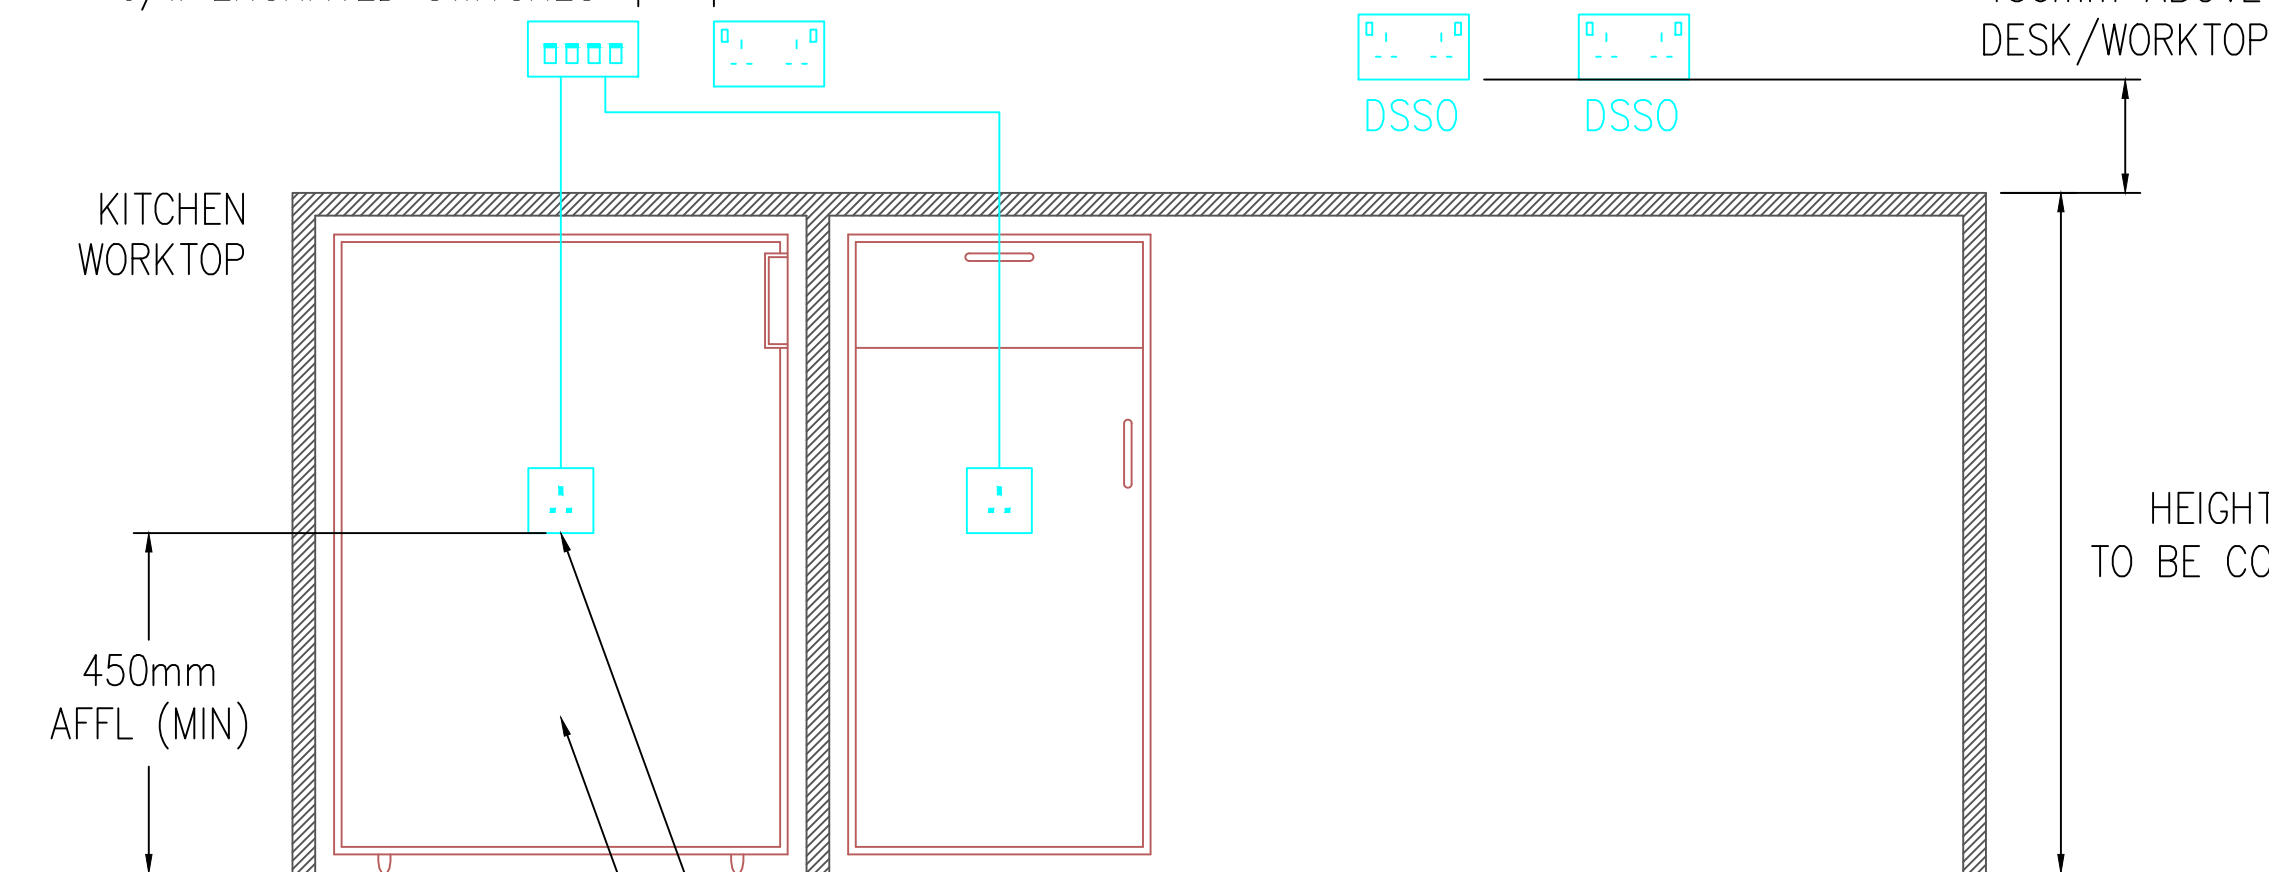

BELOW WORKTOP OUTLETS FOR
PULLOUT WHITE GOODS

- WHITE GOODS (TYPICAL)