


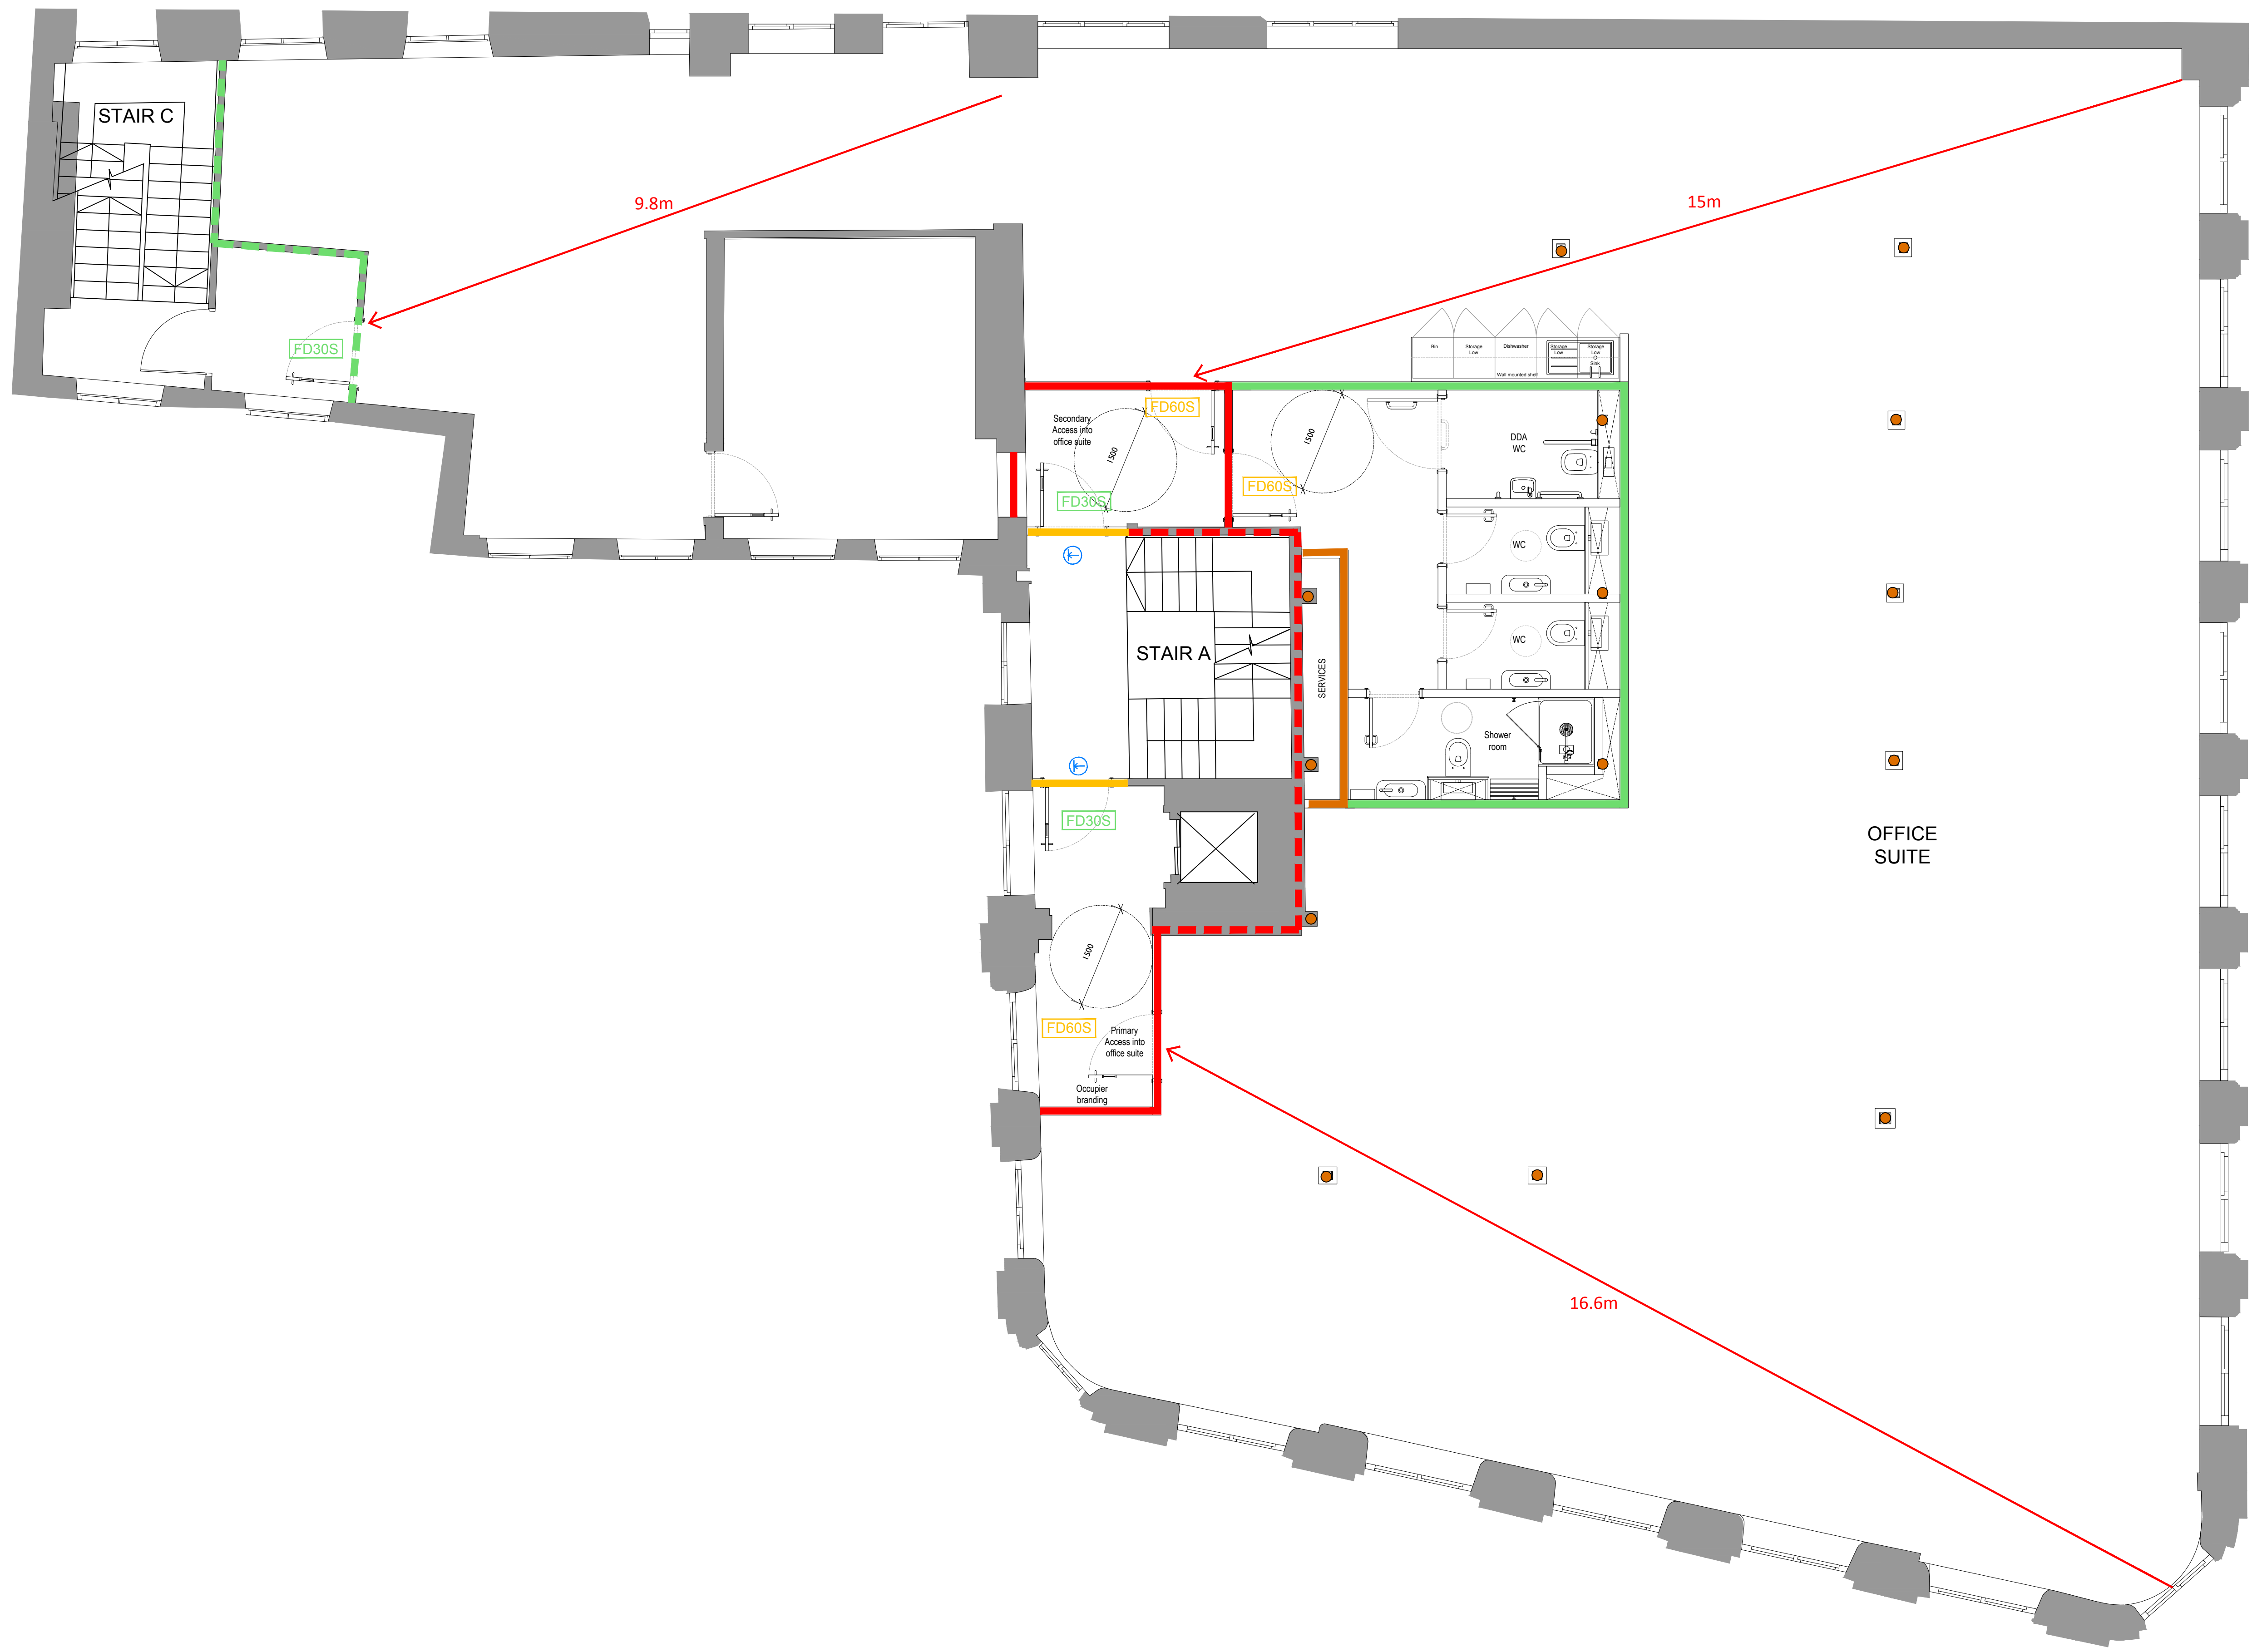

NOTE
DO NOT SCALE OFF DRAWINGS.
WRITTEN DIMENSIONS ONLY.
ALL DIMENSIONS ARE TO BE CHECKED AND
VALIDATED ON SITE BY CONTRACTOR PRIOR
TO CONSTRUCTION.
ANY DISCREPANCIES MUST BE REPORTED
IMMEDIATELY.
DRAWINGS ARE BASED ON LEGACY DRAWINGS
PROVIDED.

KEY

- 30 min
- 60 min
- 90 min
- 120 min

Existing structure (30min FR requirement)
Existing structure (120min FR requirement)
Escape Distances

Door Rating

- Fire Door Hold Open
- FD30
- FD30S
- FD60S

REVISION	NOTES	DATE

PROJECT NAME	
CHAPEL WALKS, MANCHESTER	
CLIENT	
NORTHSPRING	
DOCUMENT TITLE	
Proposed Second Floor Fire Plan	
DOCUMENT NUMBER	
1848(29)202	
VERSION	SCALE
	1:50 @ A1
PRODUCTION DATE	ORIGINATOR
13.01.22	AD
ISSUE TYPE	QA CHECK
STAGE 3	QA