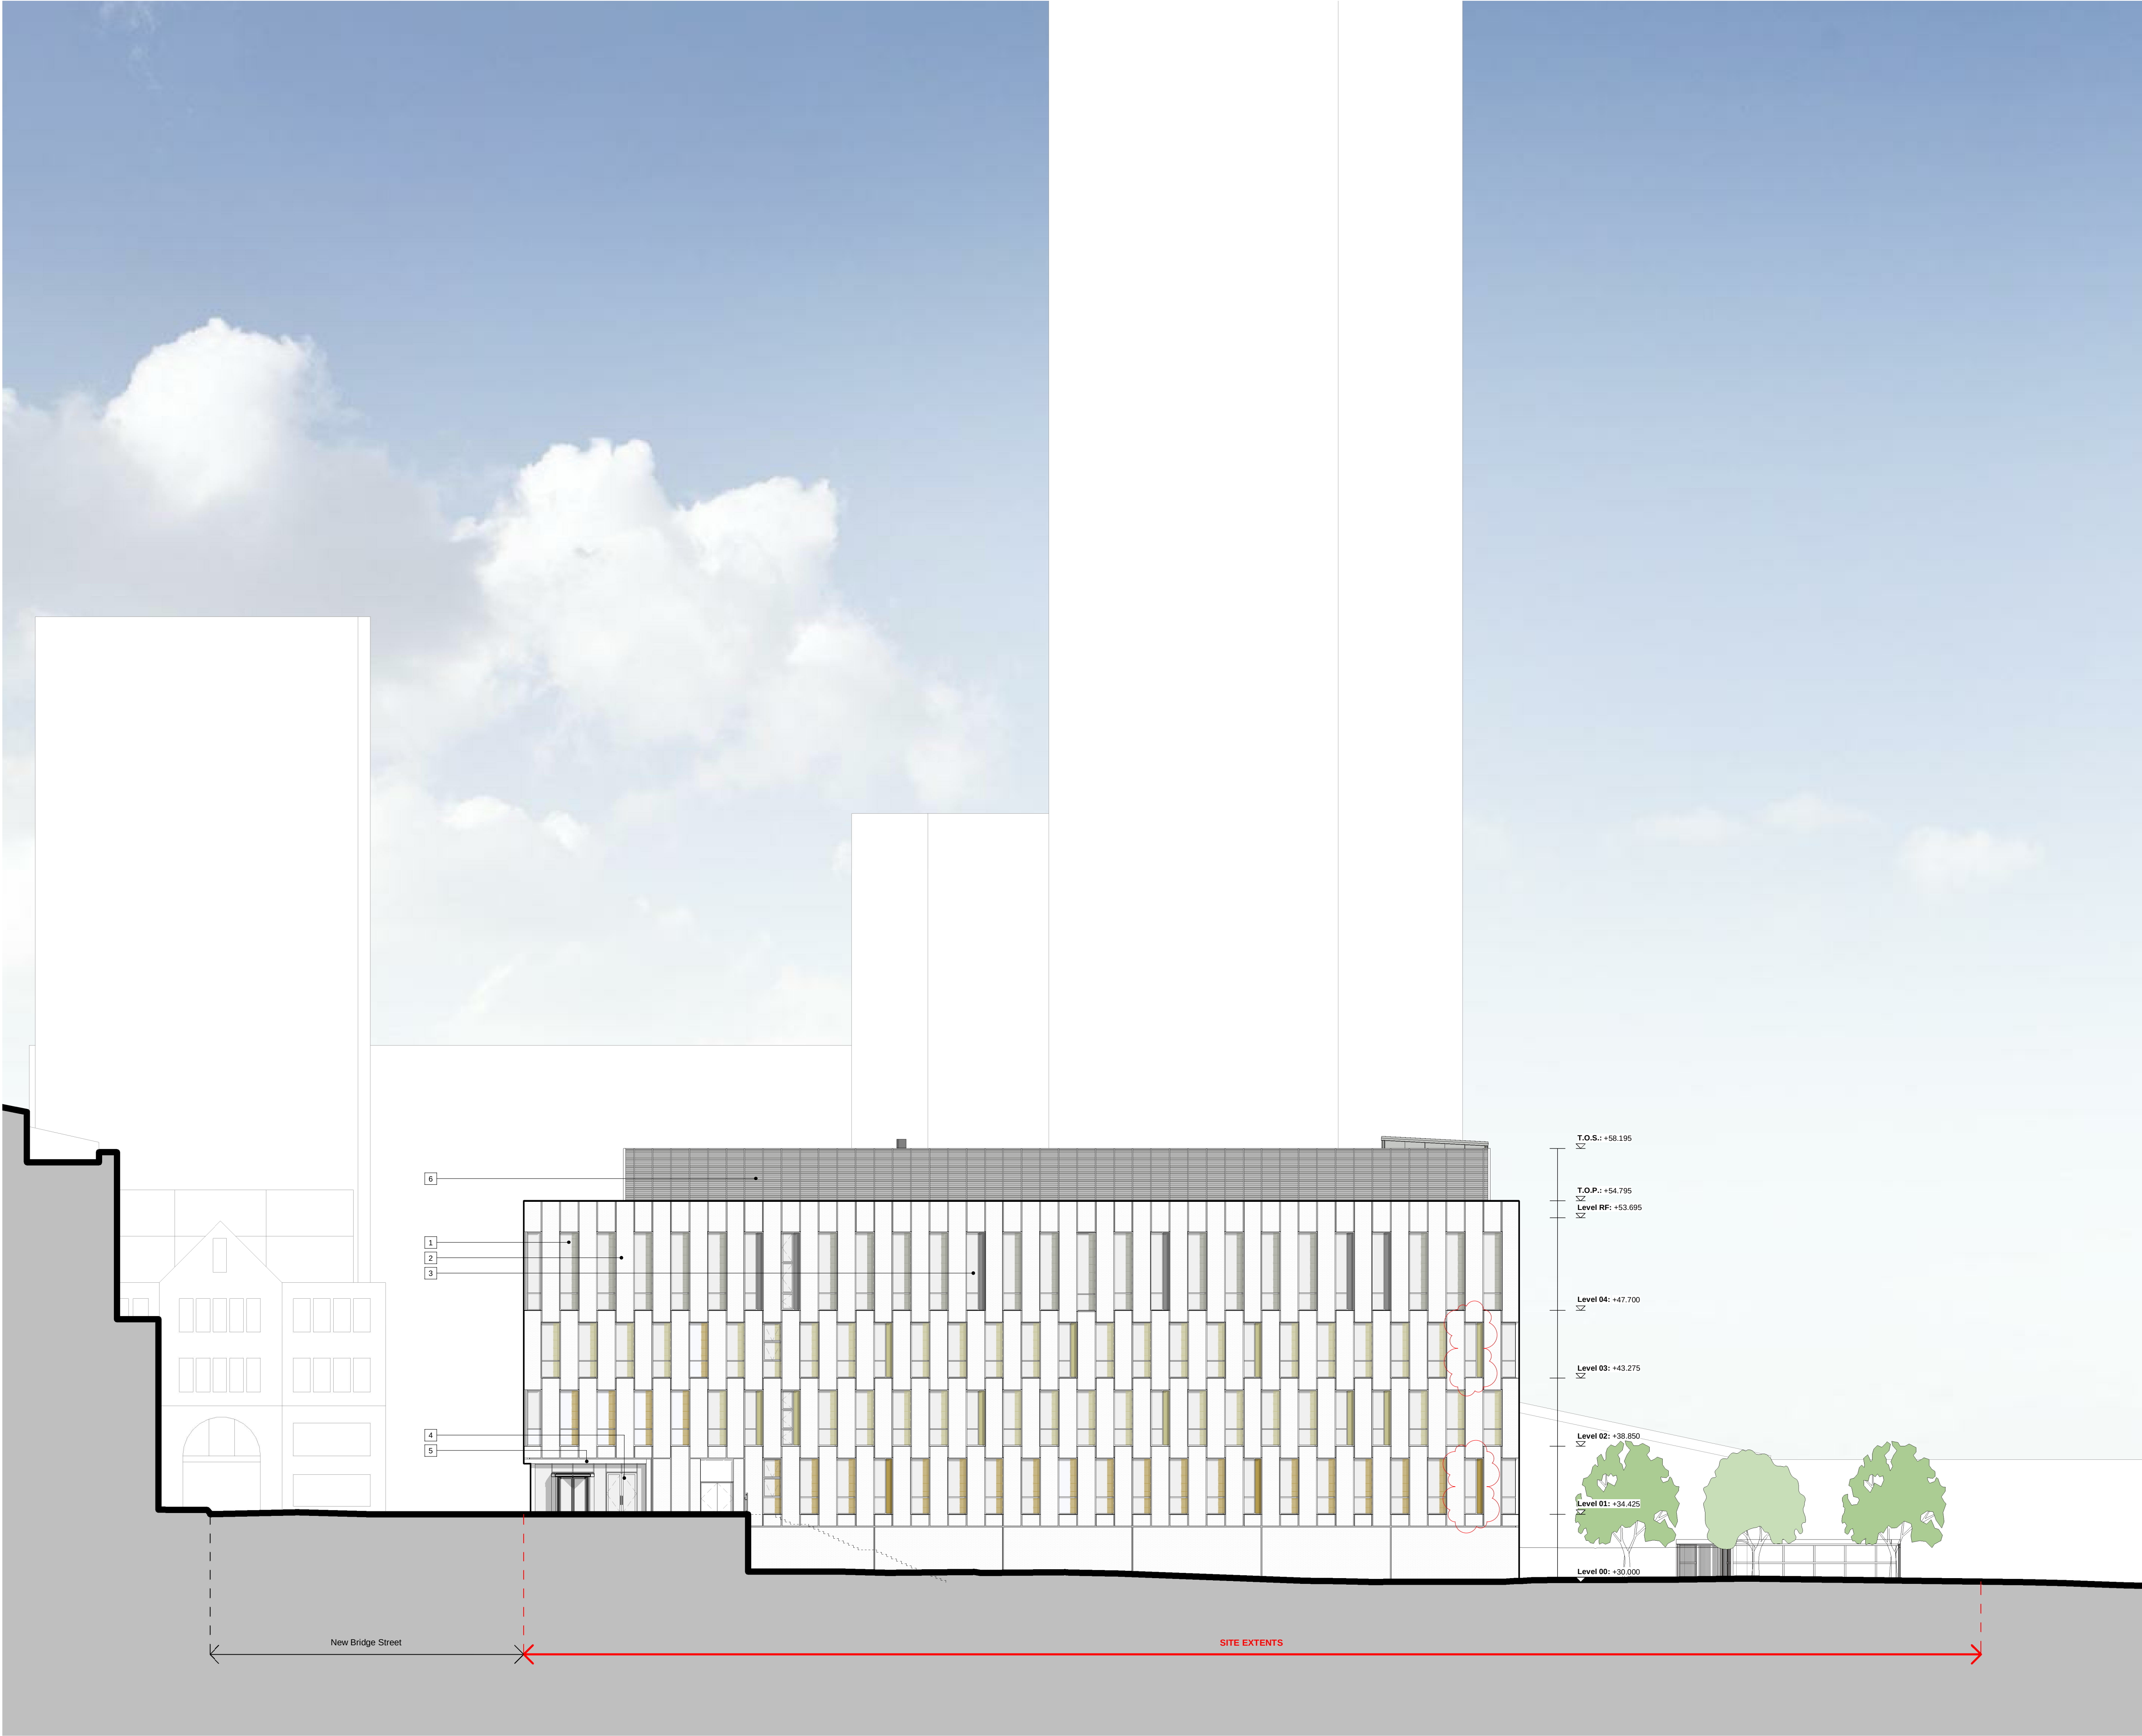


- Notes
- Existing context
- Proposed context
- Black Corium tile
 - Clear glazed window with ceramic frit strip
 - Clear glazed window with anodised aluminium infill panel
 - Clear glazed curtain wall to building entrances
 - Black Corium Tile entrance surround with black aluminium soffit
 - Plant screen
 - Signage zone
 - Black aluminium doors

P03	Non Material Amendment	SHP	SHP	2022-04-21
P02	Non material amendment	SHP	SHP	2020-07-29
P01	Planning Issue	SHP	SHP	2019-09-27

rev	description	checked	drawn	date
-----	-------------	---------	-------	------

B

BOND BRYAN

The Church Studio Springvale Road Sheffield S10 1LP

t 0114 266 2040

e TMC-City@bondbryan.co.uk

w www.bondbryan.co.uk

simpsonhaugh

Riverside 4 Commercial Street Manchester M15 4RQ

t 0161 835 2345

e mail@simpsonhaugh.com

w www.simpsonhaugh.com

City Centre Project

City Centre Site

Manchester College

The Manchester College

The Manchester College

UCEN MANCHESTER

GA Elevation East

project	originator	volume	level	type	role	number
CC	- SHP	- ZZ	- XX	- DR	- A	- 3291

Originator project ref

10238

Purpose of Issue:

PLANNING

scale(s)

1 : 200

status :

S8

original paper size

A1

revision :

P03