


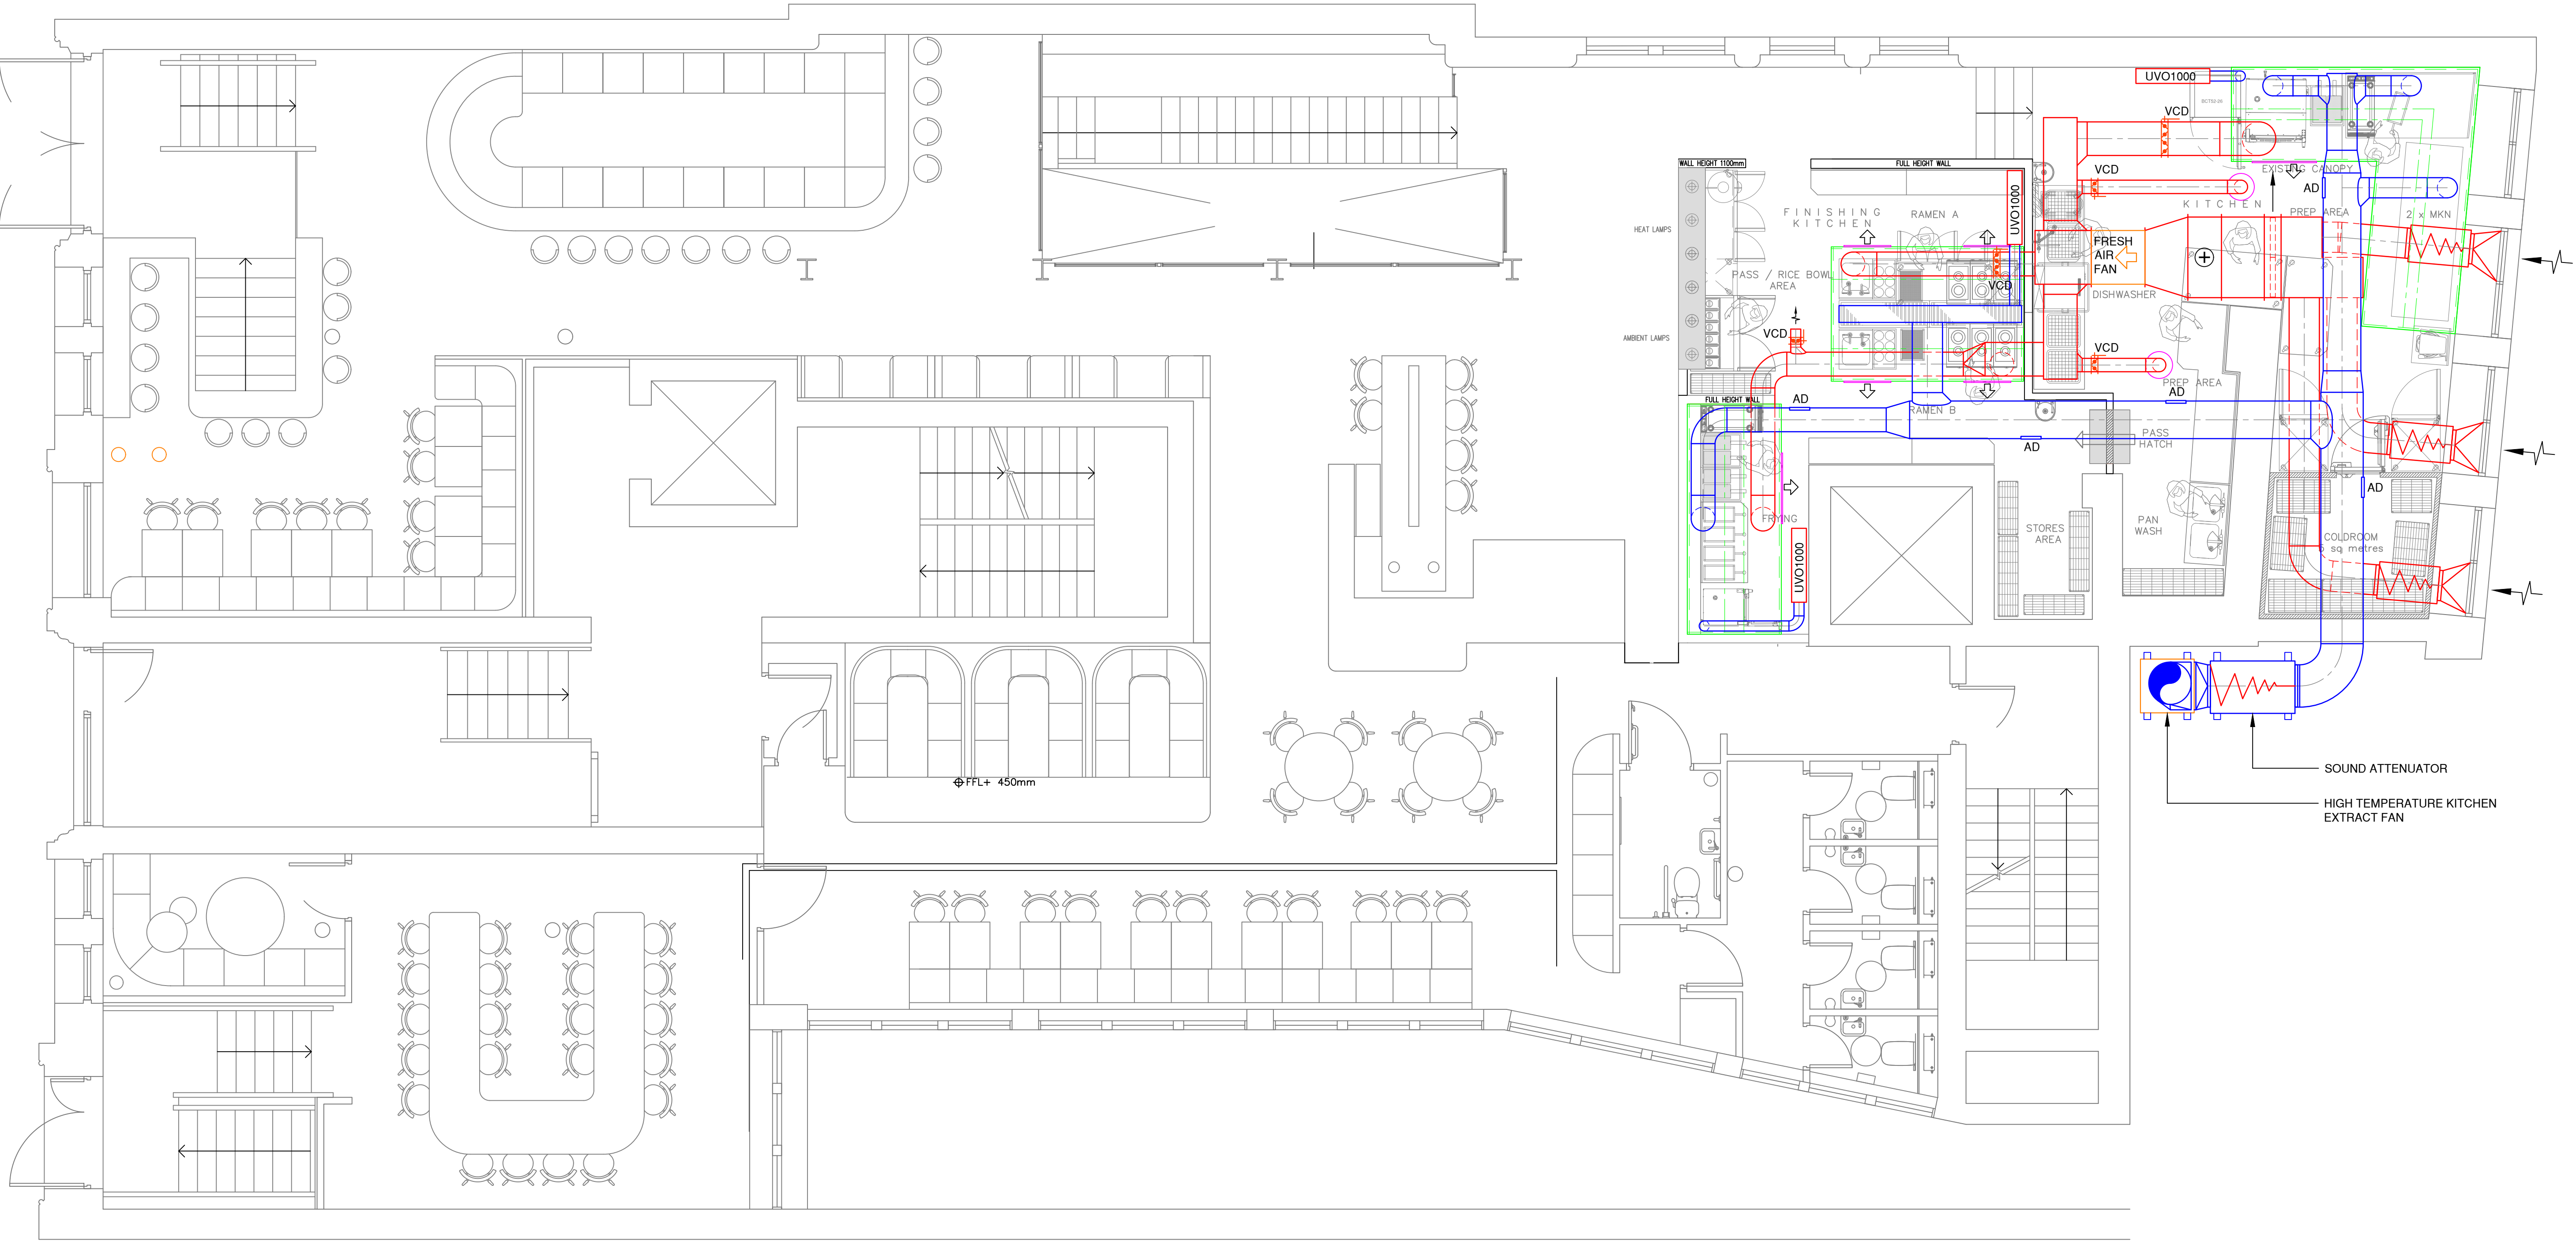

Rev	Date	Description	By
SWAN Projects tel: 0161 300 3465 fax: 0161 959 2093 E mail: Info@swan-projects.com Client MultiTrade Plus Project HOUSE OF FU, PORTLAND STREET, MANCHESTER			
Title AIR CONDITIONING & VENTILATION SERVICES GROUND FLOOR			
Scale	1:50	Drawing Number	Rev
Date	17.10.22	C726/2	
Drawn	PAS		
Checked			