


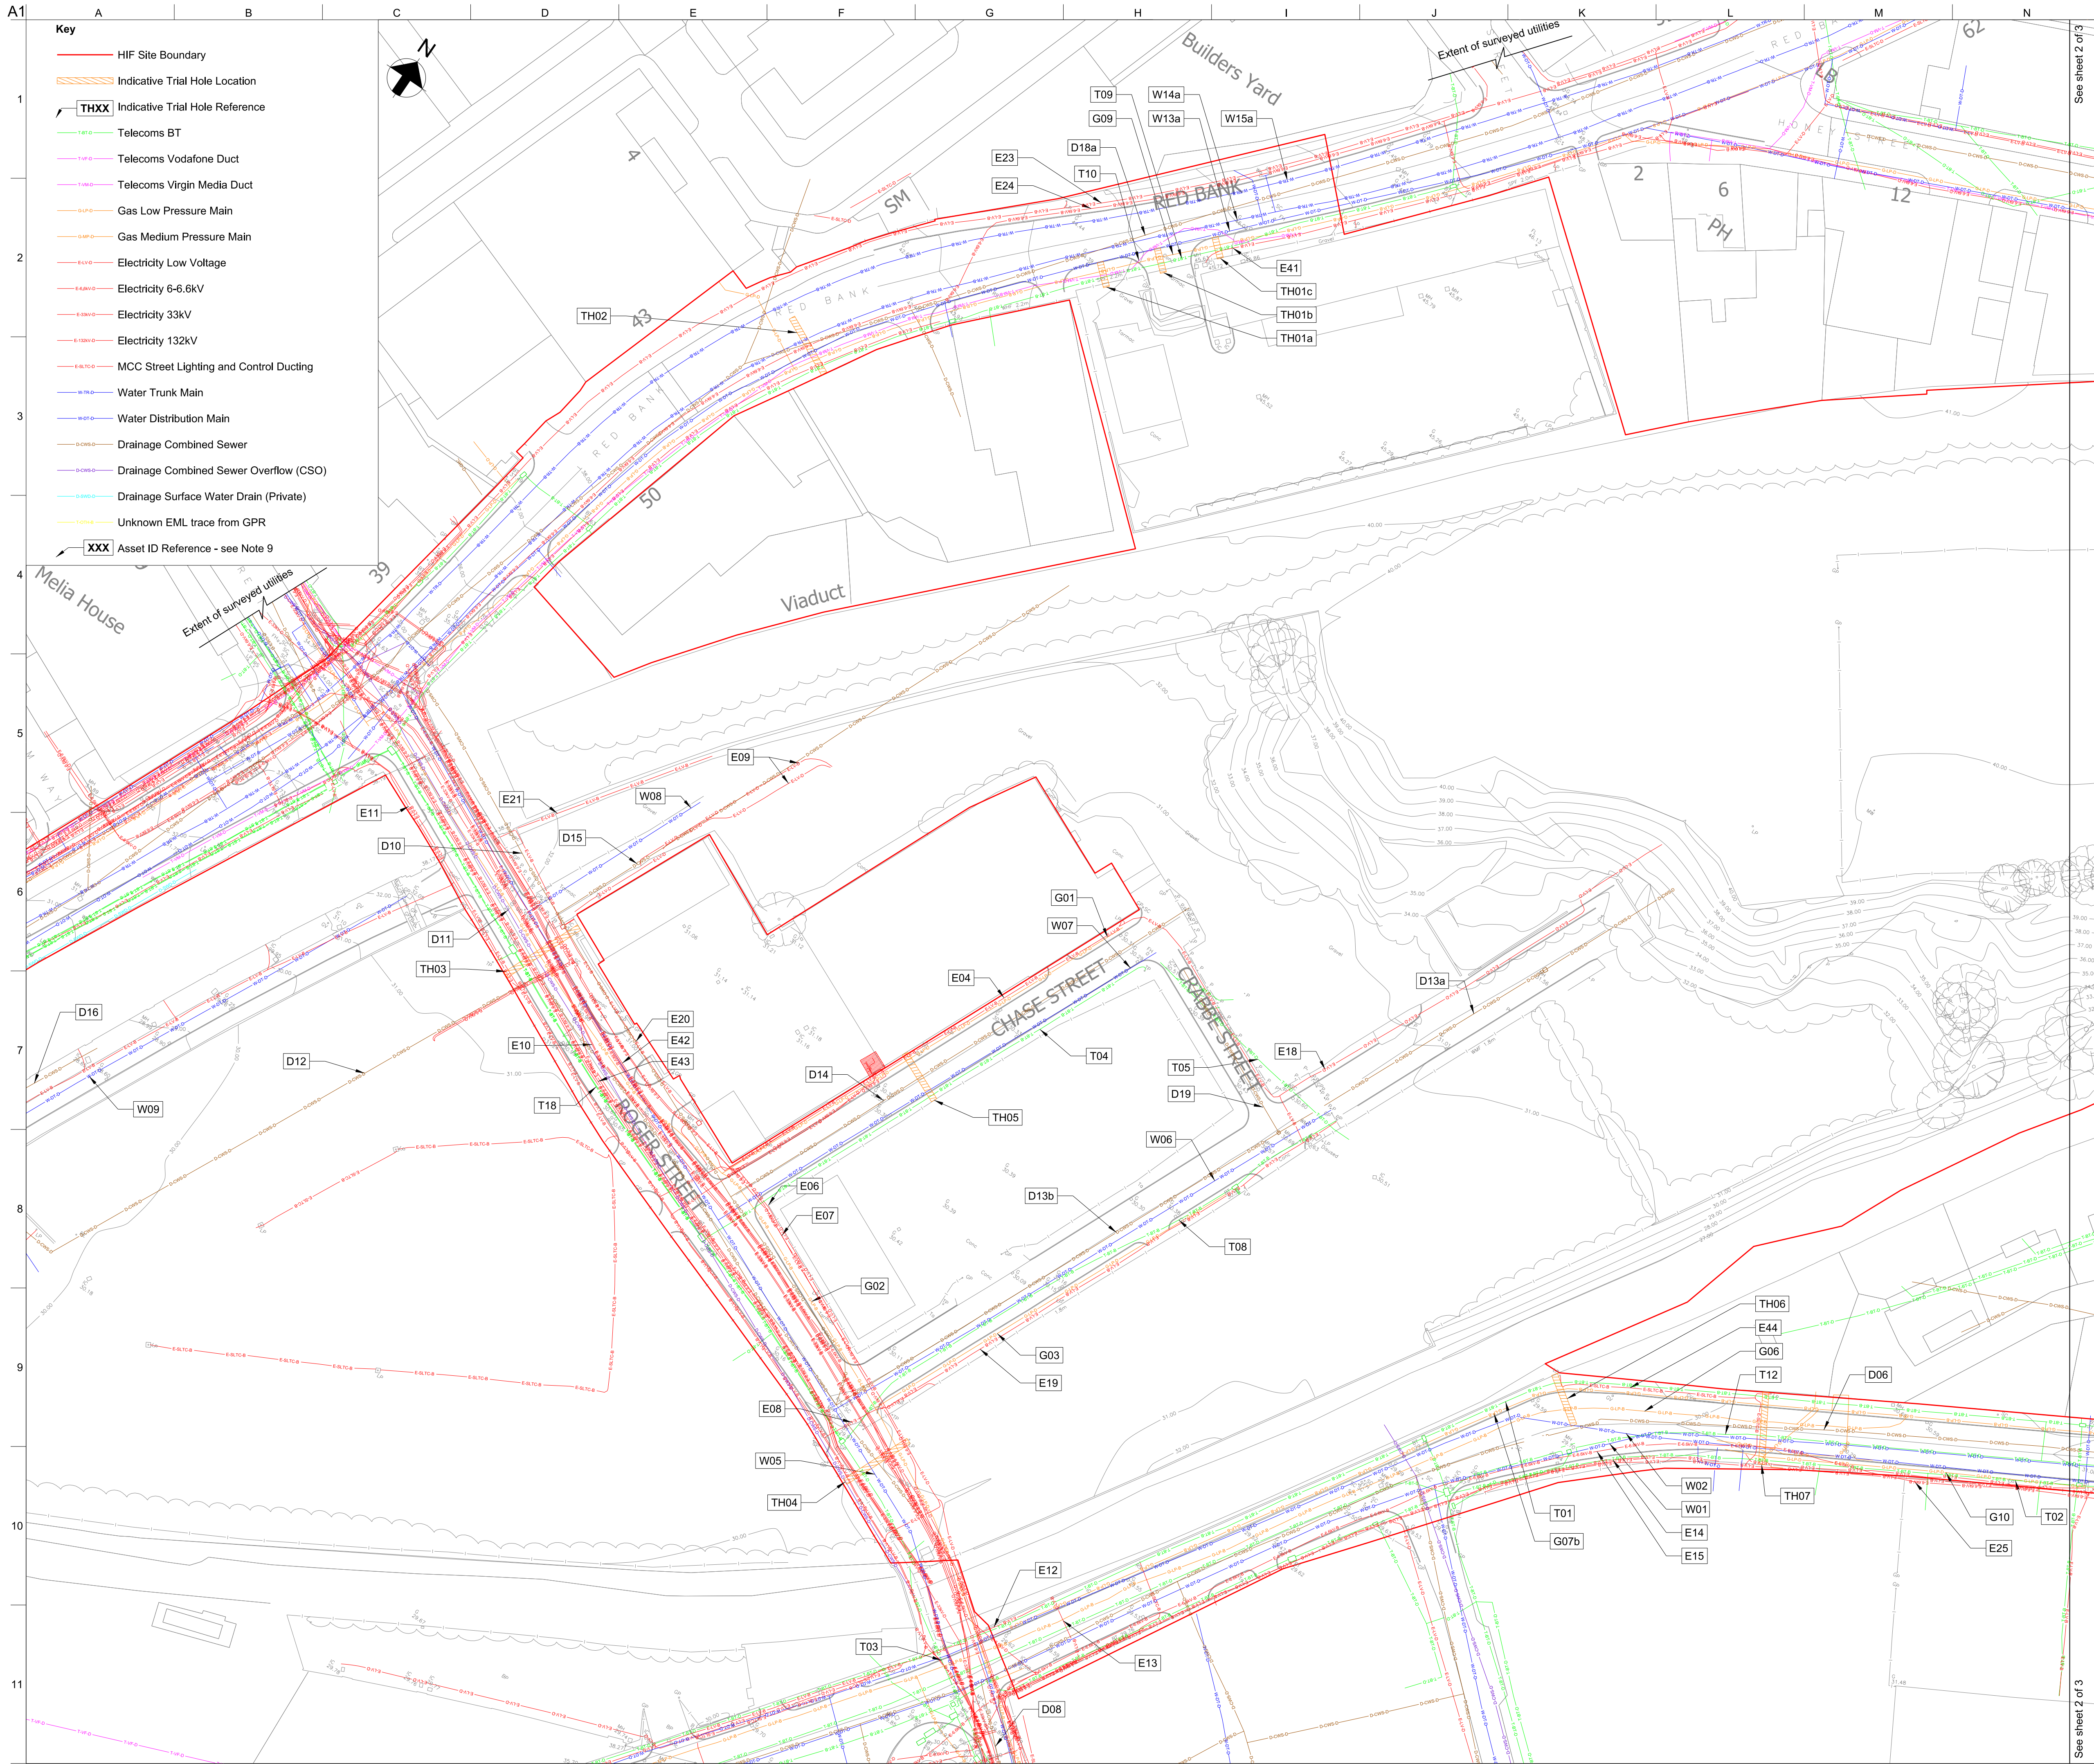

A1
1
2
3
4
5
6
7
8
9
10
11

- Key**
- HIF Site Boundary
 - Indicative Trial Hole Location
 - THXX Indicative Trial Hole Reference
 - Telecoms BT
 - Telecoms Vodafone Duct
 - Telecoms Virgin Media Duct
 - Gas Low Pressure Main
 - Gas Medium Pressure Main
 - Electricity Low Voltage
 - Electricity 6-6.6kV
 - Electricity 33kV
 - Electricity 132kV
 - MCC Street Lighting and Control Ducting
 - Water Trunk Main
 - Water Distribution Main
 - Drainage Combined Sewer
 - Drainage Combined Sewer Overflow (CSO)
 - Drainage Surface Water Drain (Private)
 - Unknown EML trace from GPR
 - XXX Asset ID Reference - see Note 9

- Notes**
- All dimensions are in mm, all levels in mAOD, unless specified otherwise.
 - This map is reproduced from Ordnance Survey Material with the permission of the Ordnance Survey on behalf of the Controller of Her Majesty's Stationary Office (c) Crown Copyright. License Number 100019568 (2021).
 - Background is based on:
 - Topographical Survey drawing PS-2158-TS by Paragon Surveys dated September 2021.
 - Existing Utilities layout based on the following information:
 - Utility Search Map drawing 97079 undertaken by Atkins dated 24/06/2021.
 - GPR Survey drawing PUM-11943-U-DR-0001 Rev 02 undertaken by Precision Utility Mapping dated 18/01/2022.
 - Positions of services on this drawing are indicative only and are taken from the sources listed above. No guarantee is given for the accuracy of information and it is intended for information only. Areas should be suitably surveyed prior to construction/excavation.
 - Where electricity and telecommunications cables are indicated there may be multiple cables present.
 - Telecommunications cables shown do not reflect that in some areas ducts are shared between companies.
 - Utility linestyles have been used to reflect the level of accuracy as per PAS128 standard. The Located Service Classification table below gives a brief overview. For further details refer to document 'PAS 128:2014 Specification for underground utility detection, verification and location'.
 - Refer to schedule VNIF-ARP-ZZ-YYY-SH-CU-0001 for further asset information.
 - Utility Trial Holes are ongoing at time of issue. Locations are indicative only and may have been altered on site to overcome constraints. Final trial hole extents and findings are awaited.
 - Assets outside of site boundary are shown for completeness.

Located Service Classification		Confidence Rating	
Type A Verification - Visual Identification			
Type B Detection - Typically GPR and EML, where data are used			
Type C Site Reconnaissance - Physical surface features identified			
Type D Desktop Utility records search			


Rev	Date	Description	By	Chkd	Appd	Auth
P01	22/07/22	Issued for BAM Comments	EC	RG	LS	—
P02	11/08/22	WS4 Issue for TA	TW	RG	LS	—

ARUP

6th Floor 3 Piccadilly Place
Manchester M1 3BN
Tel +44 161 228 2331 Fax +44 161 228 6879
www.arup.com



Project Title
Victoria North HIF Infrastructure & Enabling Works

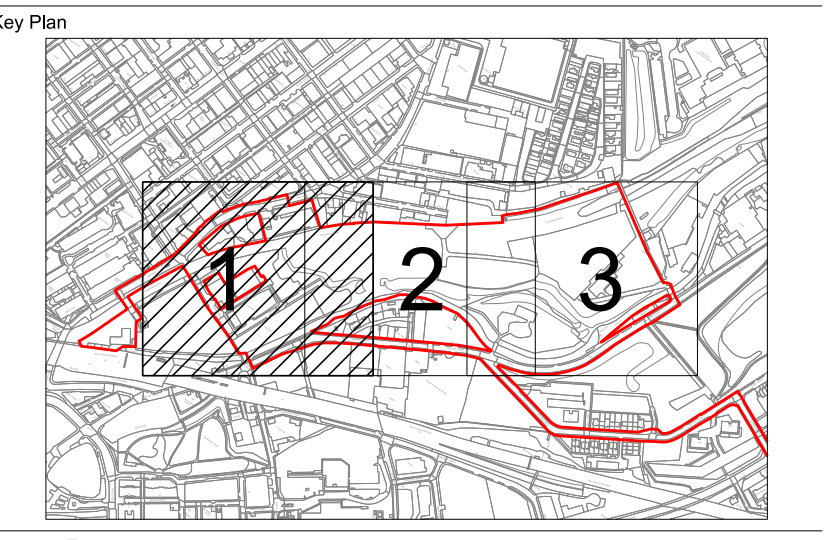

Drawing Title
**Existing HIF Utilities & Drainage
General Arrangement
Sheet 1 of 3**

Scale at A1 1:500			Anup Job No 282022-00			
Role Consultant for Utilities						
Suitability S3 - Issued for Review and Comment						
P02	By TW	Chkd RG	Appd LS	---		
	Date 11/08/22	Date 11/08/22	Date 11/08/22	---		
Name VNIF - ARP - 00 - YYY - DR - CU - 0002						
Project	Originator	Volume	Location	Type	Role	Number