


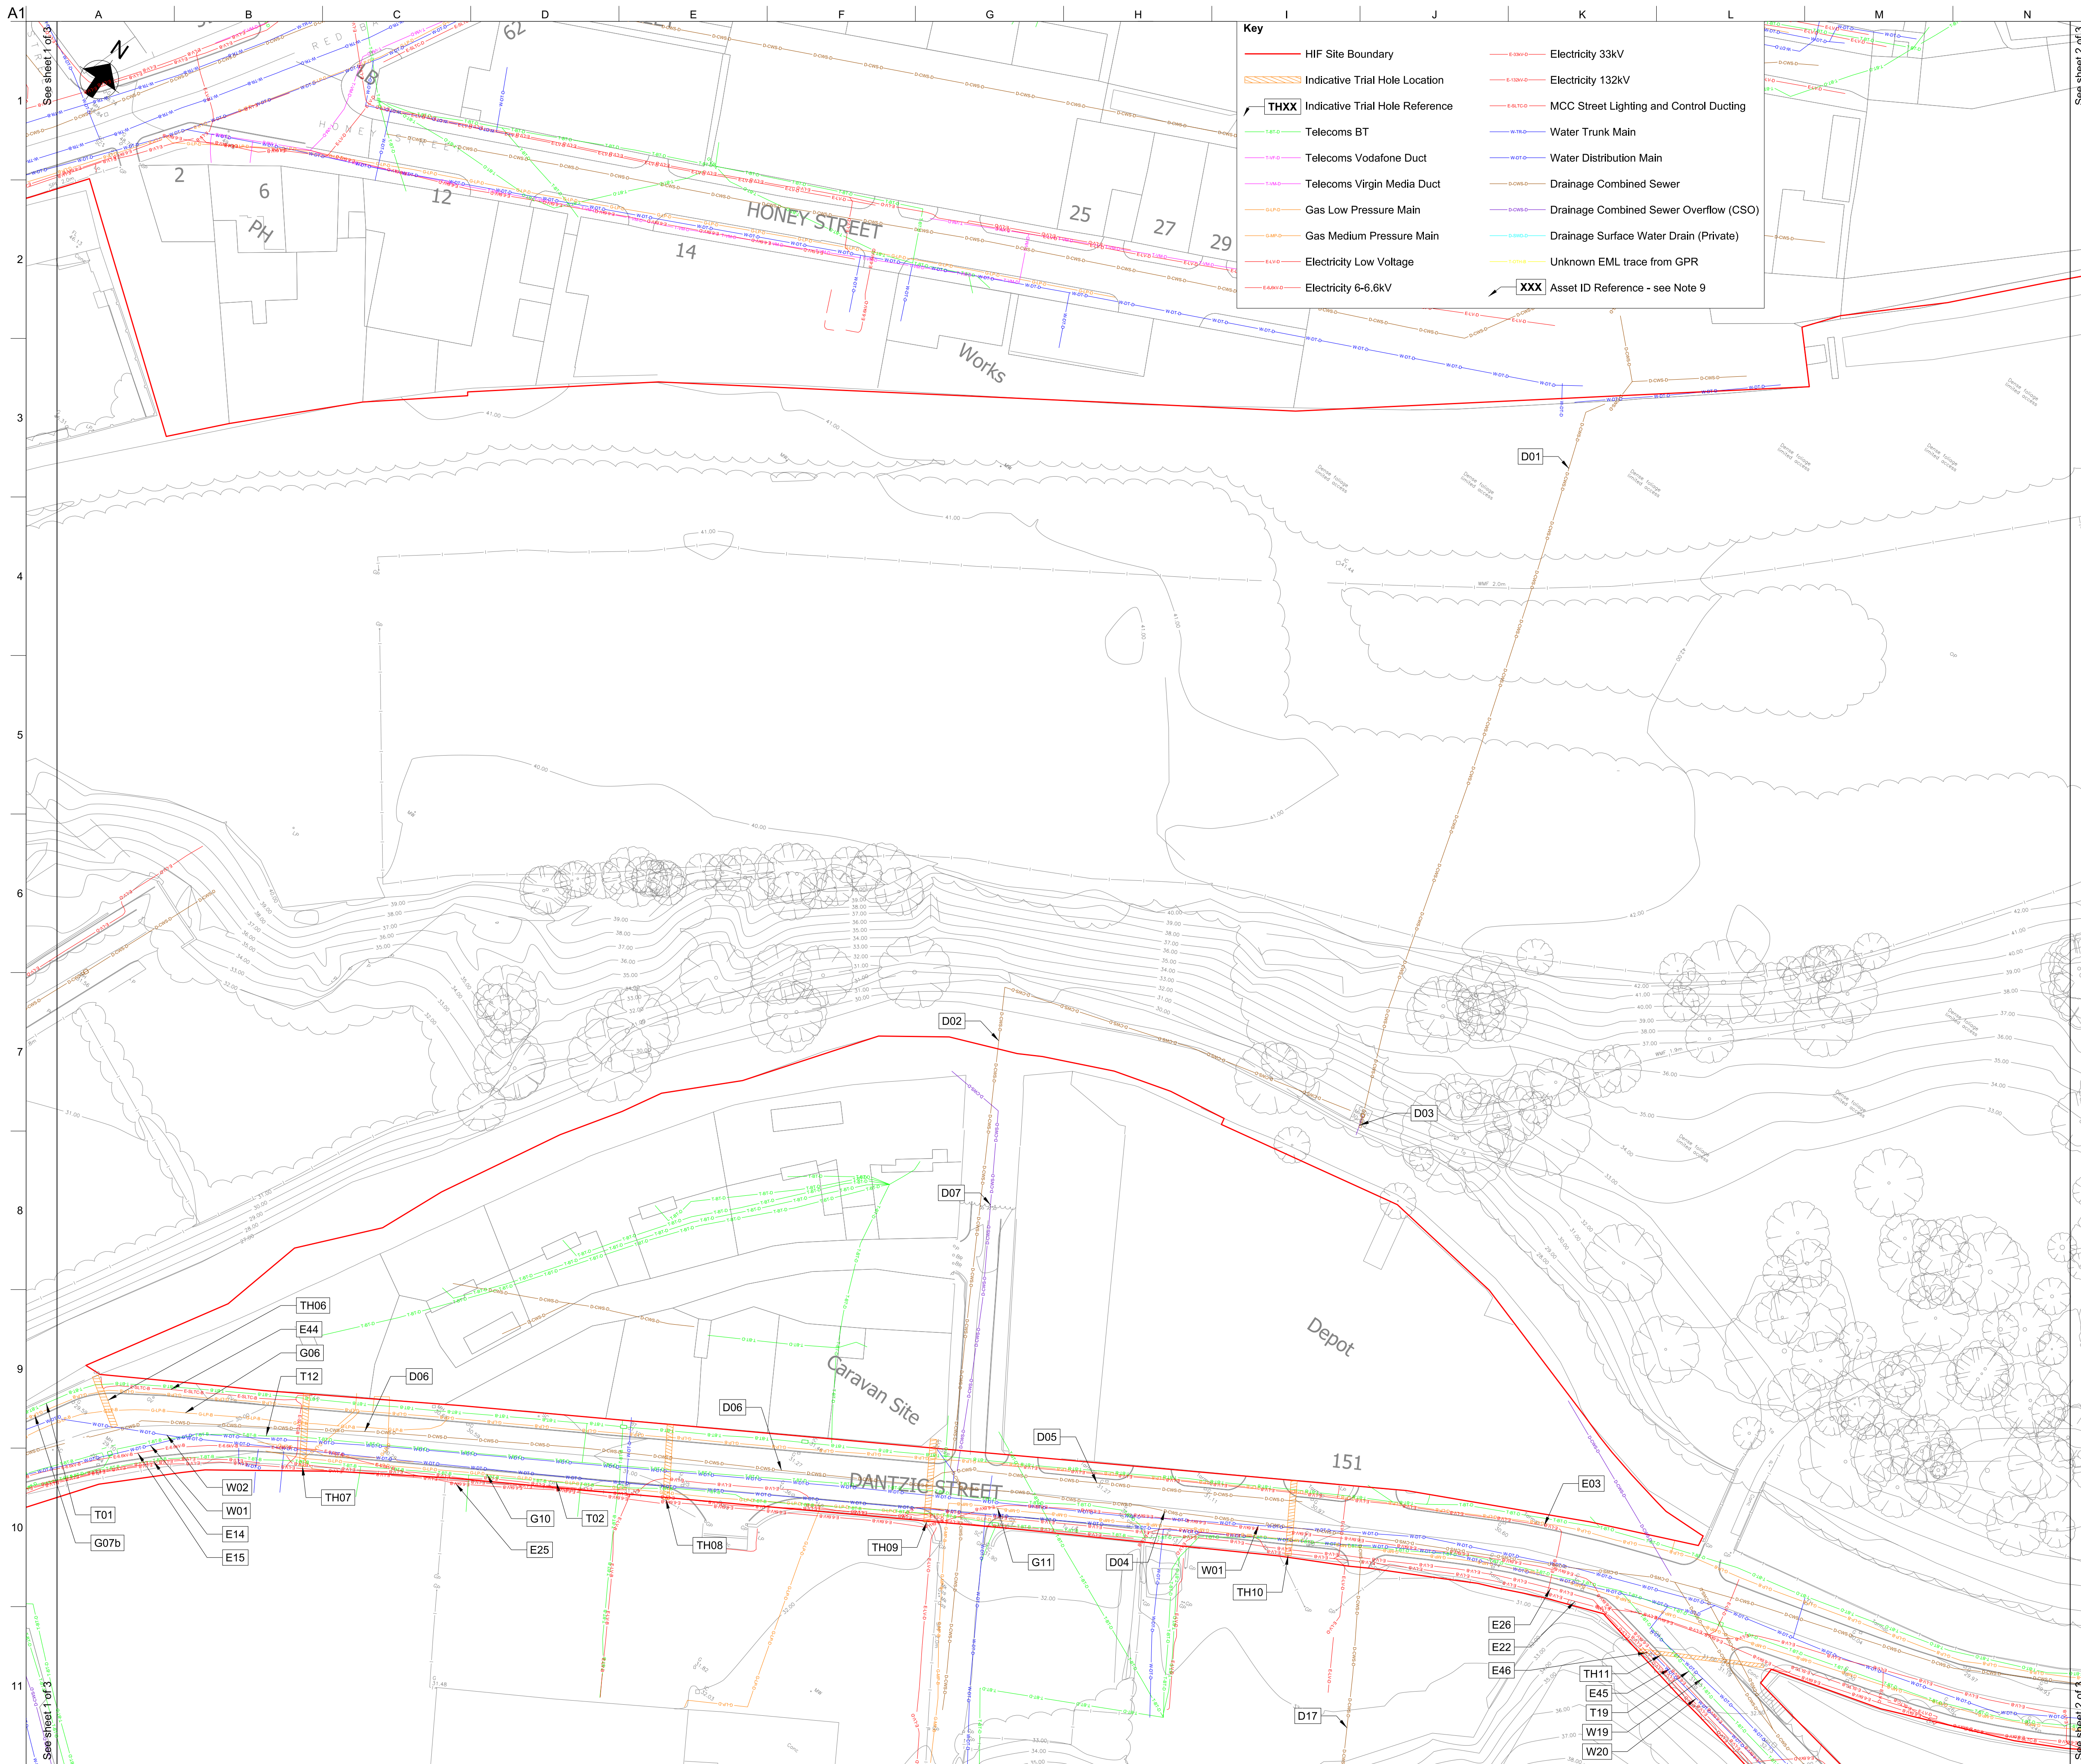

- Notes**
1. All dimensions are in mm, all levels in mADD, unless specified otherwise.
 2. This map is reproduced from Ordnance Survey Material with the permission of the Ordnance Survey on behalf of the Controller of Her Majesty's Stationery Office (c) Crown Copyright. License Number 100019568 (2021).
 3. Background is based on:
 - Topographical Survey drawing PS-2158-TS by Paragon Surveys dated September 2021.
 4. Existing Utilities layout based on the following information:
 - Utility Search Map drawing 97079 undertaken by Atkins dated 24/06/2021.
 - GPR Survey drawing PUM-11943-U-DR-0001 Rev 02 undertaken by Precision Utility Mapping dated 18/01/2022.
 5. Positions of services on this drawing are indicative only and are taken from the sources listed above. No guarantee is given for the accuracy of information and it is intended for information only. Areas should be suitably surveyed prior to construction/excavation.
 6. Where electricity and telecommunications cables are indicated there may be multiple cables present.
 7. Telecommunications cables shown do not reflect that in some areas ducts are shared between companies.
 8. Utility linstyles have been used to reflect the level of accuracy as per PAS128 standard. The Located Service Classification table below gives a brief overview. For further details refer to document 'PAS 128:2014 Specification for underground utility detection, verification and location'.
- | Located Service Classification |
|---|
| Type A Detection – Visual Identification |
| Type A Detection – Typically GPS and ERT techniques are used |
| Type C (the reconnaissance – Physical surface features identified) |
| Type D Desktop utility records search |

Confidence/Risk
9. Refer to schedule VNIF-ARP-ZZ-YYY-SH-UC-0001 for further asset information.
 10. Utility Trial Holes are ongoing at time of issue. Locations are indicative only and may have been altered on site to overcome constraints. Final trial hole extents and findings are awaited.
 11. Assets outside of site boundary are shown for completeness.

P01	22/07/22	Issued for BAM Comments	EC	RG	LS	---	
P02	11/08/22	WS4 Issue for TA	TW	RG	LS	---	
Rev	Date	Description	By	Chkd	Appd	Aut	

ARUP

6th Floor 3 Piccadilly Place
Manchester M1 3BN
Tel +44 161 228 2331 Fax +44 161 228 6879
www.arup.com

Client




MANCHESTER
CITY COUNCIL



bam
nuttall

	Project Title Victoria North HIF Infrastructure & Enabling Work	Page 1 of 1
---	--	--------------------

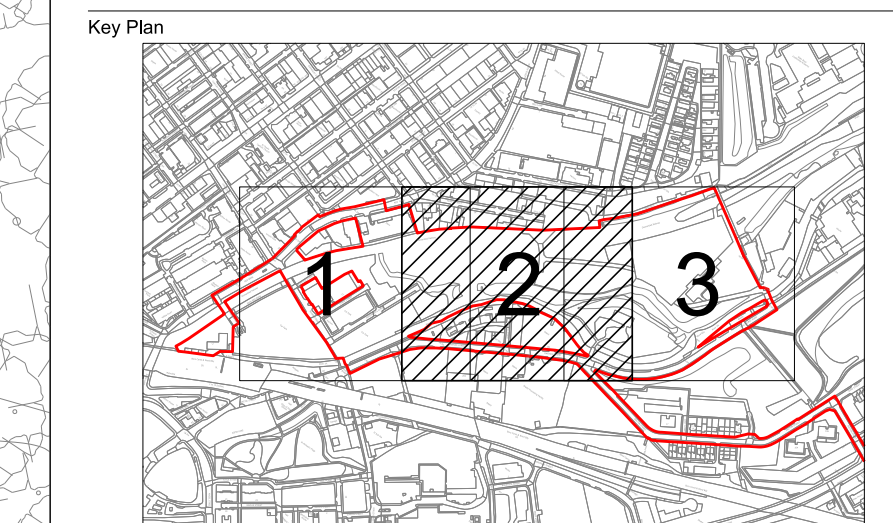

Drawing Title
Existing HIF Utilities & Drainage
General Arrangement
Sheet 2 of 3

Scale at A1	1:500	Arup Job No		282022-00
Role	Consultant for Utilities			
Suitability	S3 - Issued for Review and Comment			
Rev	By	Chkd	Appd	
P02	TW	RG	LS	—
	Date 11/08/22	Date 11/08/22	Date 11/08/22	—
Name	VNIF - ARP - 00 - YYY - DR - CU - 0003			
Project	Originator	Volume	Location	Type
				Role
				Number