
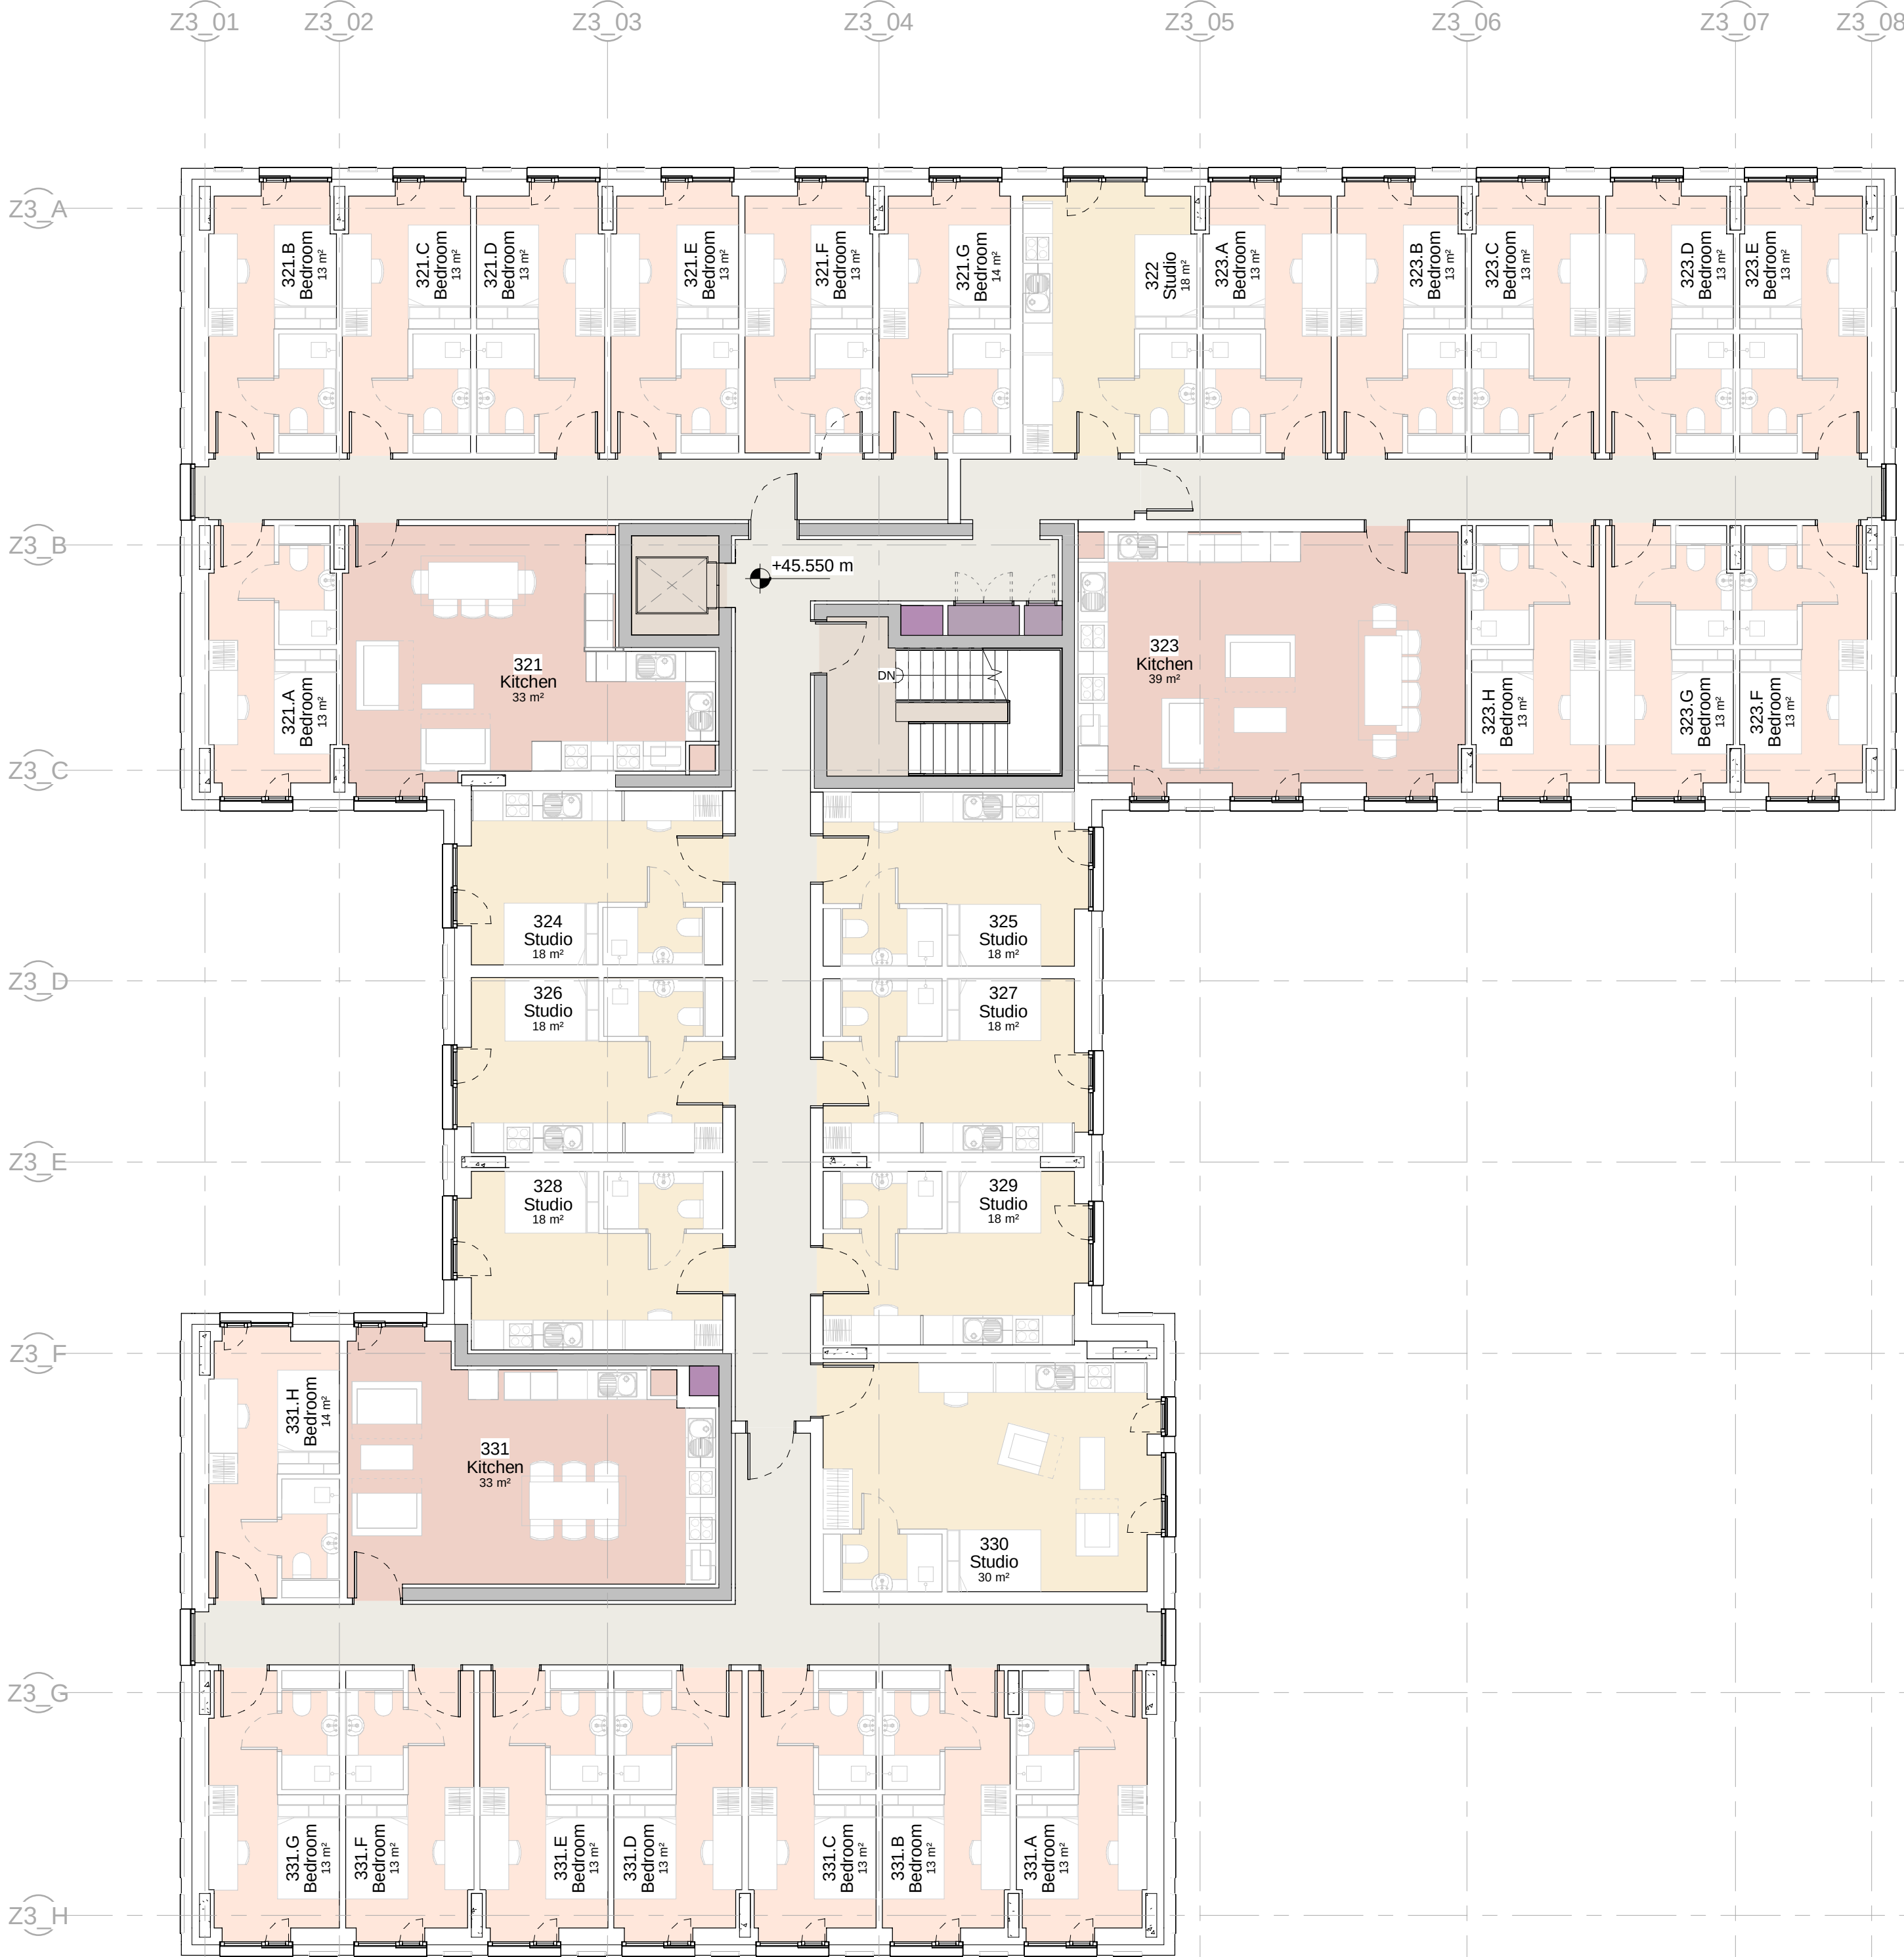
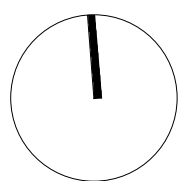


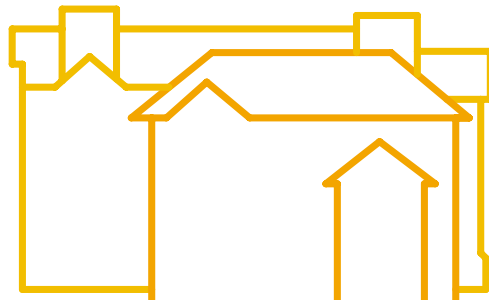

Contractor to report any dimensional discrepancies, errors or omissions prior to commencing on site.

Accessible Studios	Plant	Smoke Shaft
Studio Bedrooms	Amenity Space	
Cluster Bedrooms	Circulation	
Cluster Kitchen	Riser	

[illegible]

Status	PLANNING
--------	----------

Project No 10349	Scale 1 : 100 @ A1
PROJ - ORIG - ZONE - ROLE - CLAS - TYPE - LOC - SEQ 10349-SHP-Z3-A-B5D8-G200-PL-02-001	Revision P01

Manchester London
+44 (0)161 835 2345 +44 (0)20 7549 4000