


Do not scale from this drawing. All dimensions to be checked on site prior to manufacture and construction. This drawing is the property of Harrison Ince Holdings Limited and should not be reproduced without permission.
All discrepancies to be brought to the attention of the architect immediately.
This drawing is to be read in conjunction with the specification / bill of quantities and related drawings.

REVISIONS


- FIRST ISSUE

07.09.2022 EW

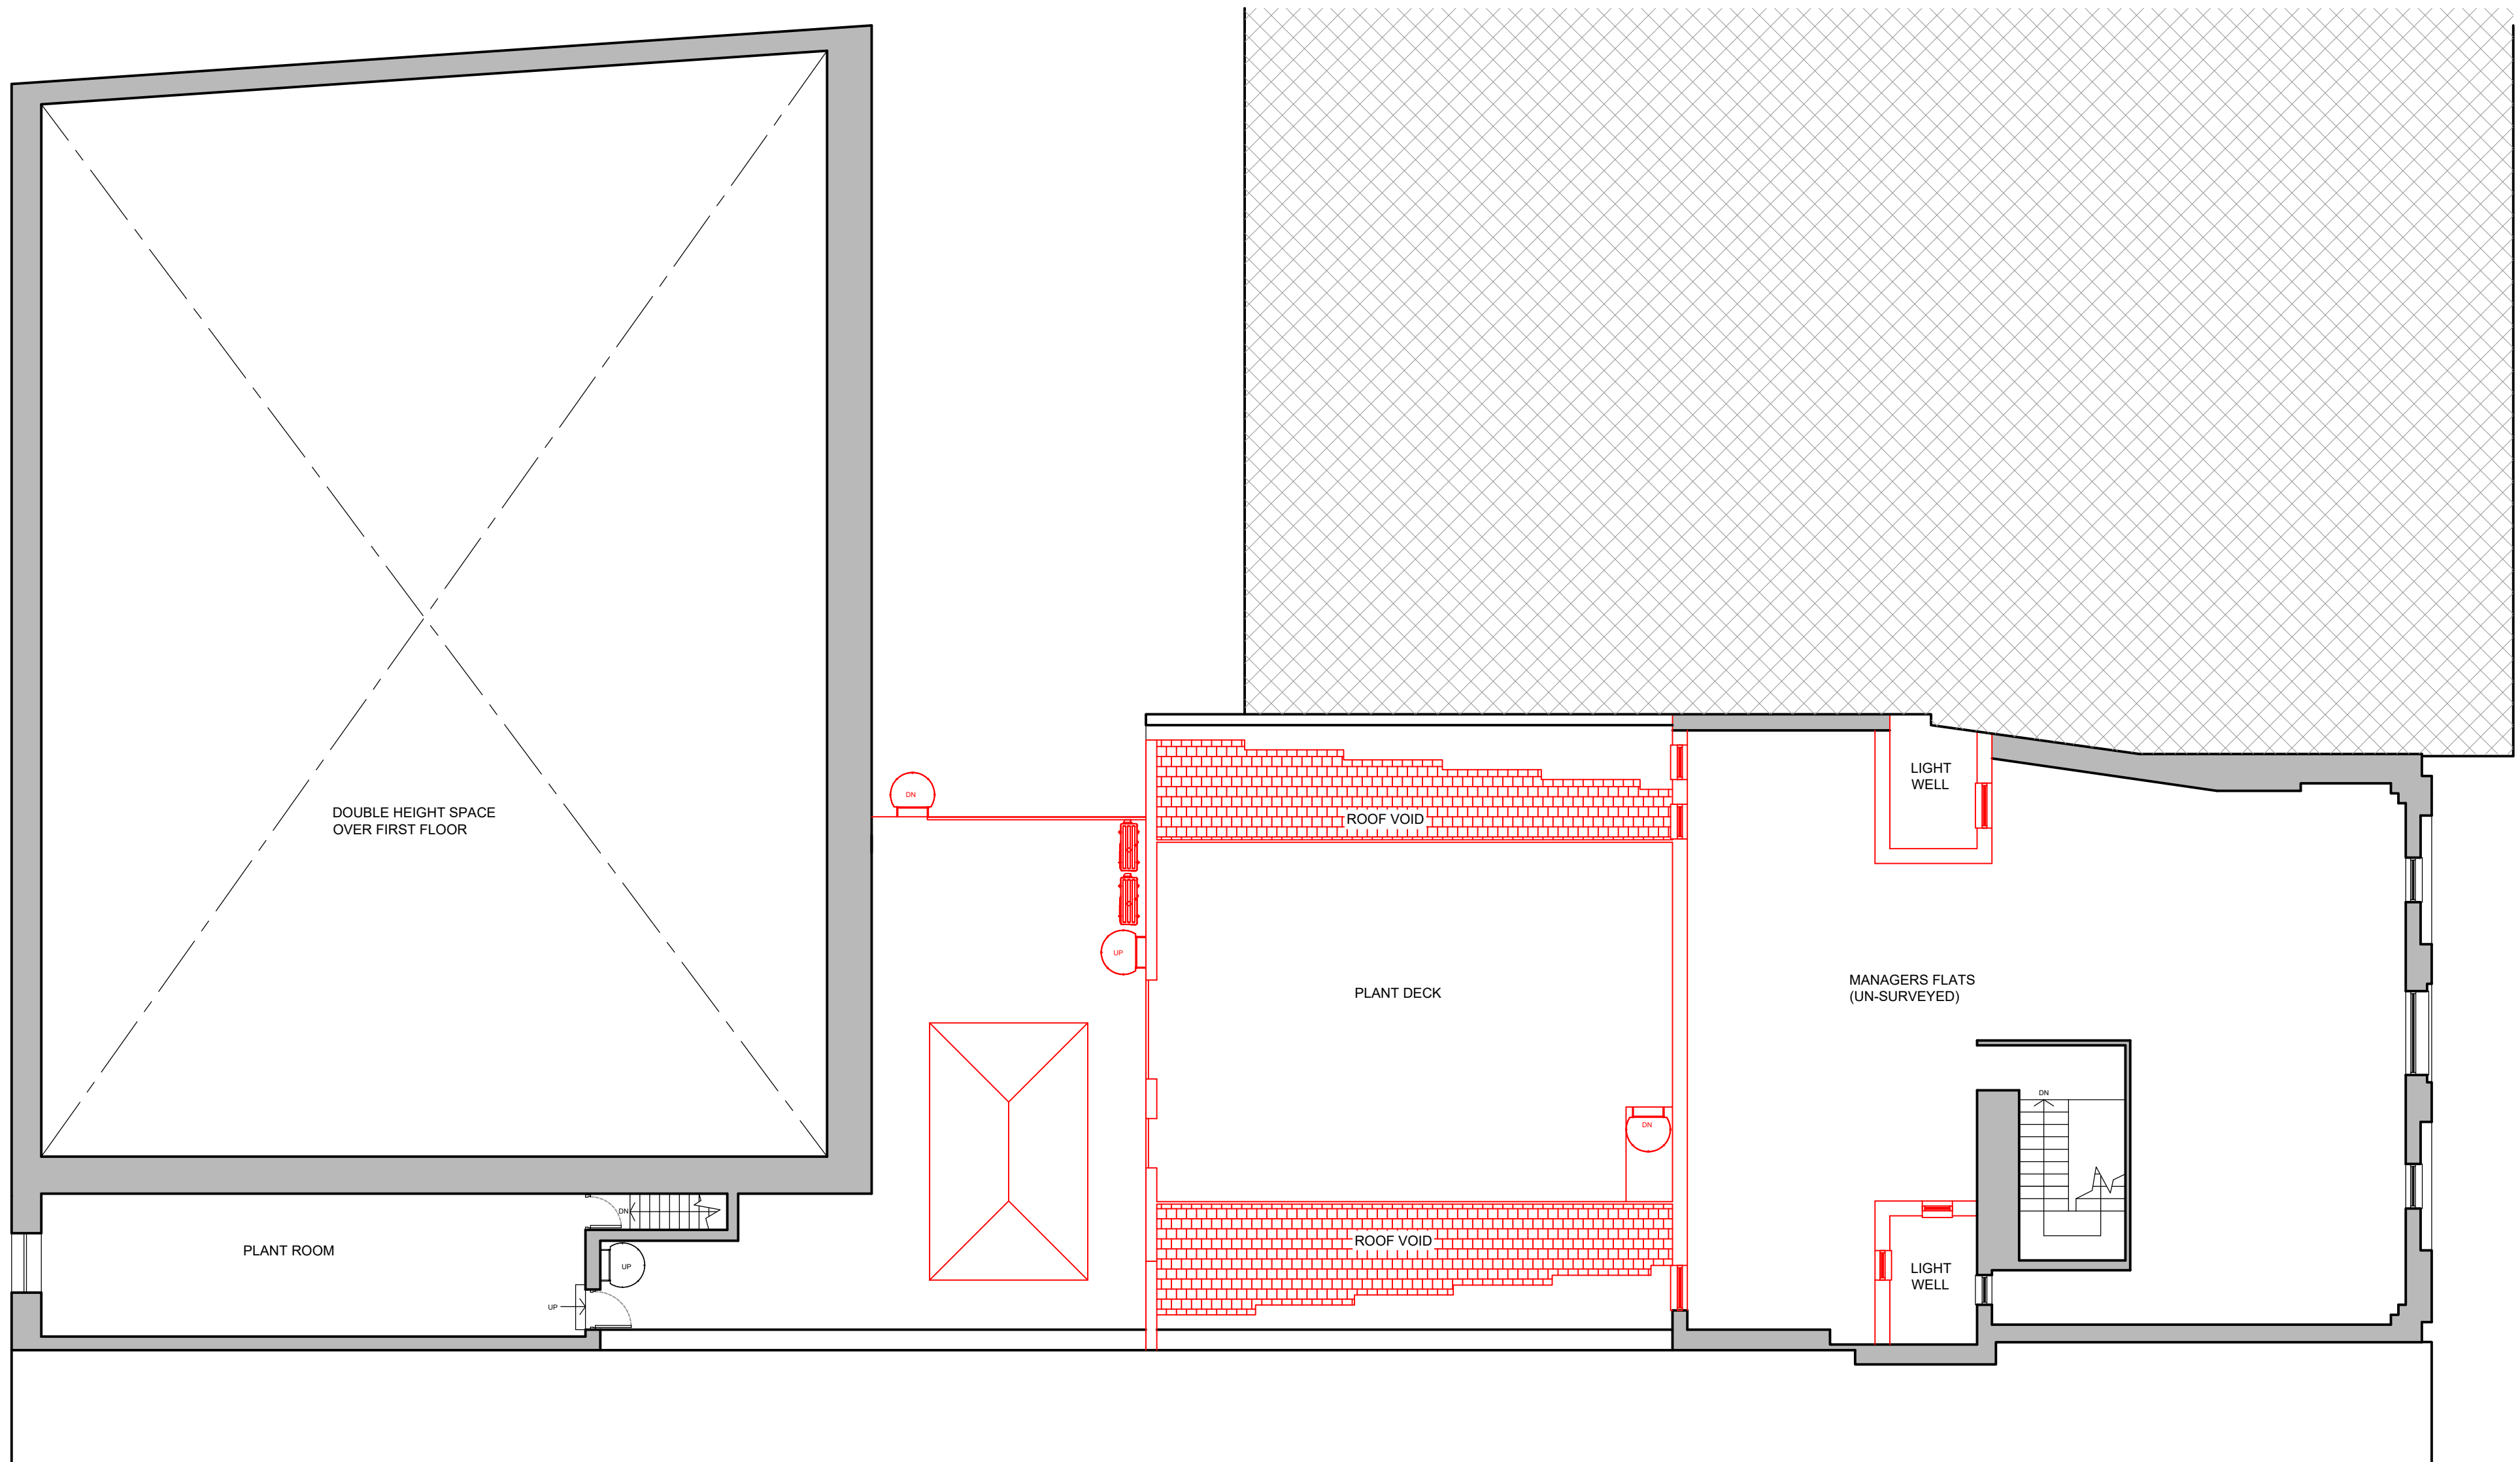

SECOND FLOOR DEMOLITION PLAN
SCALE 1:100

FOR PLANNING

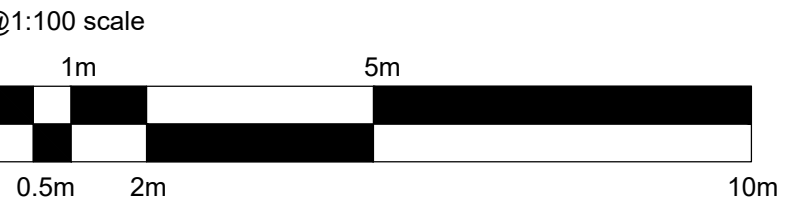

HARRISON INCE

ARCHITECTS INTERIOR DESIGNERS

JD WETHERSPON PLC

THE MOON UNDER WATER, 68-74
DEANSGATE, MANCHESTER M3 2FN

SECOND FLOOR DEMOLITION PLAN

DATE	SEPTEMBER 2022	SCALE	1:100 @ A1
JOB NO.	PN0193-13	DWG. NO.	AL03
DRAWN	CAD/EW	CHECKED	

SUN HOUSE
2-4 LITTLE PETER STREET
KNOTT MILL
MANCHESTER
M15 4PS
TEL: 0161 236 3650
EMAIL: enquiries@harrison-ince.co.uk