


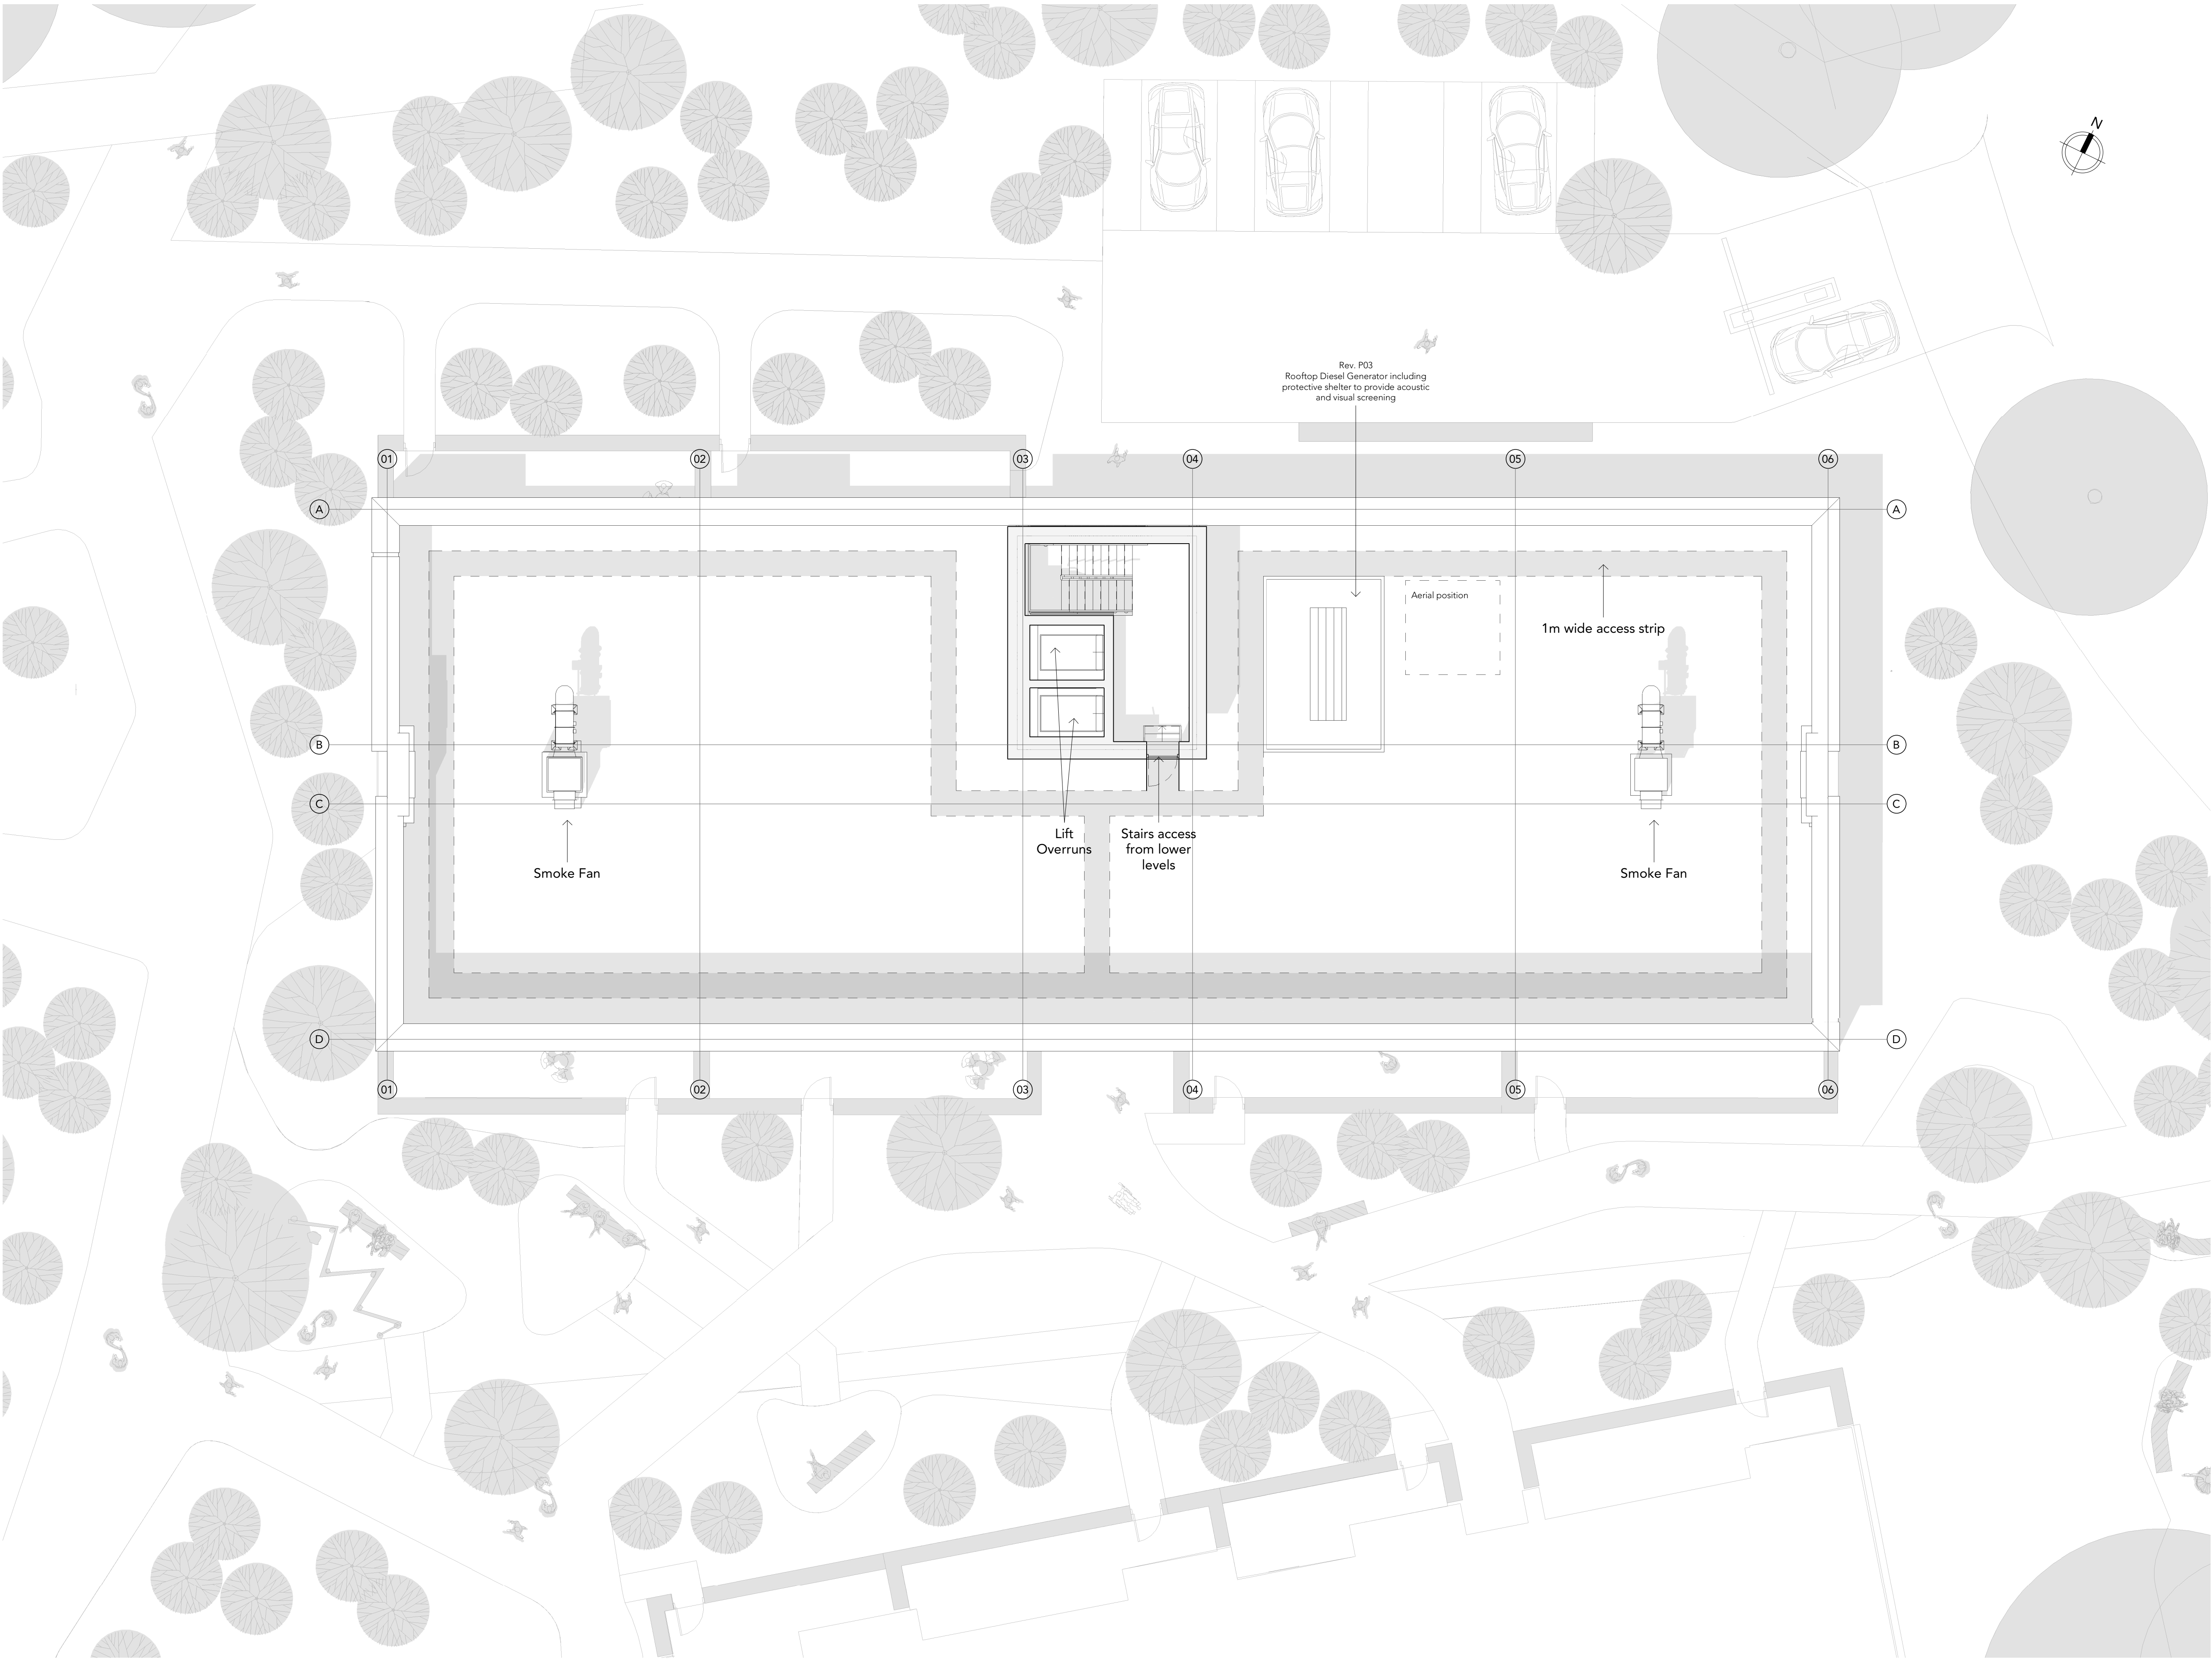

Note:
Do Not Scale from this drawing.
Dimensions are to be checked on site.
If in doubt please ask.

PL2	08.08.22	AMP	Planning issue - Revised core layout to meet Fire Strategy requirements, inclusion of roof top plant and screening
PL1	10.06.22	PW	Planning Issue
P01	17.05.22	PW	Draft Planning Issue
Rev	Date	Ints	Details

© The moral rights of the author are hereby asserted.
This drawing and design is the sole property of Buttress Ltd and must not be reproduced without permission.
Buttress Ltd is Registered in England and Wales: 5383973

Buttress

41 Bengal Street
Manchester
M4 6AF
T 0161 236 3303
E contact@buttress.net
W www.buttress.net

Project Title	This City residential development, Ancoats, Manchester
Client	Wates Construction Ltd
Location	Land to the west of Rodney Street, Manchester, M4 6JJ

Drawing ref Residential Block A - Roof Plan

Date	08/08/2022 12:32:46	Scale	1 : 100
Checker	BT	Orig Paper Size	A1

Job No: 9139 Status PLANNING

Project: Origin: Zone: Level: Type: Disc: Number: Rev:

RODSTA-BUT-A-R7-DP-A- 01013- PL2

Roof Plan
1 : 100

