


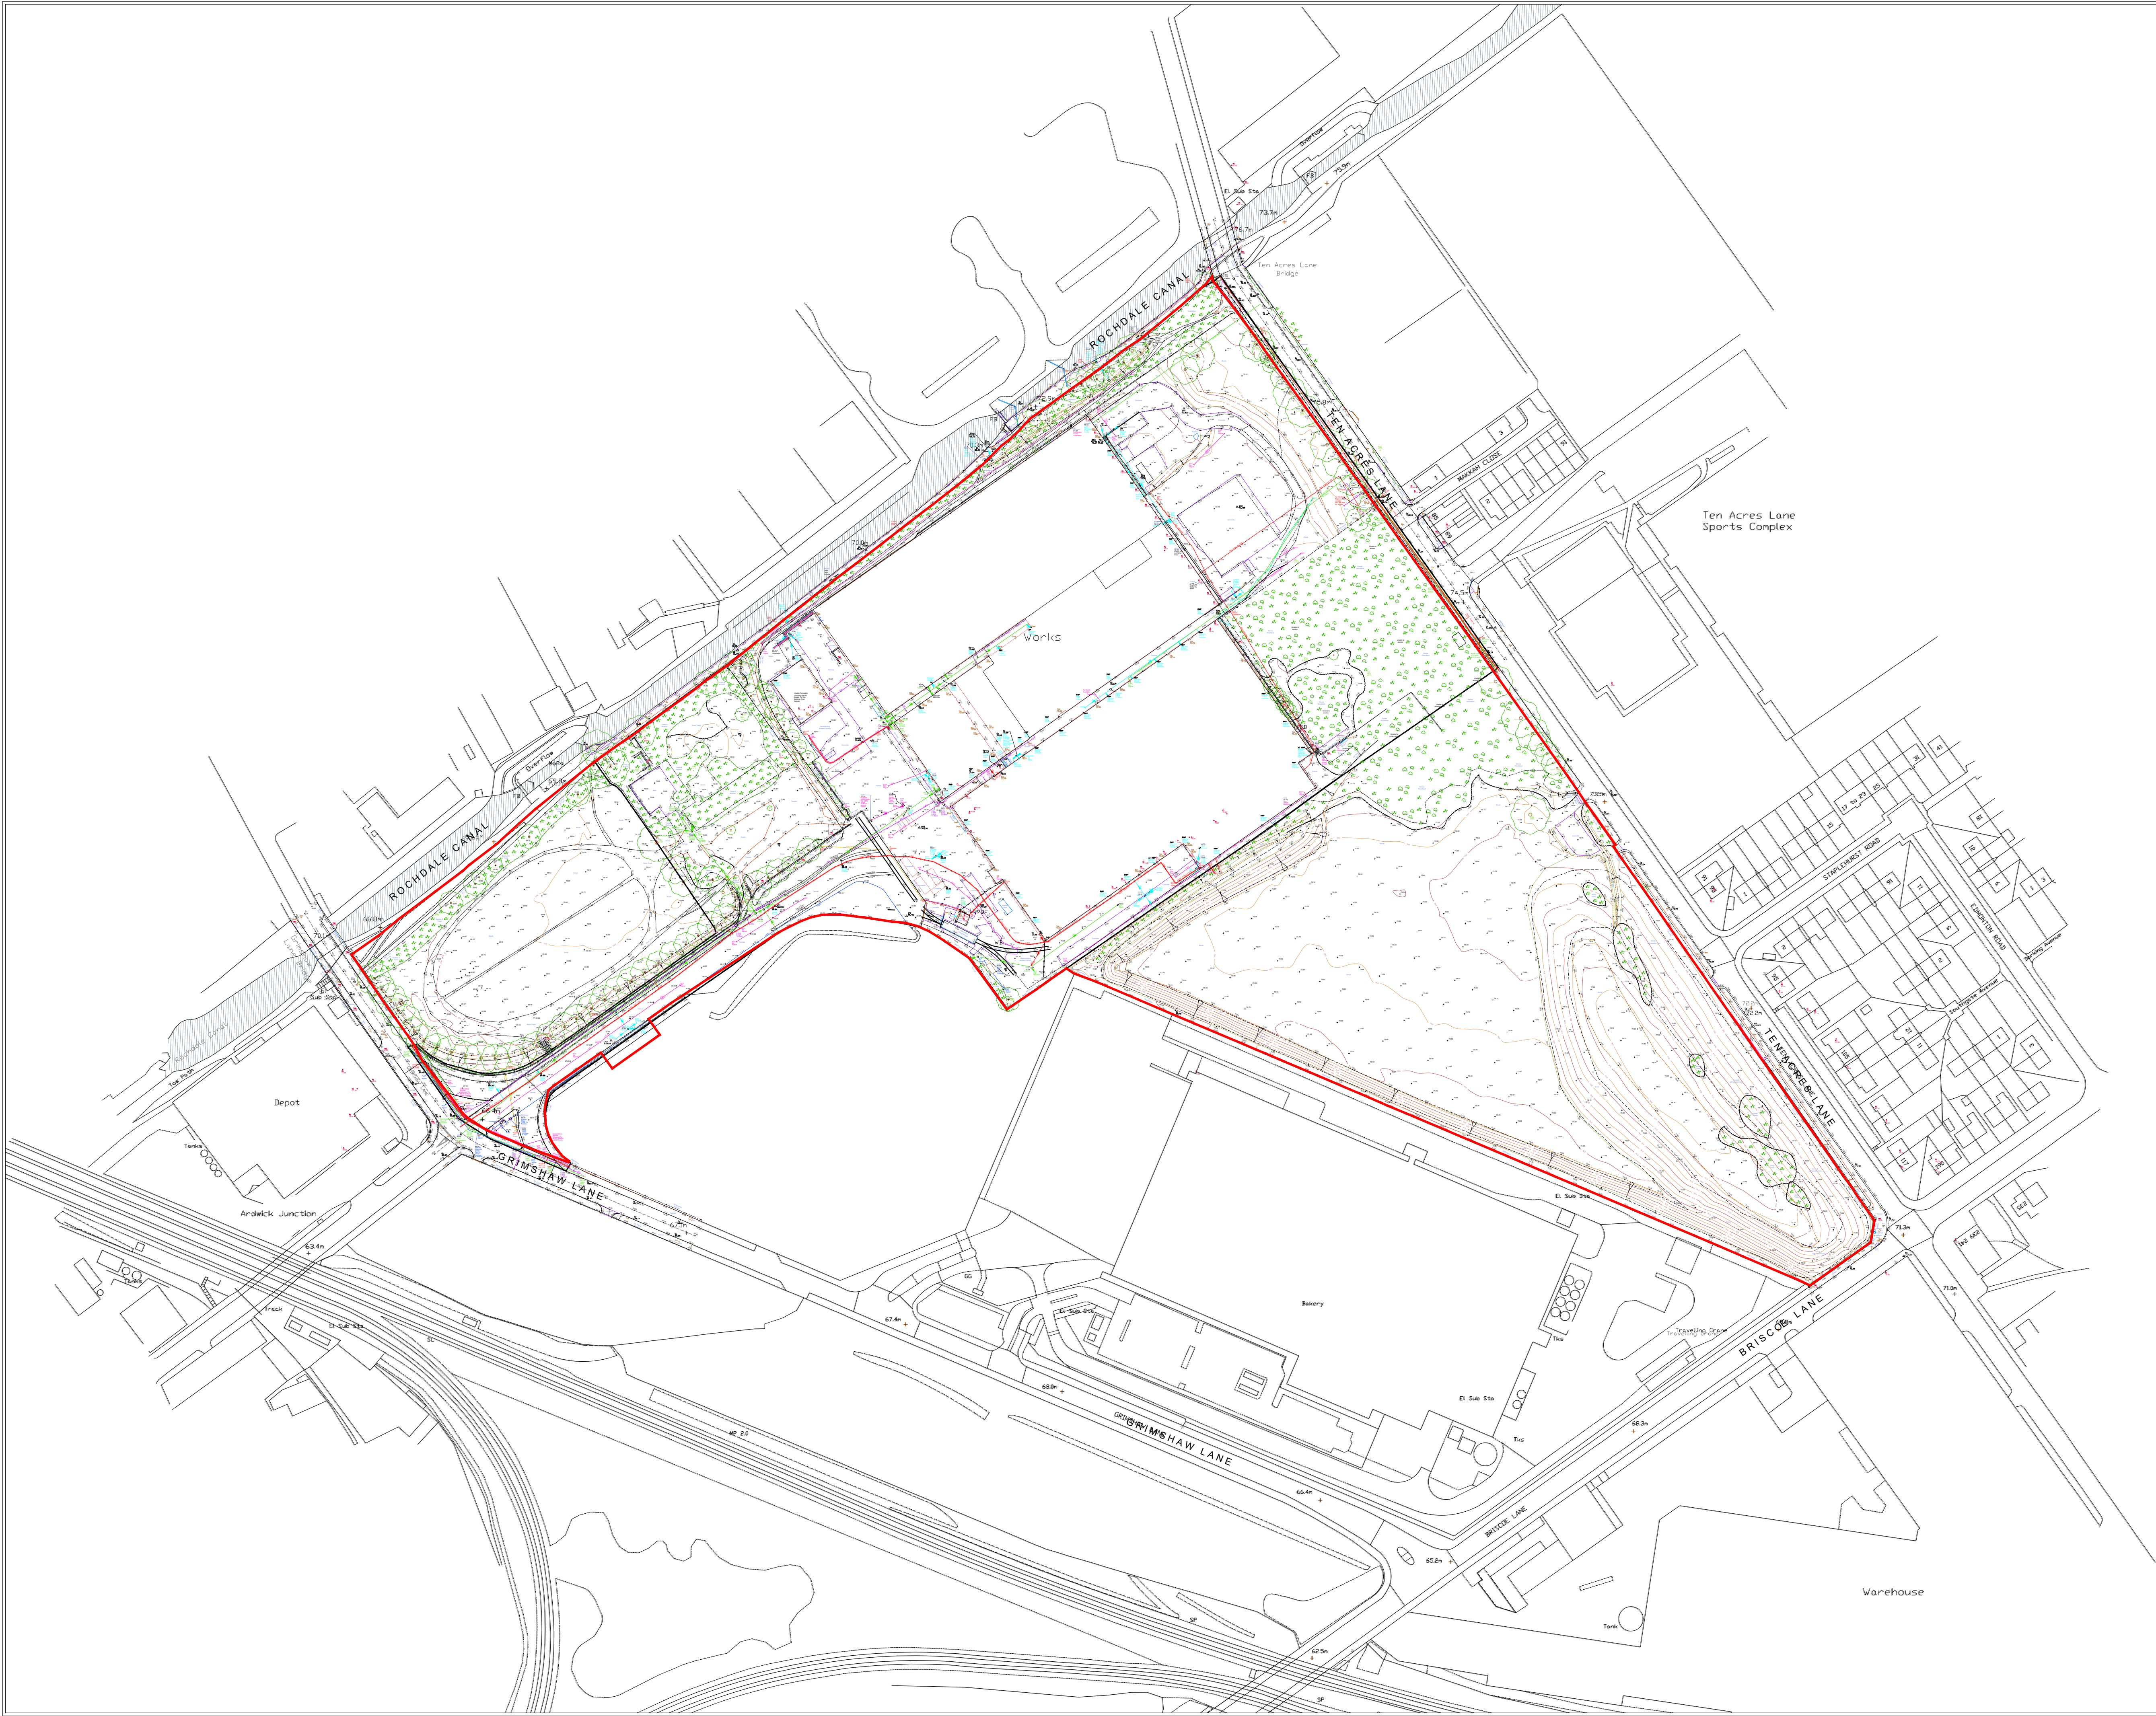

Disclaimer:
Subject to survey.
The topographical information shown is based on the
topographical survey by Greenhatch Group
Survey project no. 37505_T Rev1, dated January 2021

Notes:

— Site Boundary
(103,242m² / 25.51 acres / 10.32 ha)

N

0102050

Scale bar - 1:1250m

A	Site boundary updated	10.10.22	HT	HA
-	Planning Issue	11.02.21	HT	HA
-	DRAFT ISSUE	02.02.21	HT	HA
Rev:	Notes:	Date:	Dwn:	Iss:

Client:

CANMOOR

hale

ARCHITECTURE

22c Leathermarket Street, London, SE1 3HP

Project:

Grimshaw Lane, Manchester

Drawing Title:

Site Location Plan

Project No:

20066

Scale @ A1 @ A3

1:1250 / 1:2500

Revision:

A

Drawing No:

PL1002