


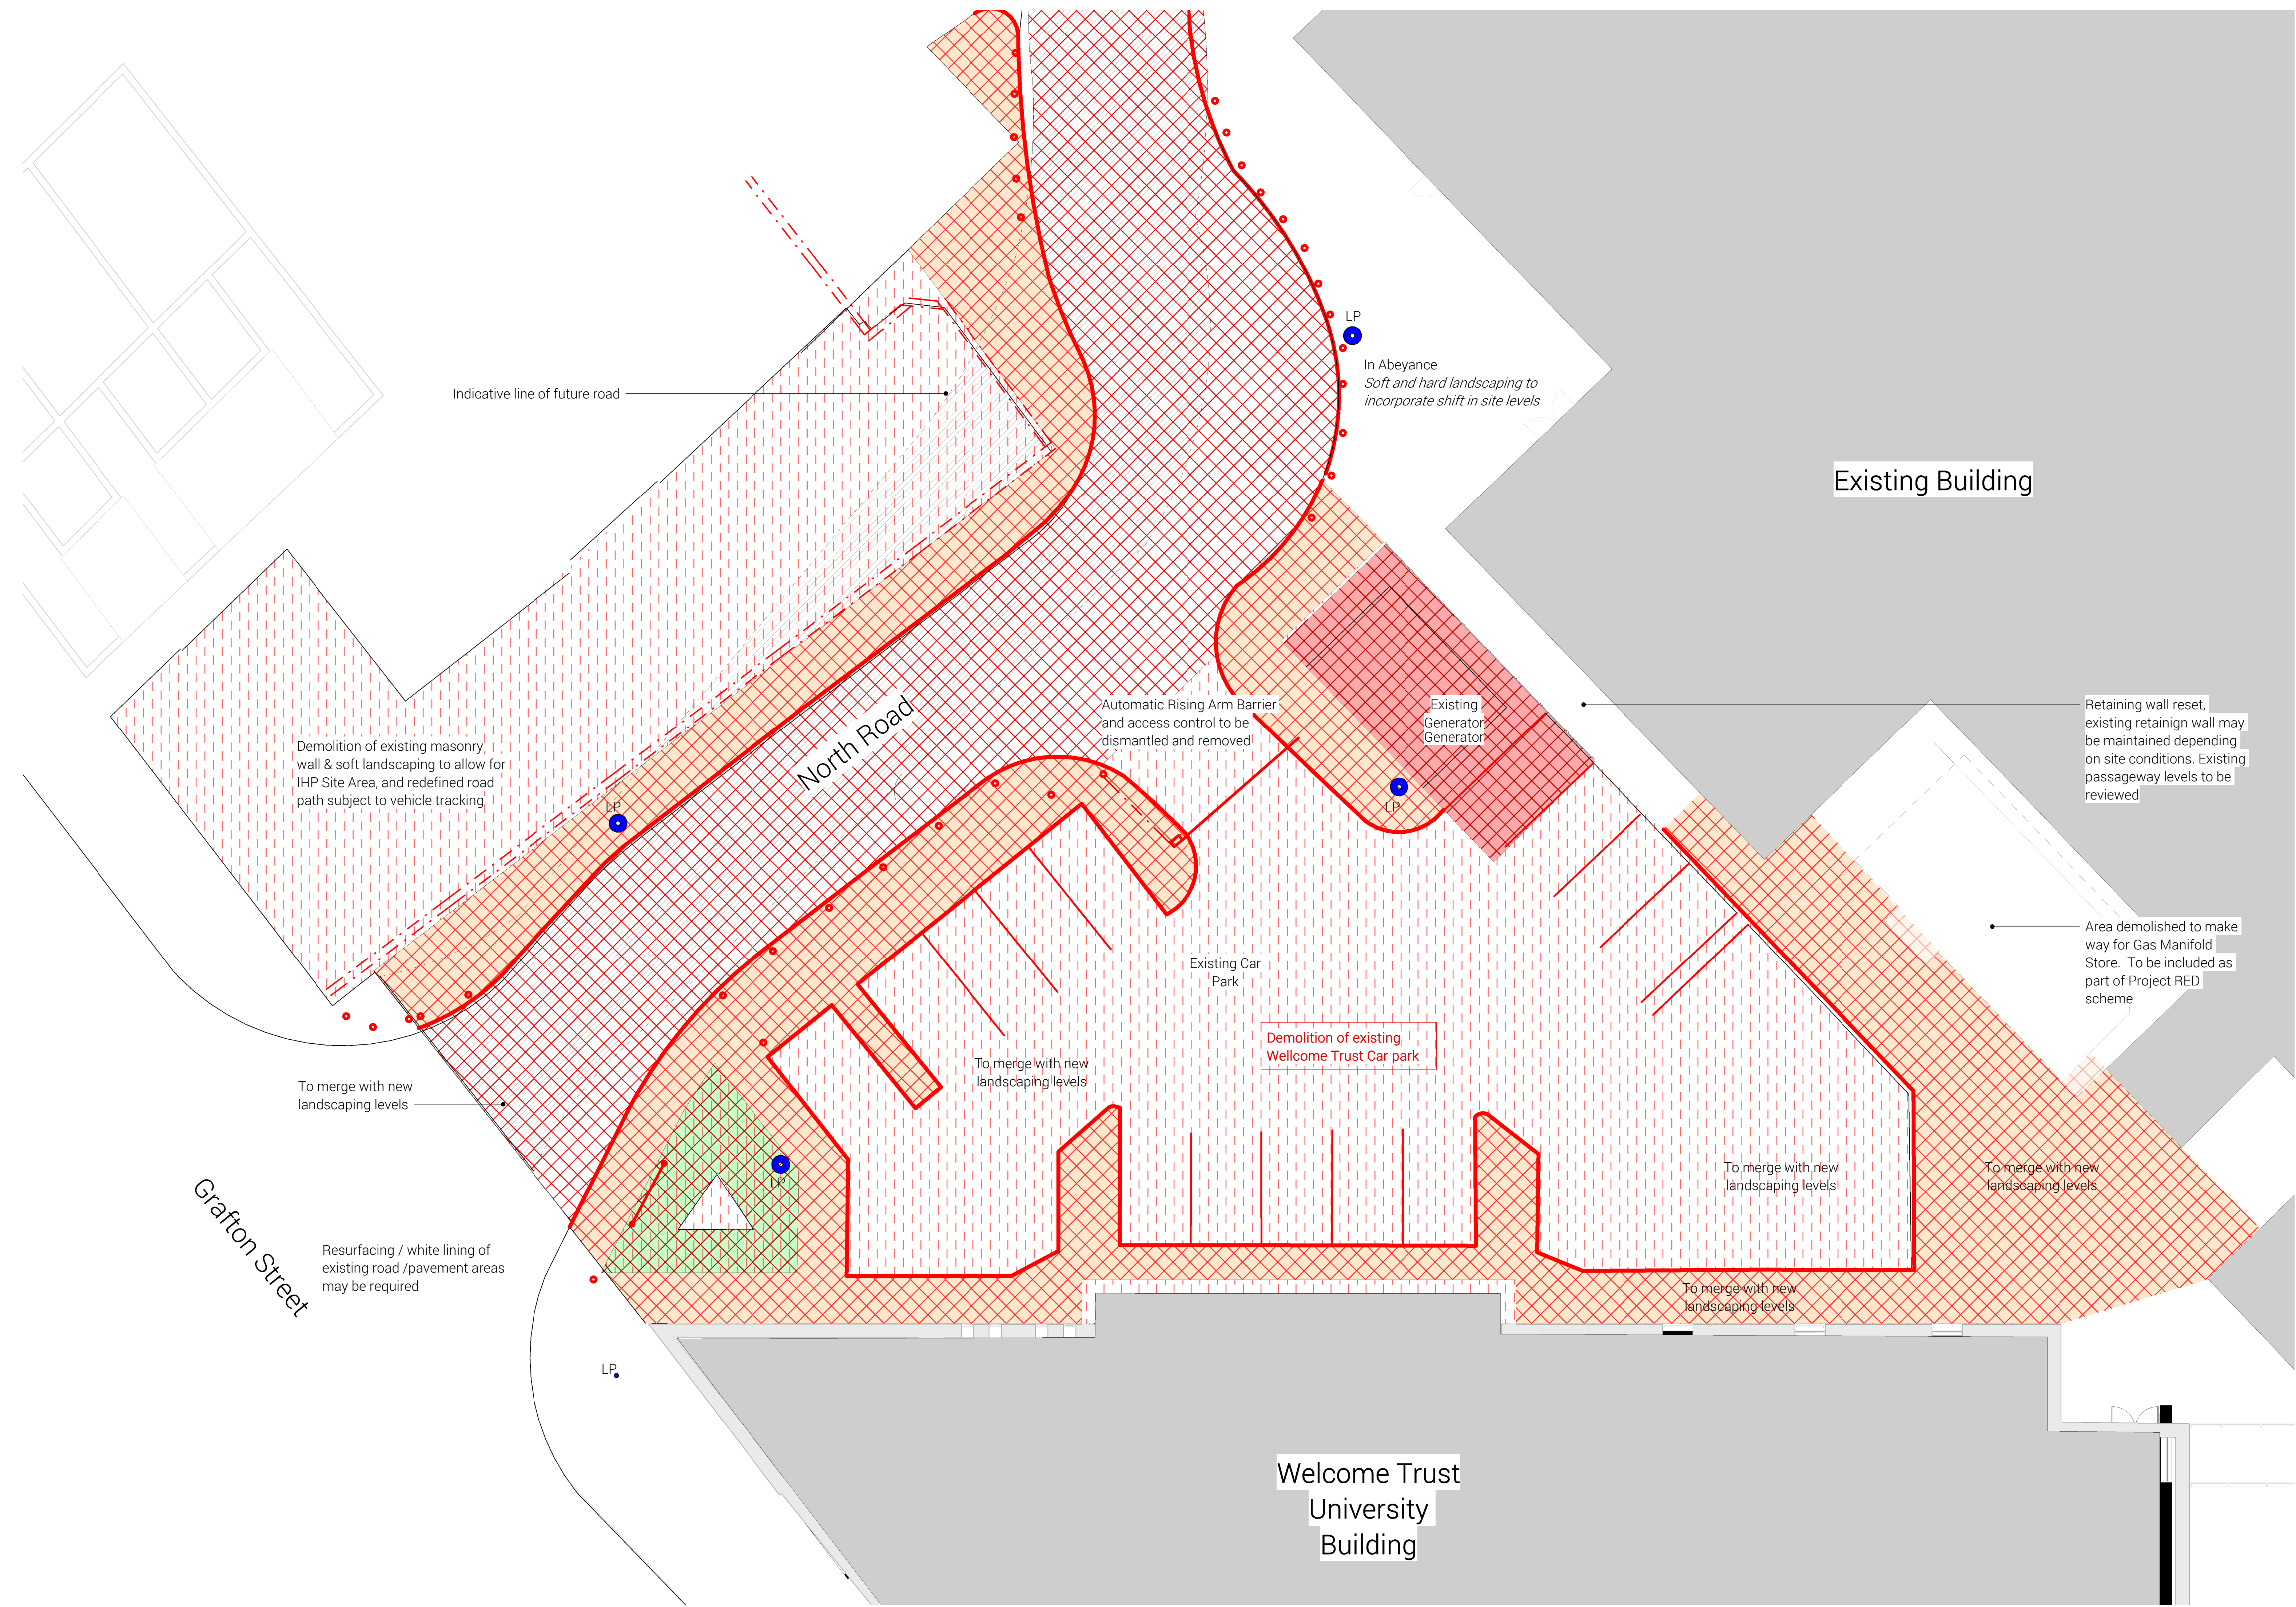

SITE DEMOLITION KEY

- Site to be resurfaced to suit new proposed levels. All white lining / road markings to be removed
- North Road to be resurfaced to suit new proposed levels. All white lining / road markings to be removed. New white lining to suit new road layout
- Pavements to be removed
- Existing Generator Zone to be demolished
- Hedges enclosing GAS housing to be removed
- Demolition of existing masonry wall and landscaping
- Existing lampposts will require relocating / Alternative lighting strategy to be put forward.
- Bollards / Poles / Signposts to be removed. Access signage to be superseded by new strategy / layout agreed with Trust. Reintroduction of barrier protection by road to be agreed with Trust.

10 - Demolition
1 : 20

1 Demolition Plan
1 : 100