


P:\2019\1918 ADDINGTON STREET\01 CAD\02 SHEET LAYOUT\STAGE 4\1918N-EXA-ZZ-01-DR-L-00401.DWG

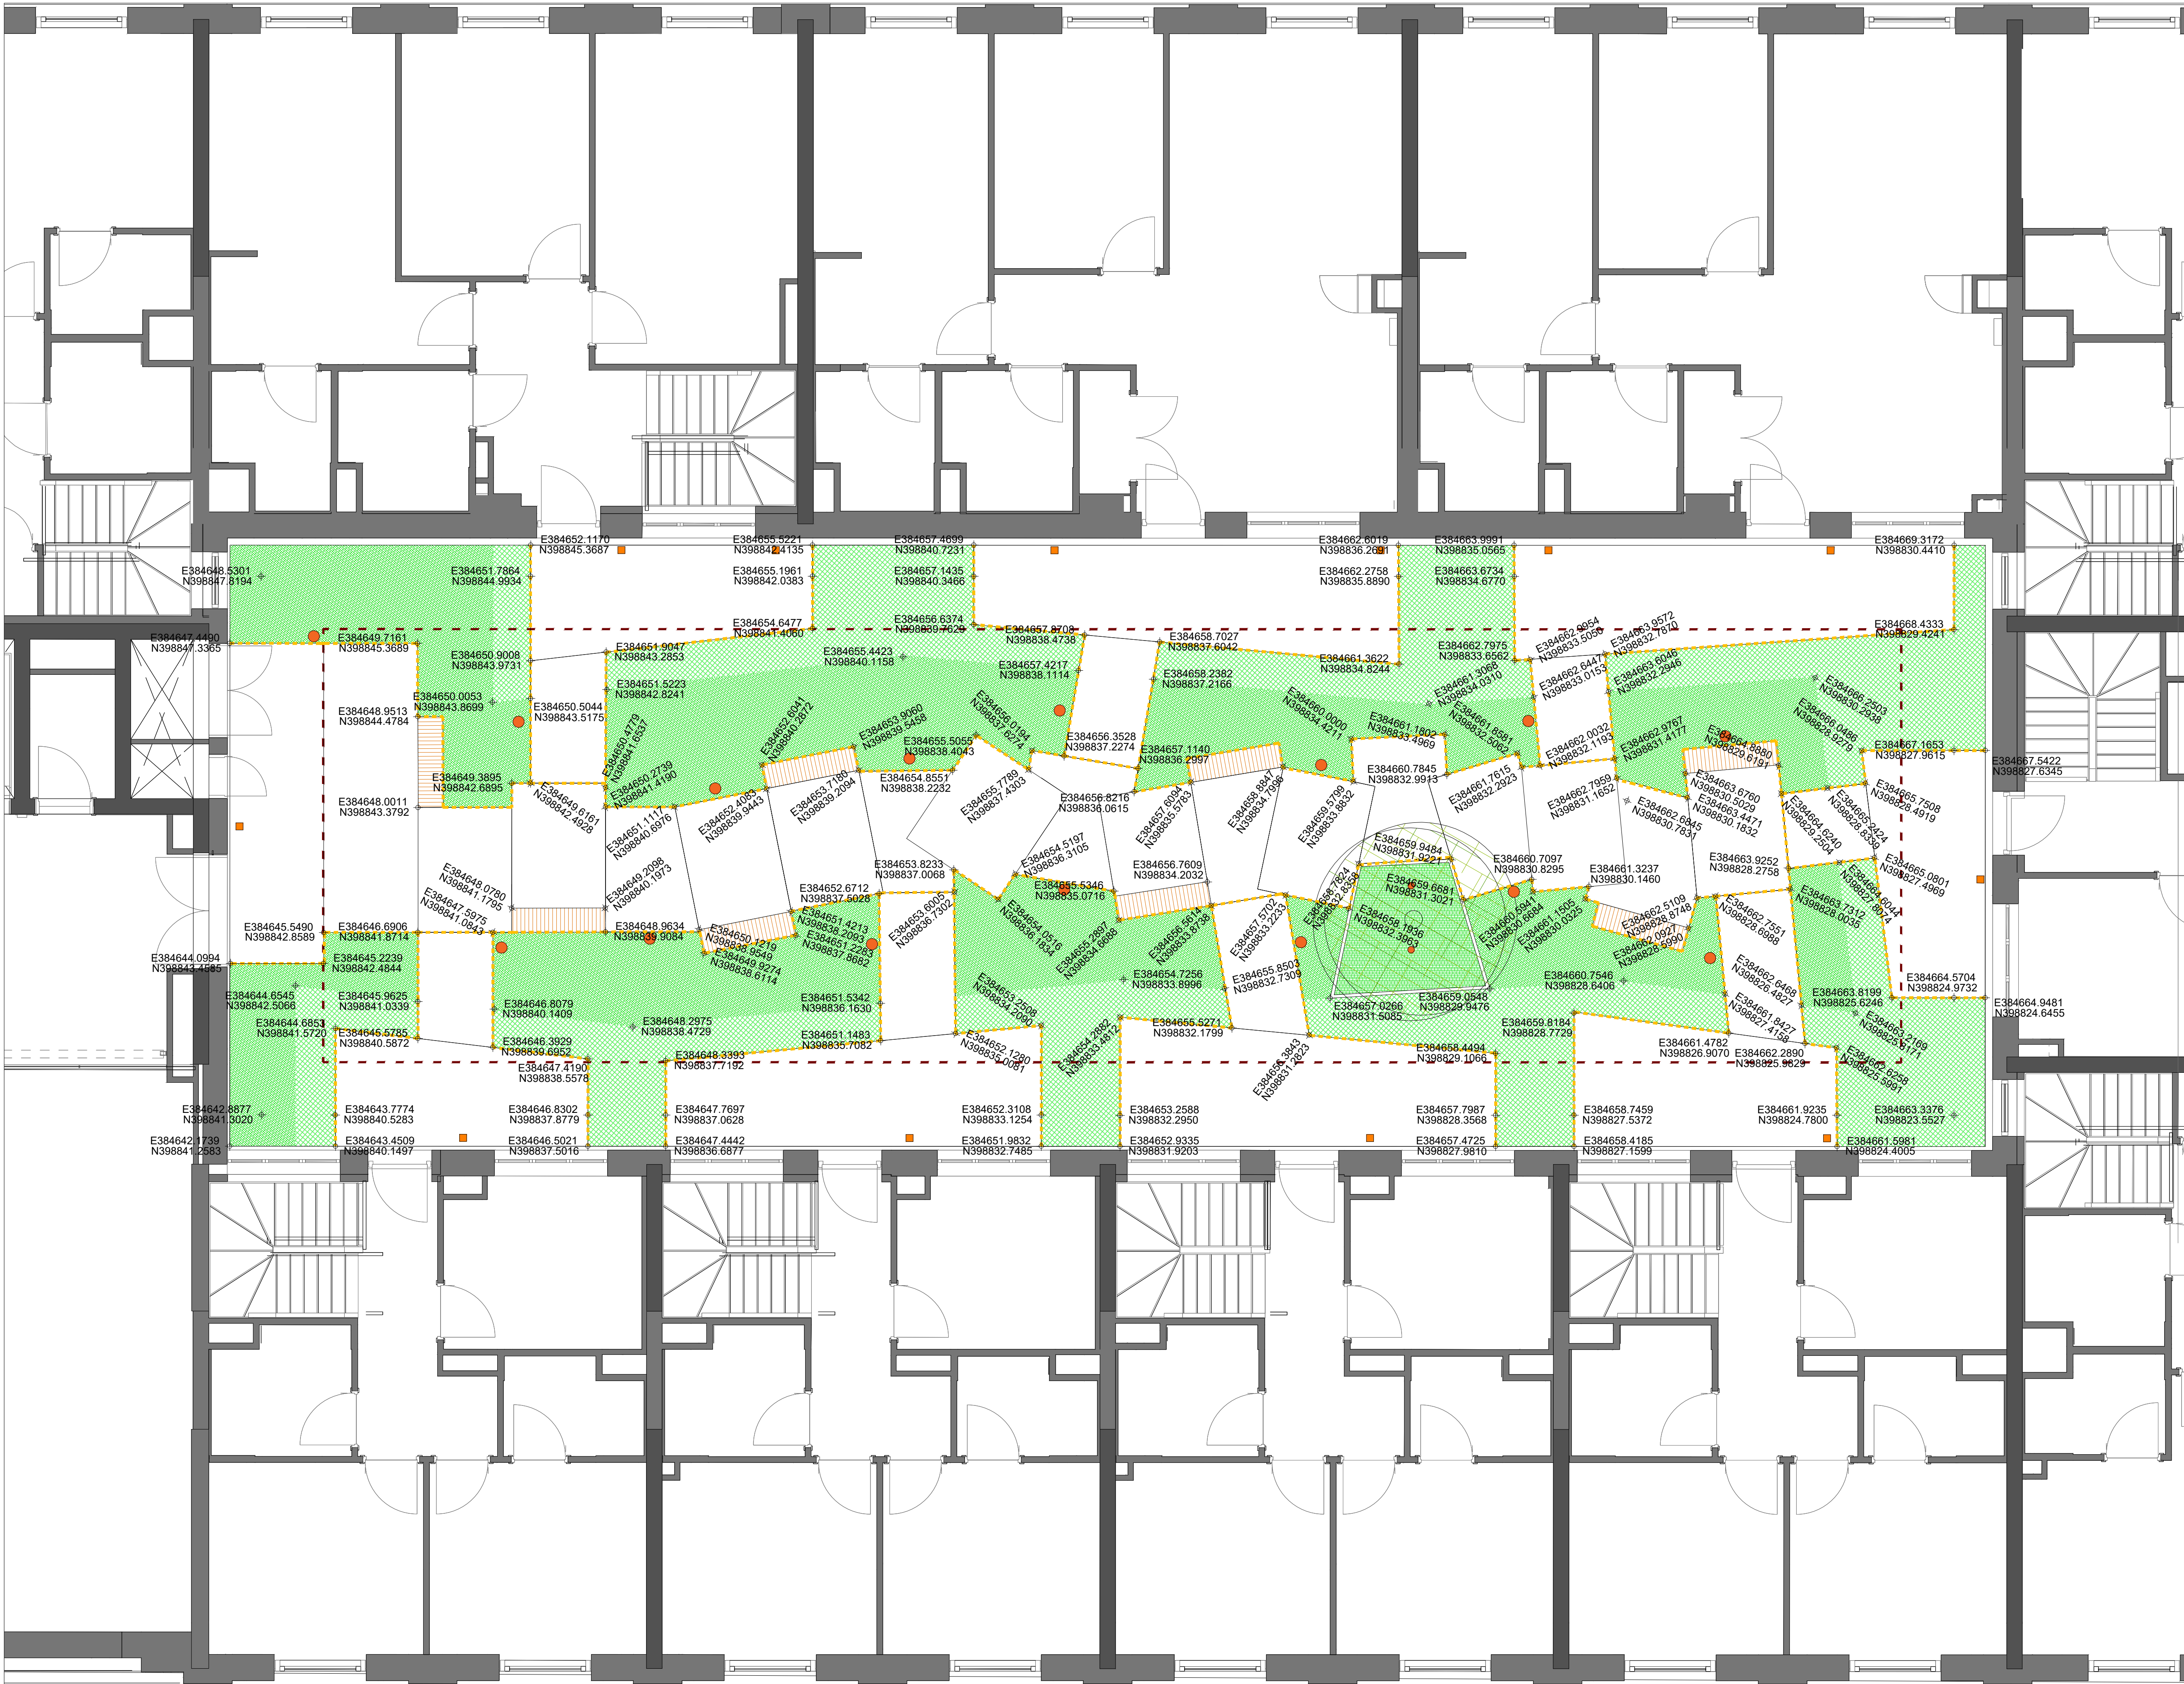

No dimensions are to be scaled from this drawing.
All dimensions are to be checked on site.
Area measurements for indicative purposes only.

This drawing is the property of Exterior Architecture Ltd.
No part of the drawing may be reproduced in any manner
without permission from Exterior Architecture Ltd.

Client
FAR EAST
CONSORTIUM

----	----	----
T03	FEC COMMENTS	26.04.2022
T02	TECHNICAL COMMENTS	20.09.2021
T01	INITIAL ISSUE	30.07.2021
Rev	Description	Date

**EXTERIOR
ARCHITECTURE**
LONDON
Unit 17.1, The Leather Market, 11-13 Weston Street, London, SE1 3ER
MANCHESTER
Studio 537, The Royal Exchange, St Anns Square, Manchester, M2 7DH
E-MAIL office@exteriorarchitecture.com
WEB www.exteriorarchitecture.com

Project title
ADDINGTON STREET

Drawing title
COURTYARD SETTING OUT PLAN

Issued By	Manchester	T: 0161 850 8101
Scale	1:50 @ A1	Drawn EXA
Status	TENDER/CONSTRUCTION	Checked SPL
Date	30.07.2021	Approved JM
Drawing number	1918N-EXA-ZZ-01-DR-L-00401	Revision
		T03