



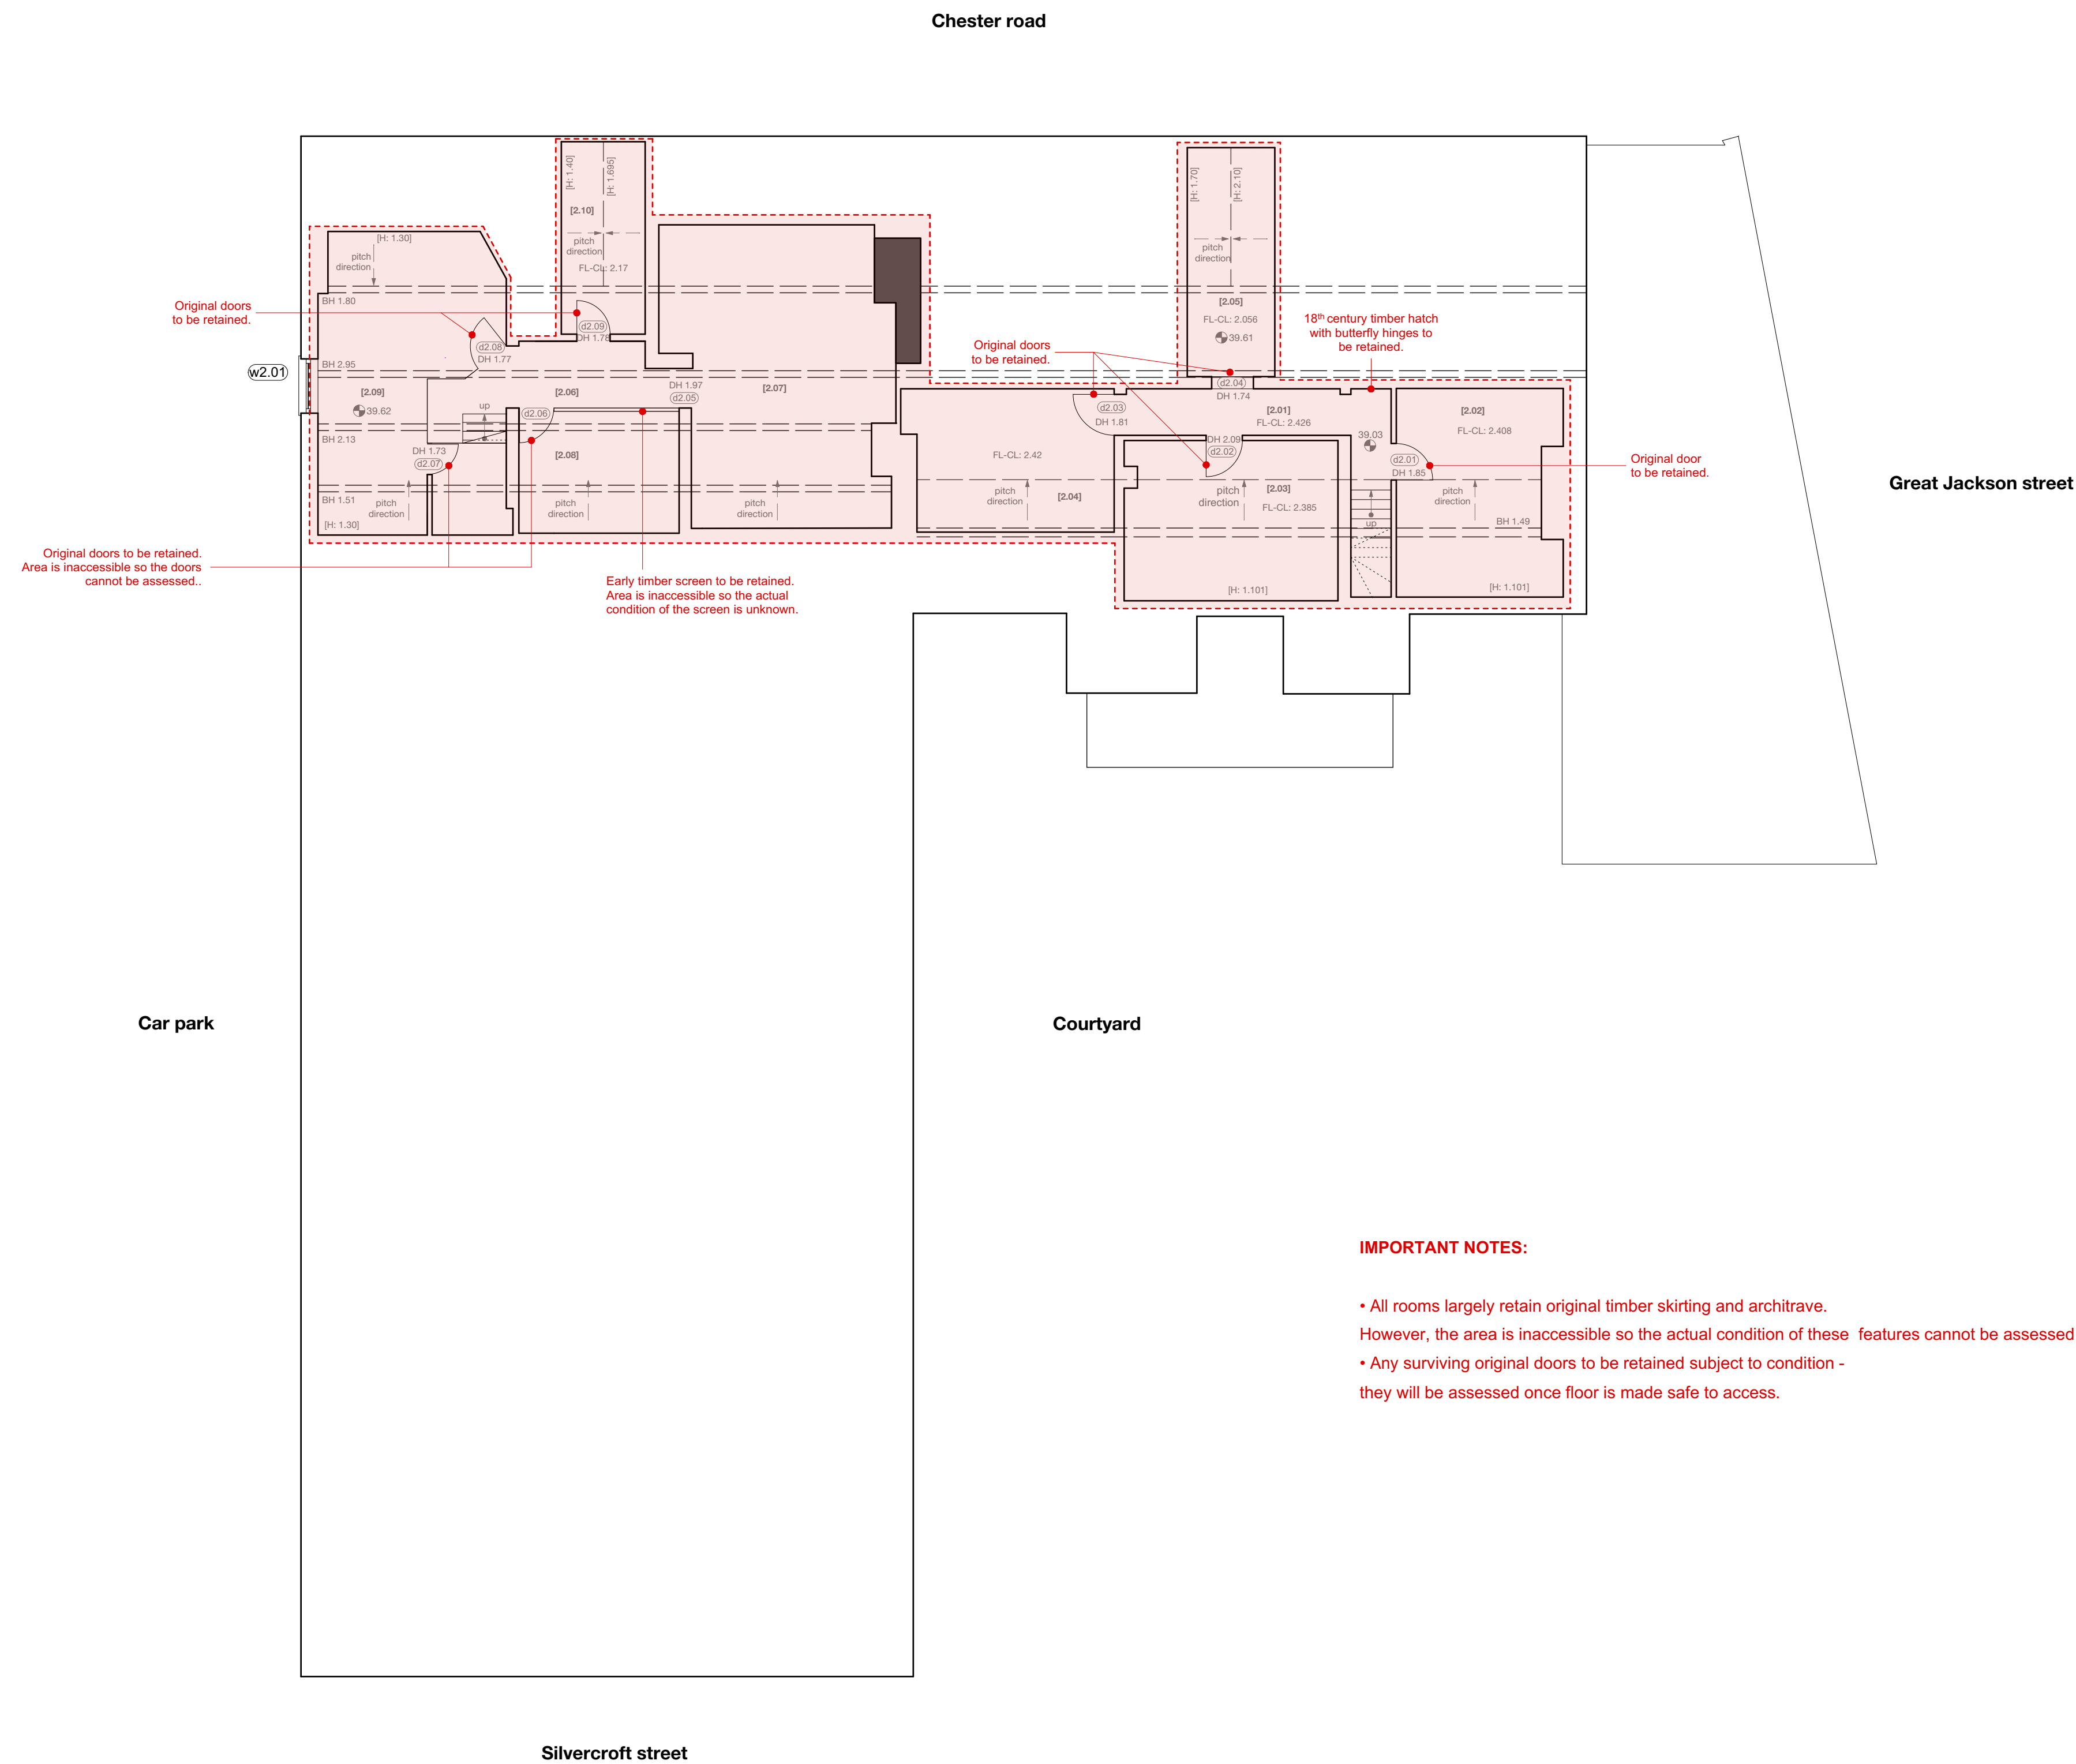

IMPORTANT NOTES:

- All rooms largely retain original timber skirting and architrave. However, the area is inaccessible so the actual condition of these features cannot be assessed.
- Any surviving original doors to be retained subject to condition - they will be assessed once floor is made safe to access.

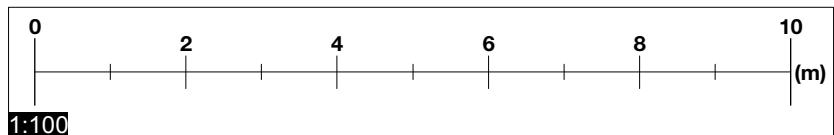

Do not scale from this drawing.

All dimensions are to be checked on site prior to commencing works on site. Discrepancy found between information given on this drawing and that given elsewhere or recorded on site shall be notified immediately to the project architect in writing.

PLANNING ISSUE



rev. A date 20.06.22 description NOTES UPDATED

snookarchitects	project:	bridgewater house
89 Wood Street	dwg no:	134-A
Liverpool	dwg title:	strip out - attic
L1 4NU	scale:	1:100 @ a1
t: 0151 707 0100		