


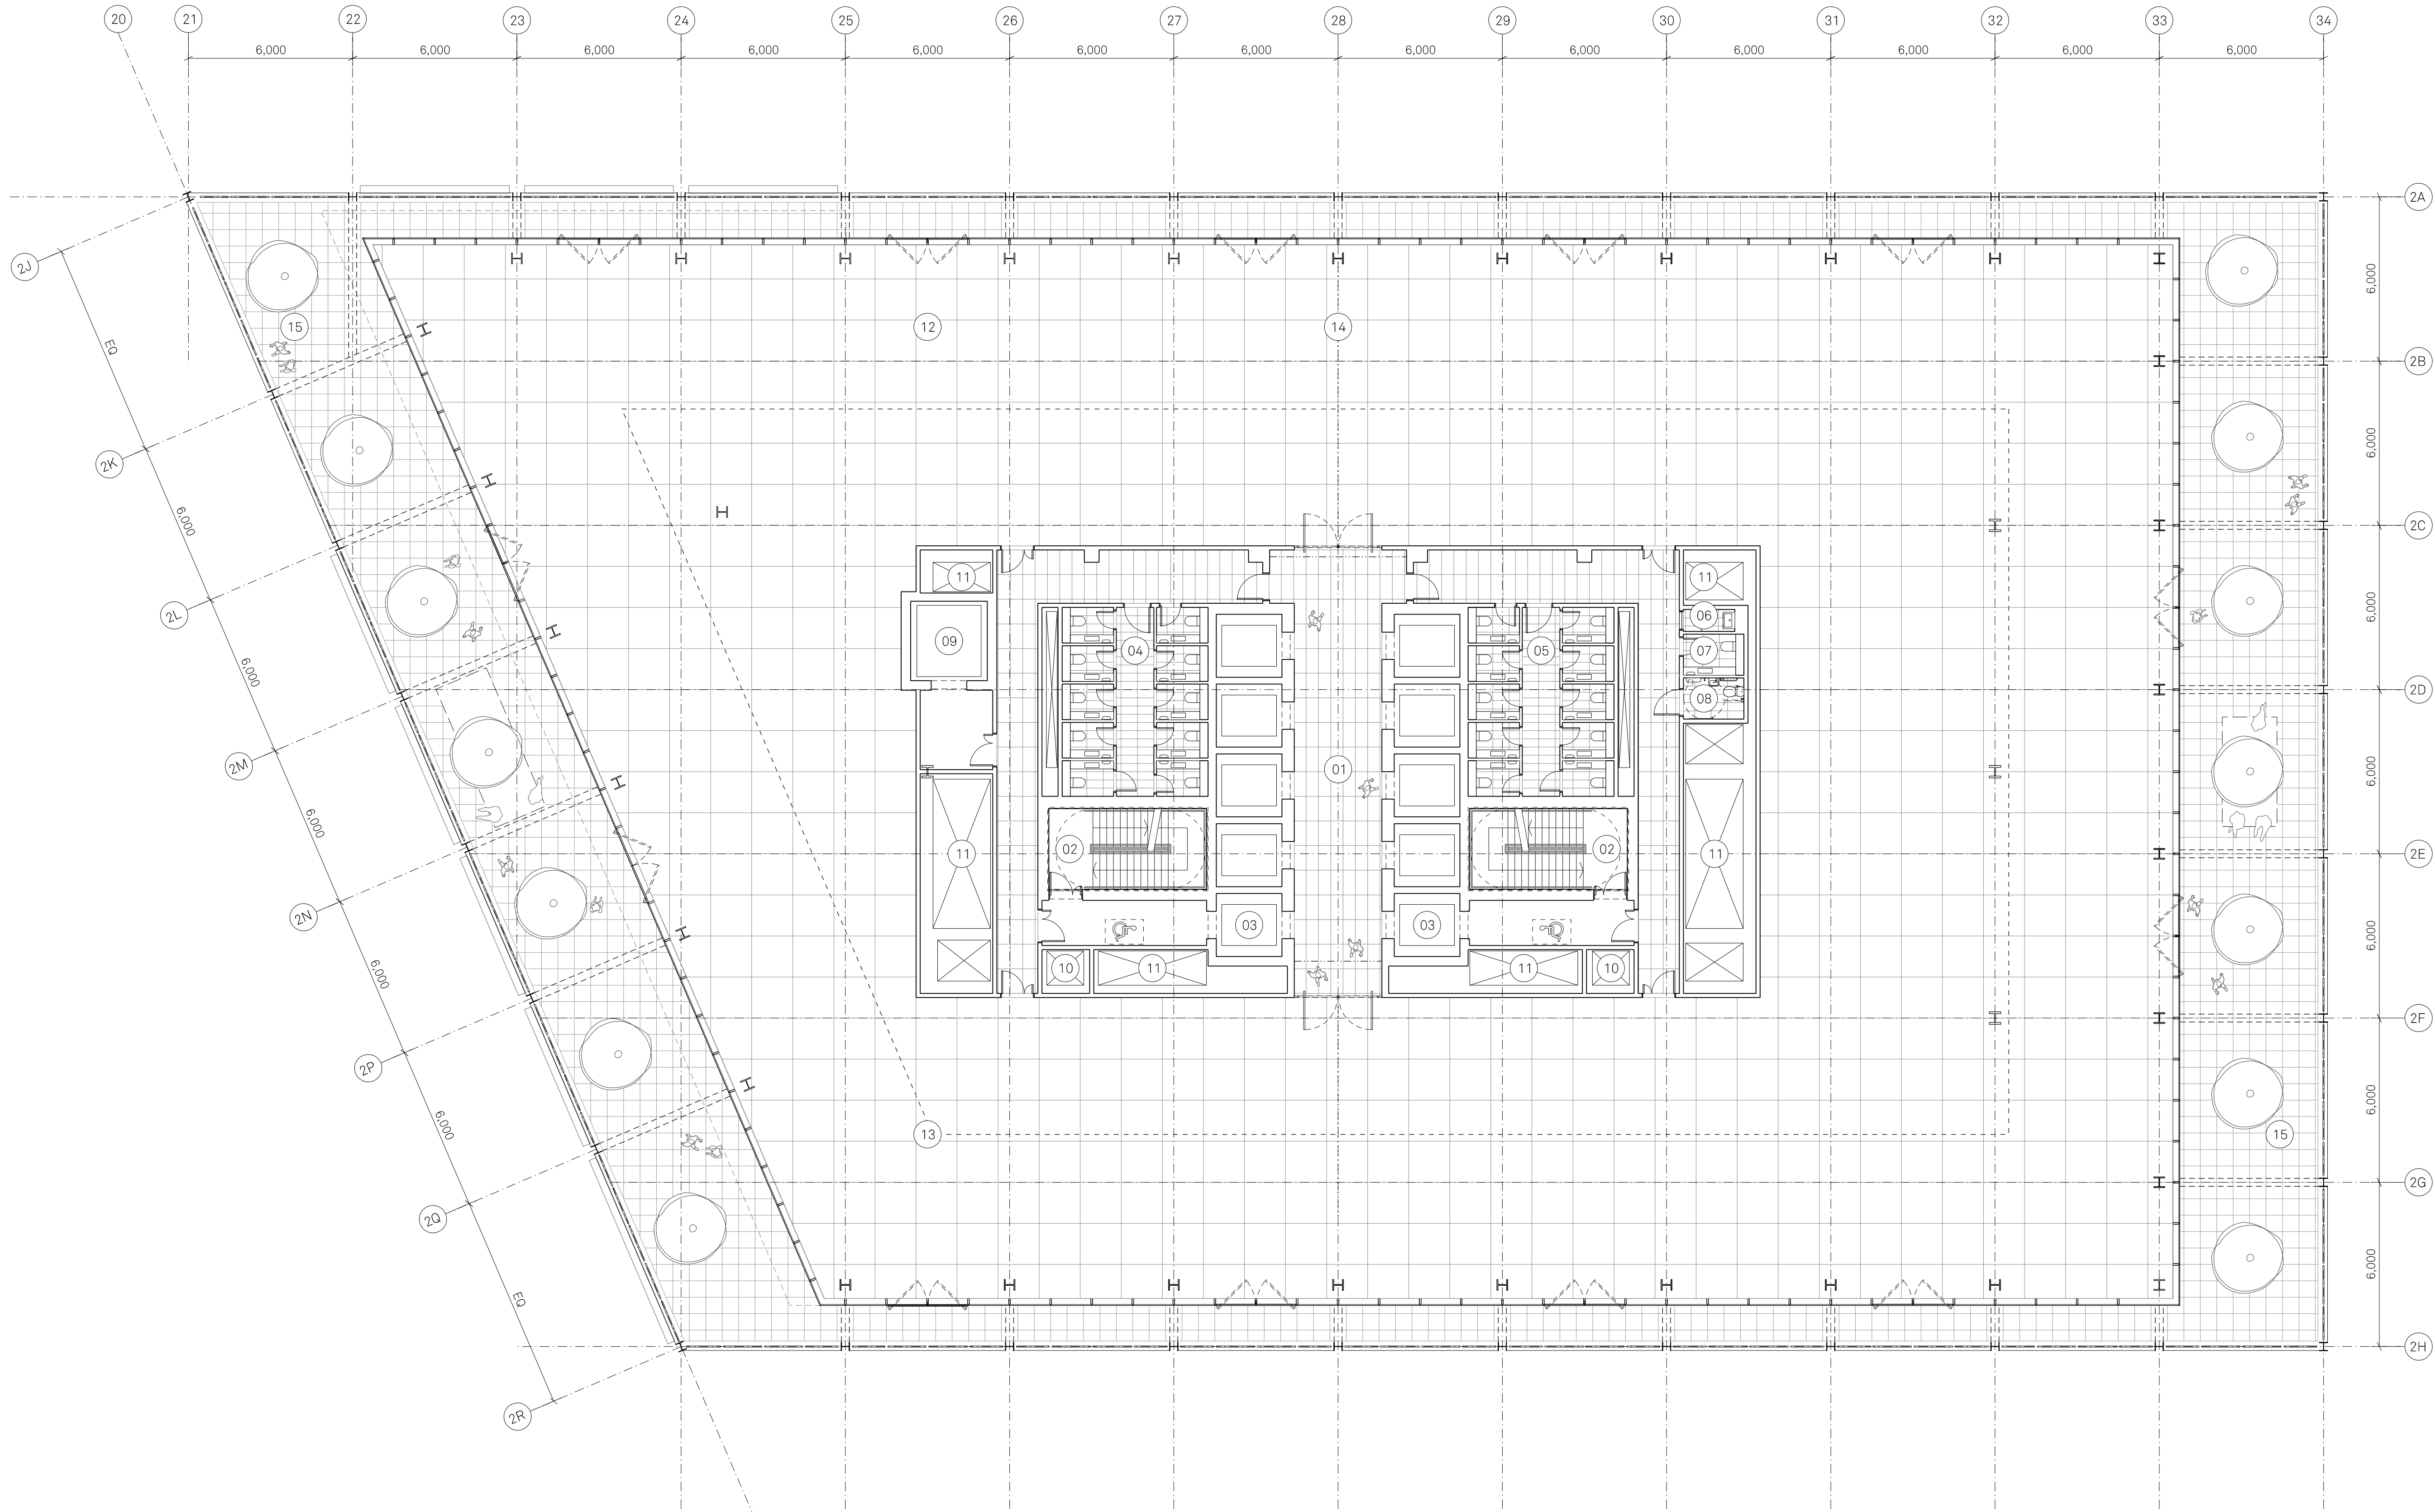

Notes:

PLAN KEY:

- | | | | | |
|-----------------------|----------------------|----------------------|------------------|---------------------|
| 01 Lift lobby | 04 Male WCs | 07 Gender neutral WC | 10 Smoke vent | 13 6m primary zone |
| 02 Escape stair | 05 Female WCs | 08 Accessible WC | 11 Service riser | 14 Primary split |
| 03 Fire fighting lift | 06 Cleaners cupboard | 09 Goods lift | 12 Office | 15 External terrace |

Project Name:

One Medlock

Street

Drawn: MH

Checked: JM

Status: Planning

Project: 100

Drawing No: _B2_02_2212

Rev: C

Title:

Block A 12th Floor

General Arrangement Plan

Scale:

1: 125 @ A1

Details:

C 07/10/22 Issued for Planning

Jon Matthews Architects

Union, 2-10 Albert Square, Manchester, M2 6LW

0161 974 3690

Copyright of this drawing is vested in Jon Matthews Architects and must not be copied or reproduced without written consent. Figured dimensions only are to be taken from this drawing. Do not scale from this drawing. For full company disclosure please visit www.jonmatthewsarchitects.com