


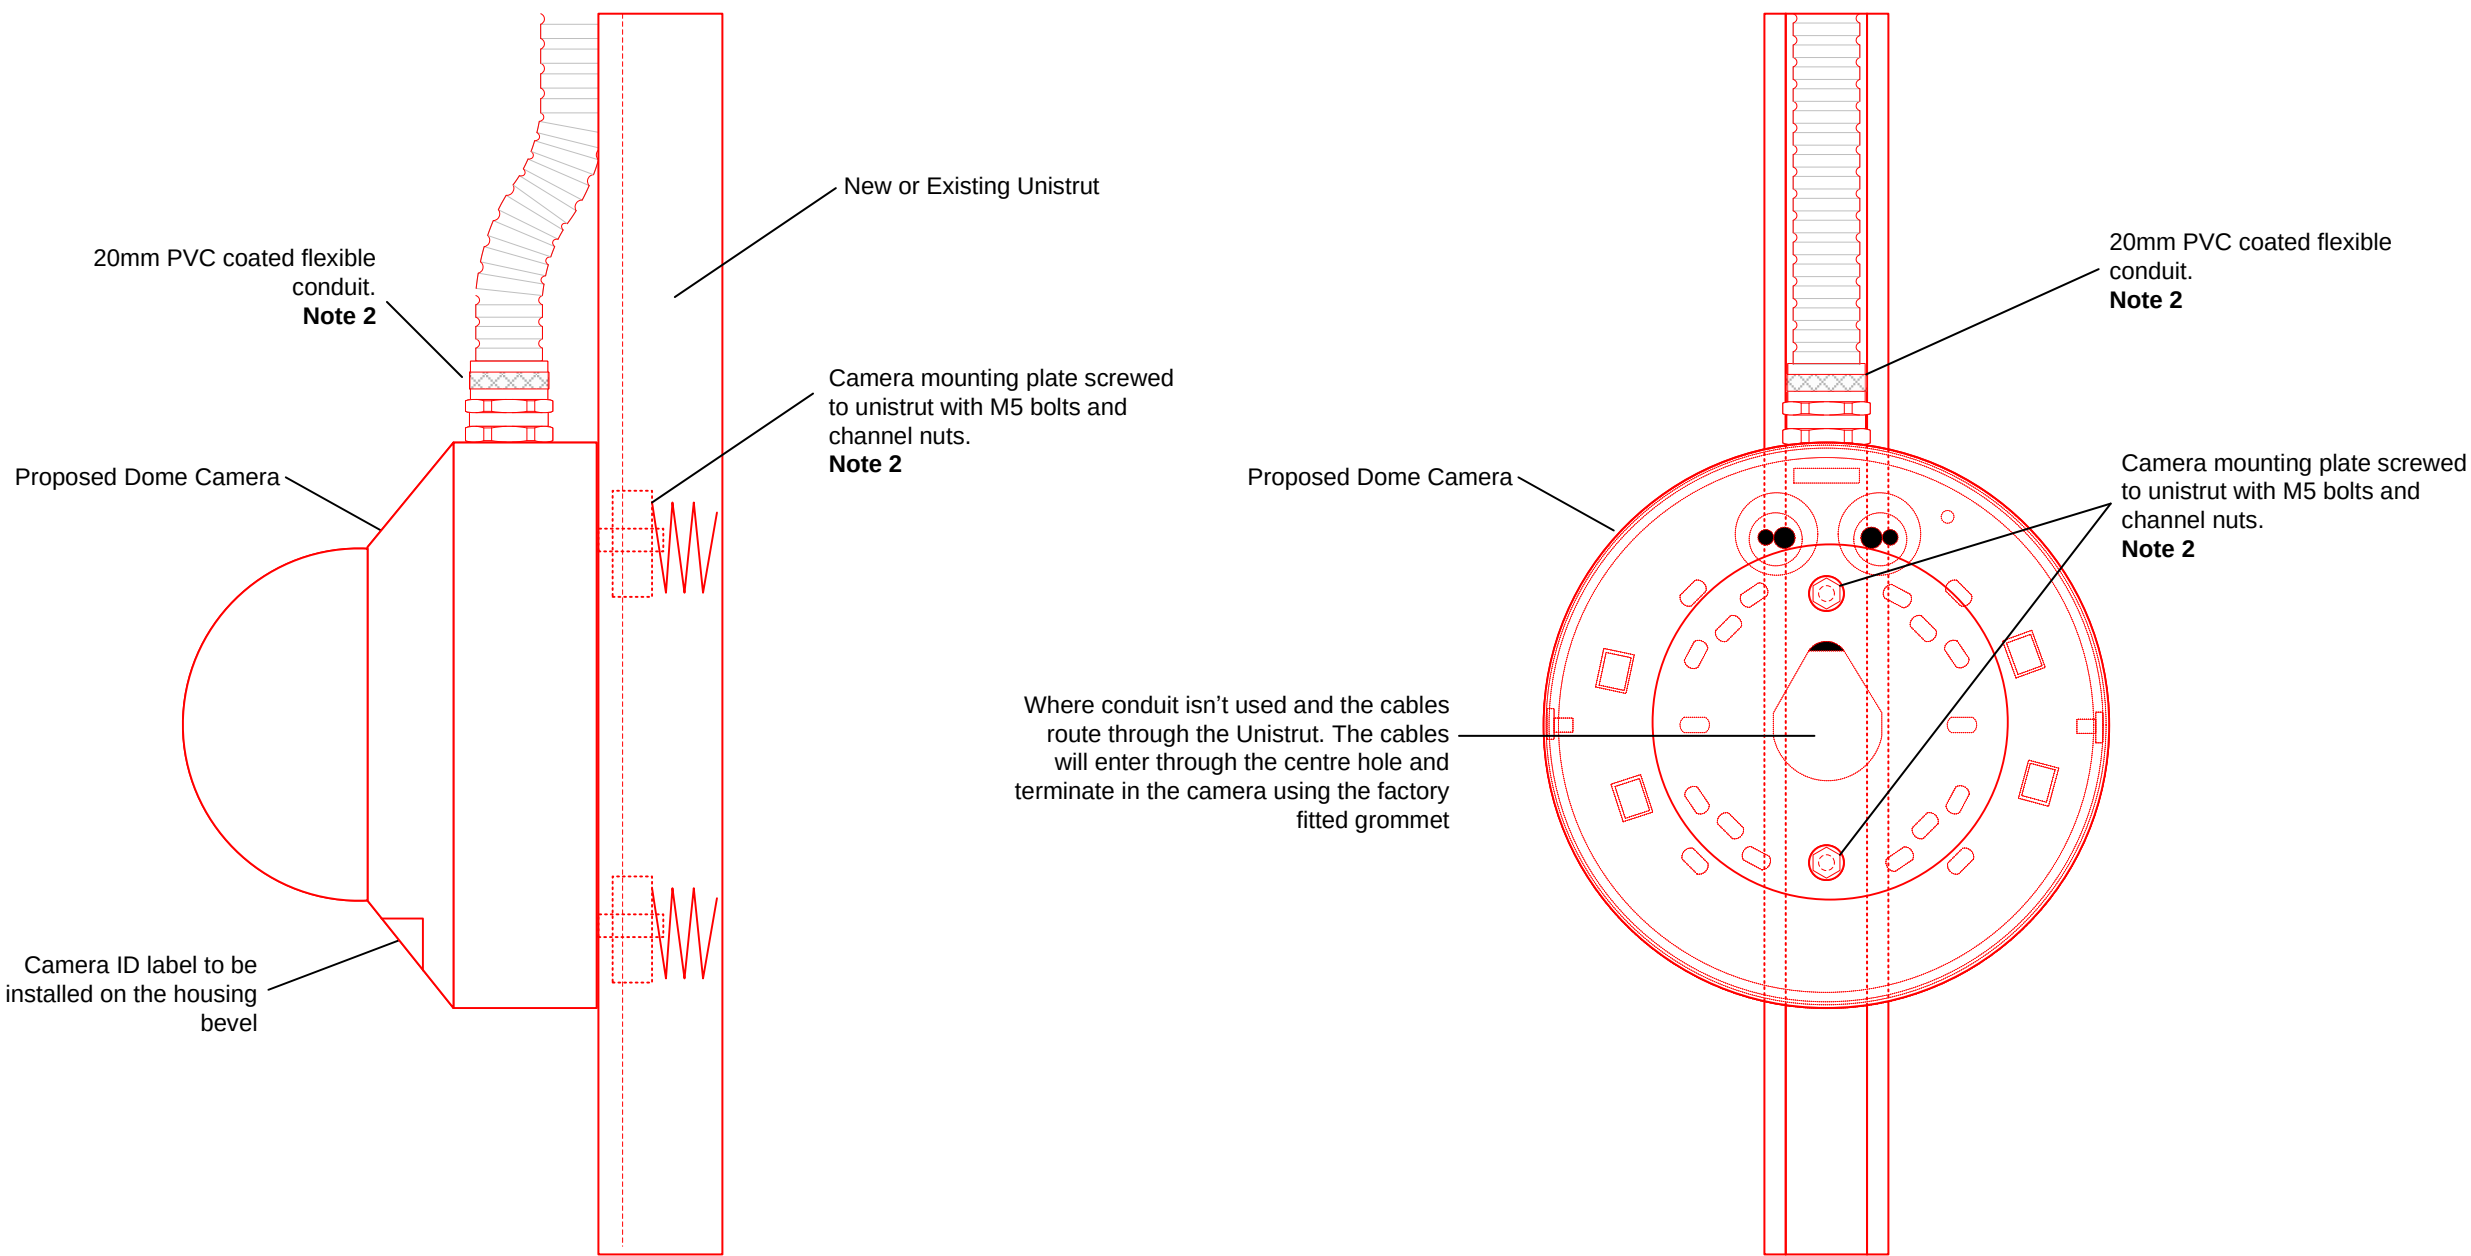


Fig.1



- Notes**
1. Before mounting the camera, ensure the cable entry is correct orientated to the containment.
 2. Within the camera housing there is insufficient clearance for a gland or reducers threads and a lock ring. Therefore a second locking is to be installed on the outside of the housing to ensure no more than 7mm of the reducer protrudes within the housing. See **fig.1**.
 3. The camera mounting plate accommodates M5 bolts. M5 channel nuts are to be used. These are available from Orbital Fasteners (SKU:2240920)

P01	05/05/22	Grip 5 – First Issue	MJ	DF	MS
Rev	Date	Description of Revisions	Drawn	Chkd	Appr
Status					
GRIP 5 – FIRST ISSUE					

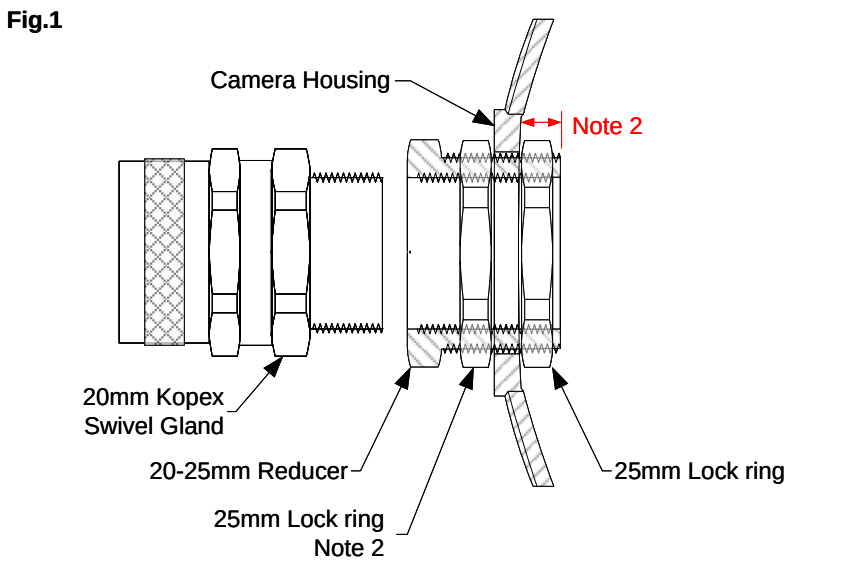

Contractor

 **Linbrooke**
People • Technology • Connectivity

Unit 2,3 & 4 Churchill Way
Chapelton
Sheffield
S35 2PY

Project

LINBROOKE GENERIC DRAWINGS

Drawing Title

GENERIC DOME CAMERA UNISTRUT MOUNTING ARRANGEMENT

Designed	M. JAY	Sig		Date	05/05/2022
Drawn	M. JAY	Sig		Date	05/05/2022
Checked	D. FERGUSON	Sig		Date	05/05/2022
Approved	M. SIDDALL	Sig		Date	05/05/2022
Scale		ELR & Mileage			
NTS		N/A			
Linbrooke Drawing Number					Sheet
					1 of 1
Drawing Number					Revision
LBR-GEN-CCTV-014					P01