

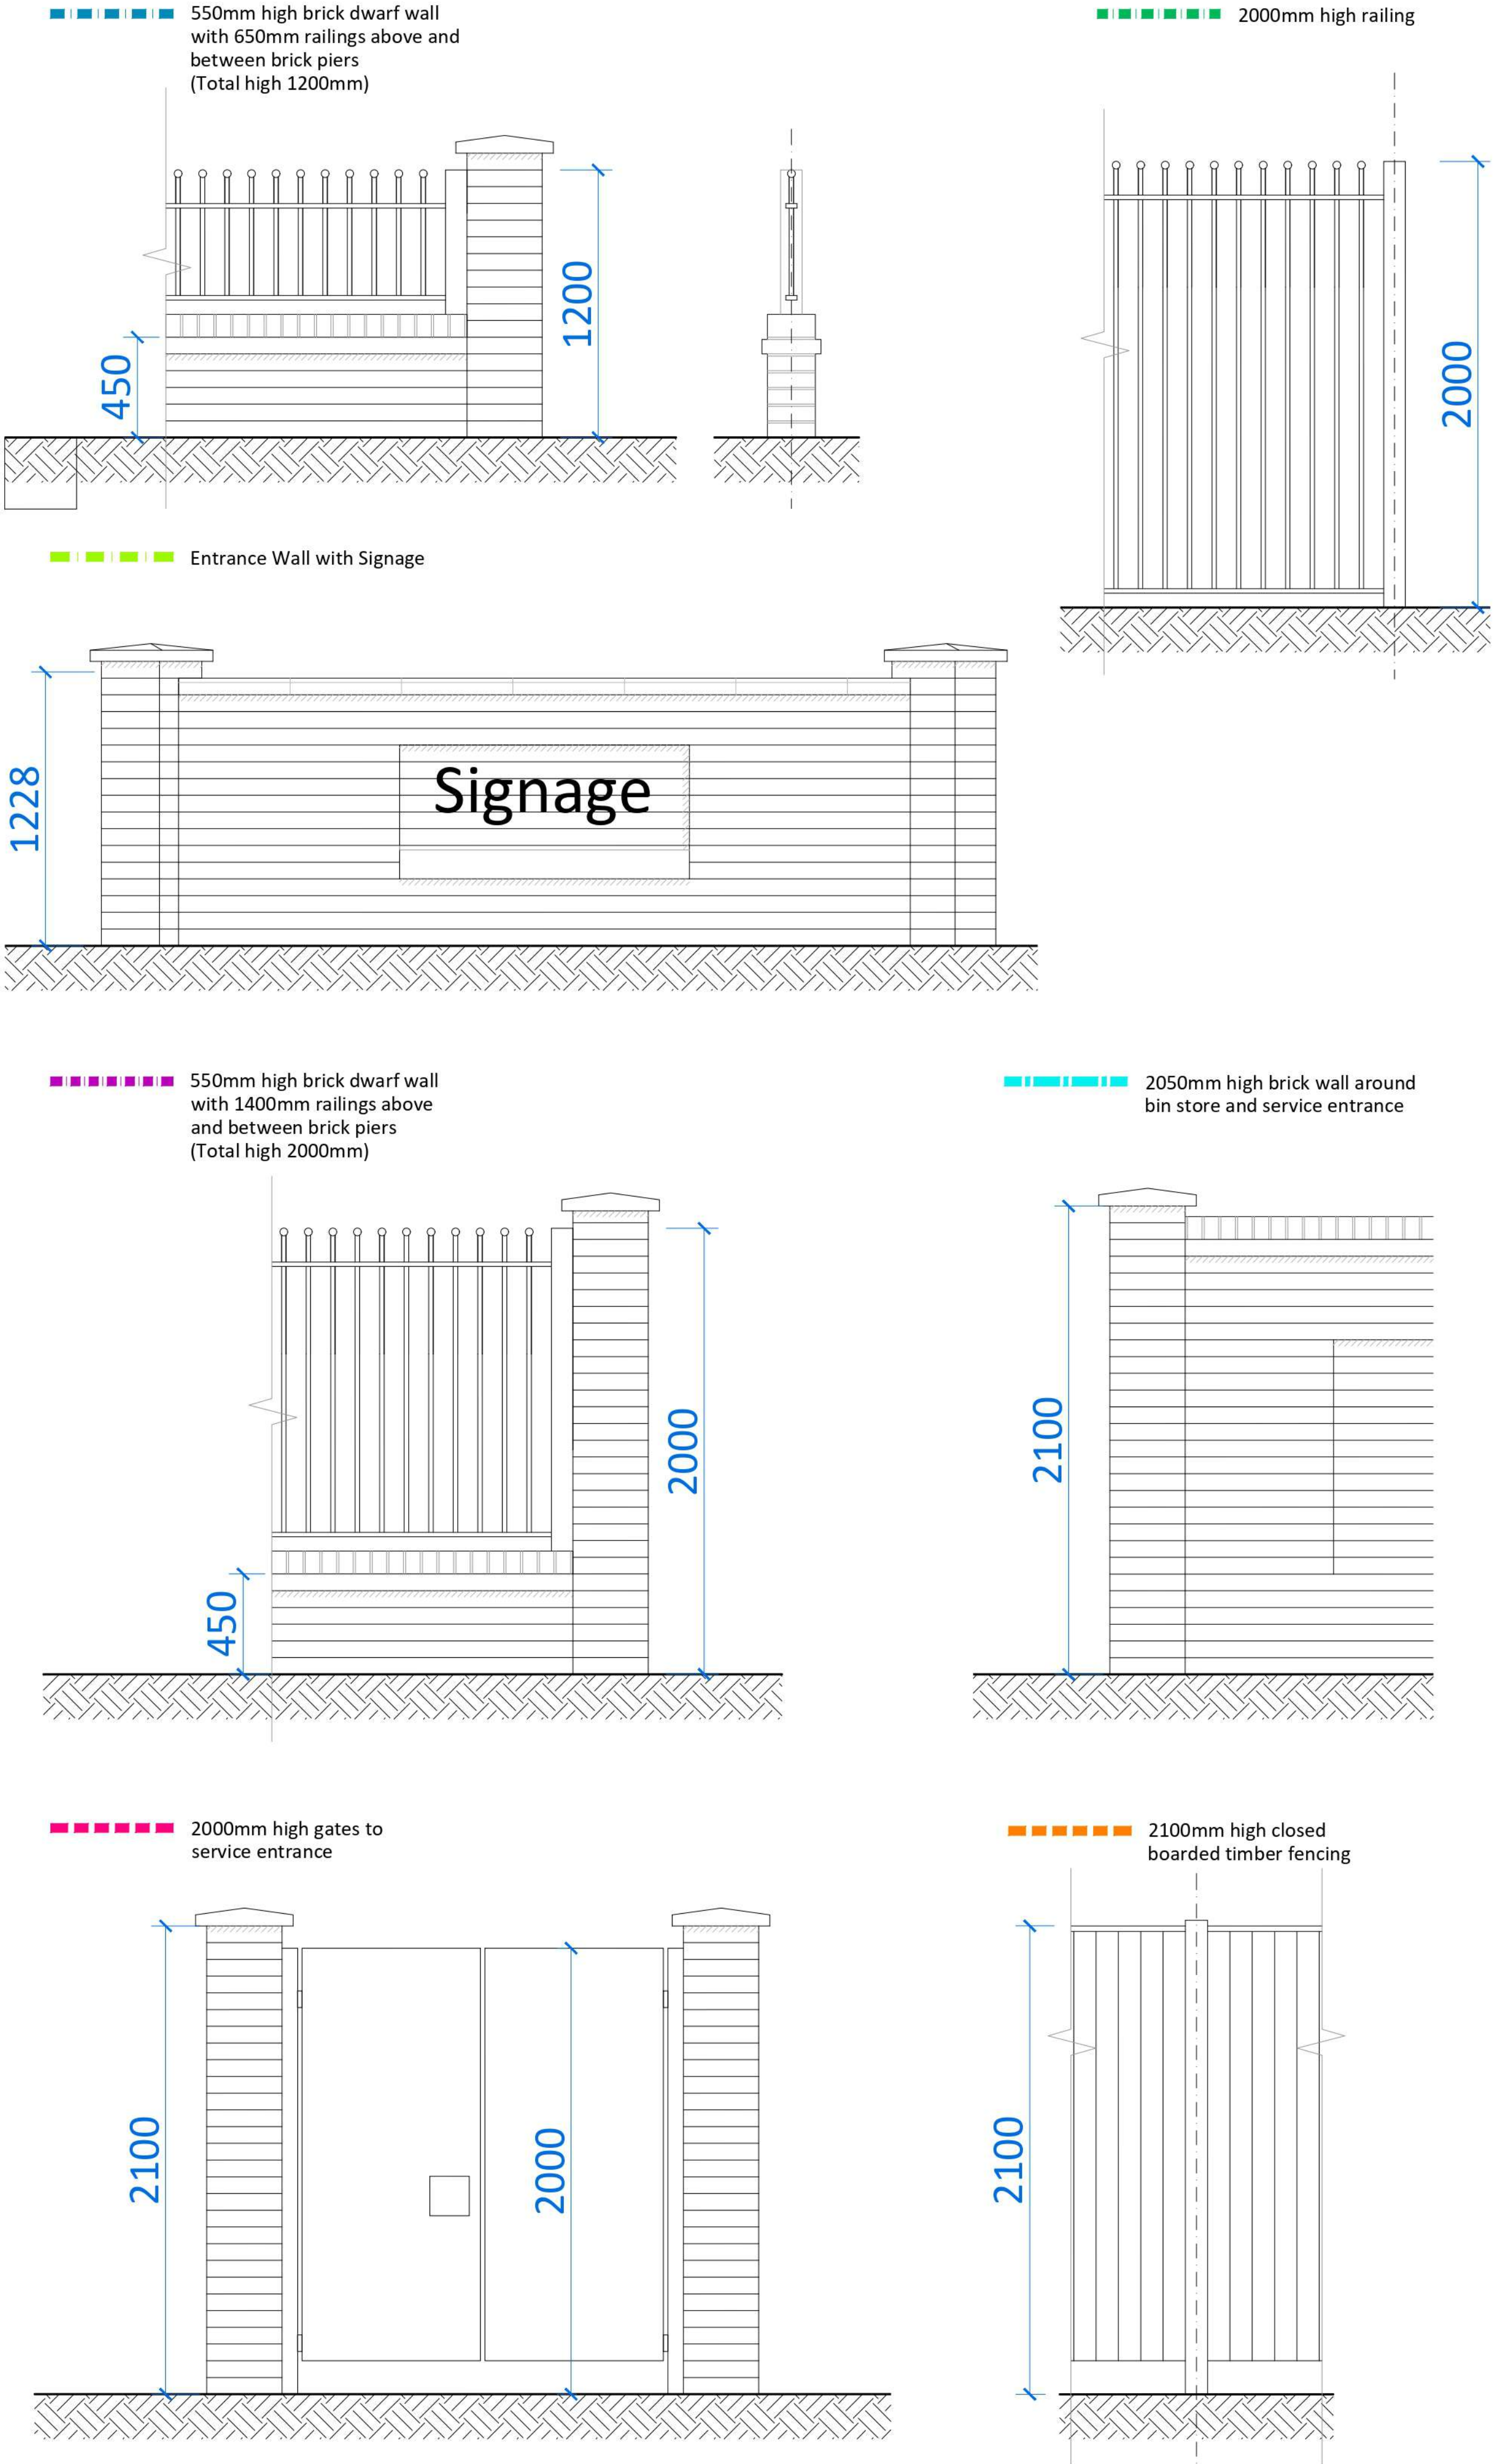


Boundary treatment key

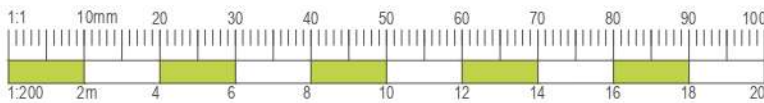

Notes				
Do not scale, use figured dimensions only.				
All dimensions to be verified on site prior to the commencement of any work or the production of any shop drawing. All discrepancies to be reported to the Architect.				
This drawing is to be read in conjunction with all related Architect's and Engineer's drawings and any other relevant information.				
This drawing is copyright © of C Squared Architects Ltd.				
REV	DATE	REVISION	INITIALS	CHECK
-	24/06/22	Issued for Planning	JO	HPC
A	02/09/22	Boundary Treatment Updated	JO	-
B	30/09/22	Boundary Treatment Around Parking Area Updated	JO	HPC

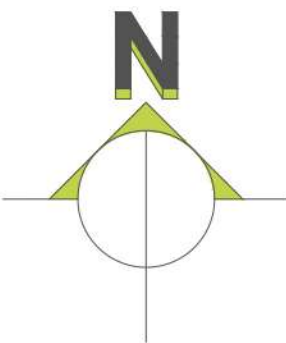

C Squared
architects

Client
Liberty Care Developments Ltd

Project
Proposed Care Home, Yewtree Lane, Northern Moor, Wythenshawe

Drawing Title
Boundary Treatment Plan

Scale
1:200 @ A1

Date
13/05/22

Drawn by
JO

Checked by
HPC

Drawing No.
L0206-106

Revision
B

PLANNING

Address
The Barns
Stretton Road
Warrington
Cheshire
WA4 4NP

Telephone
01925 357555

Website
csquaredarchitects.co.uk