


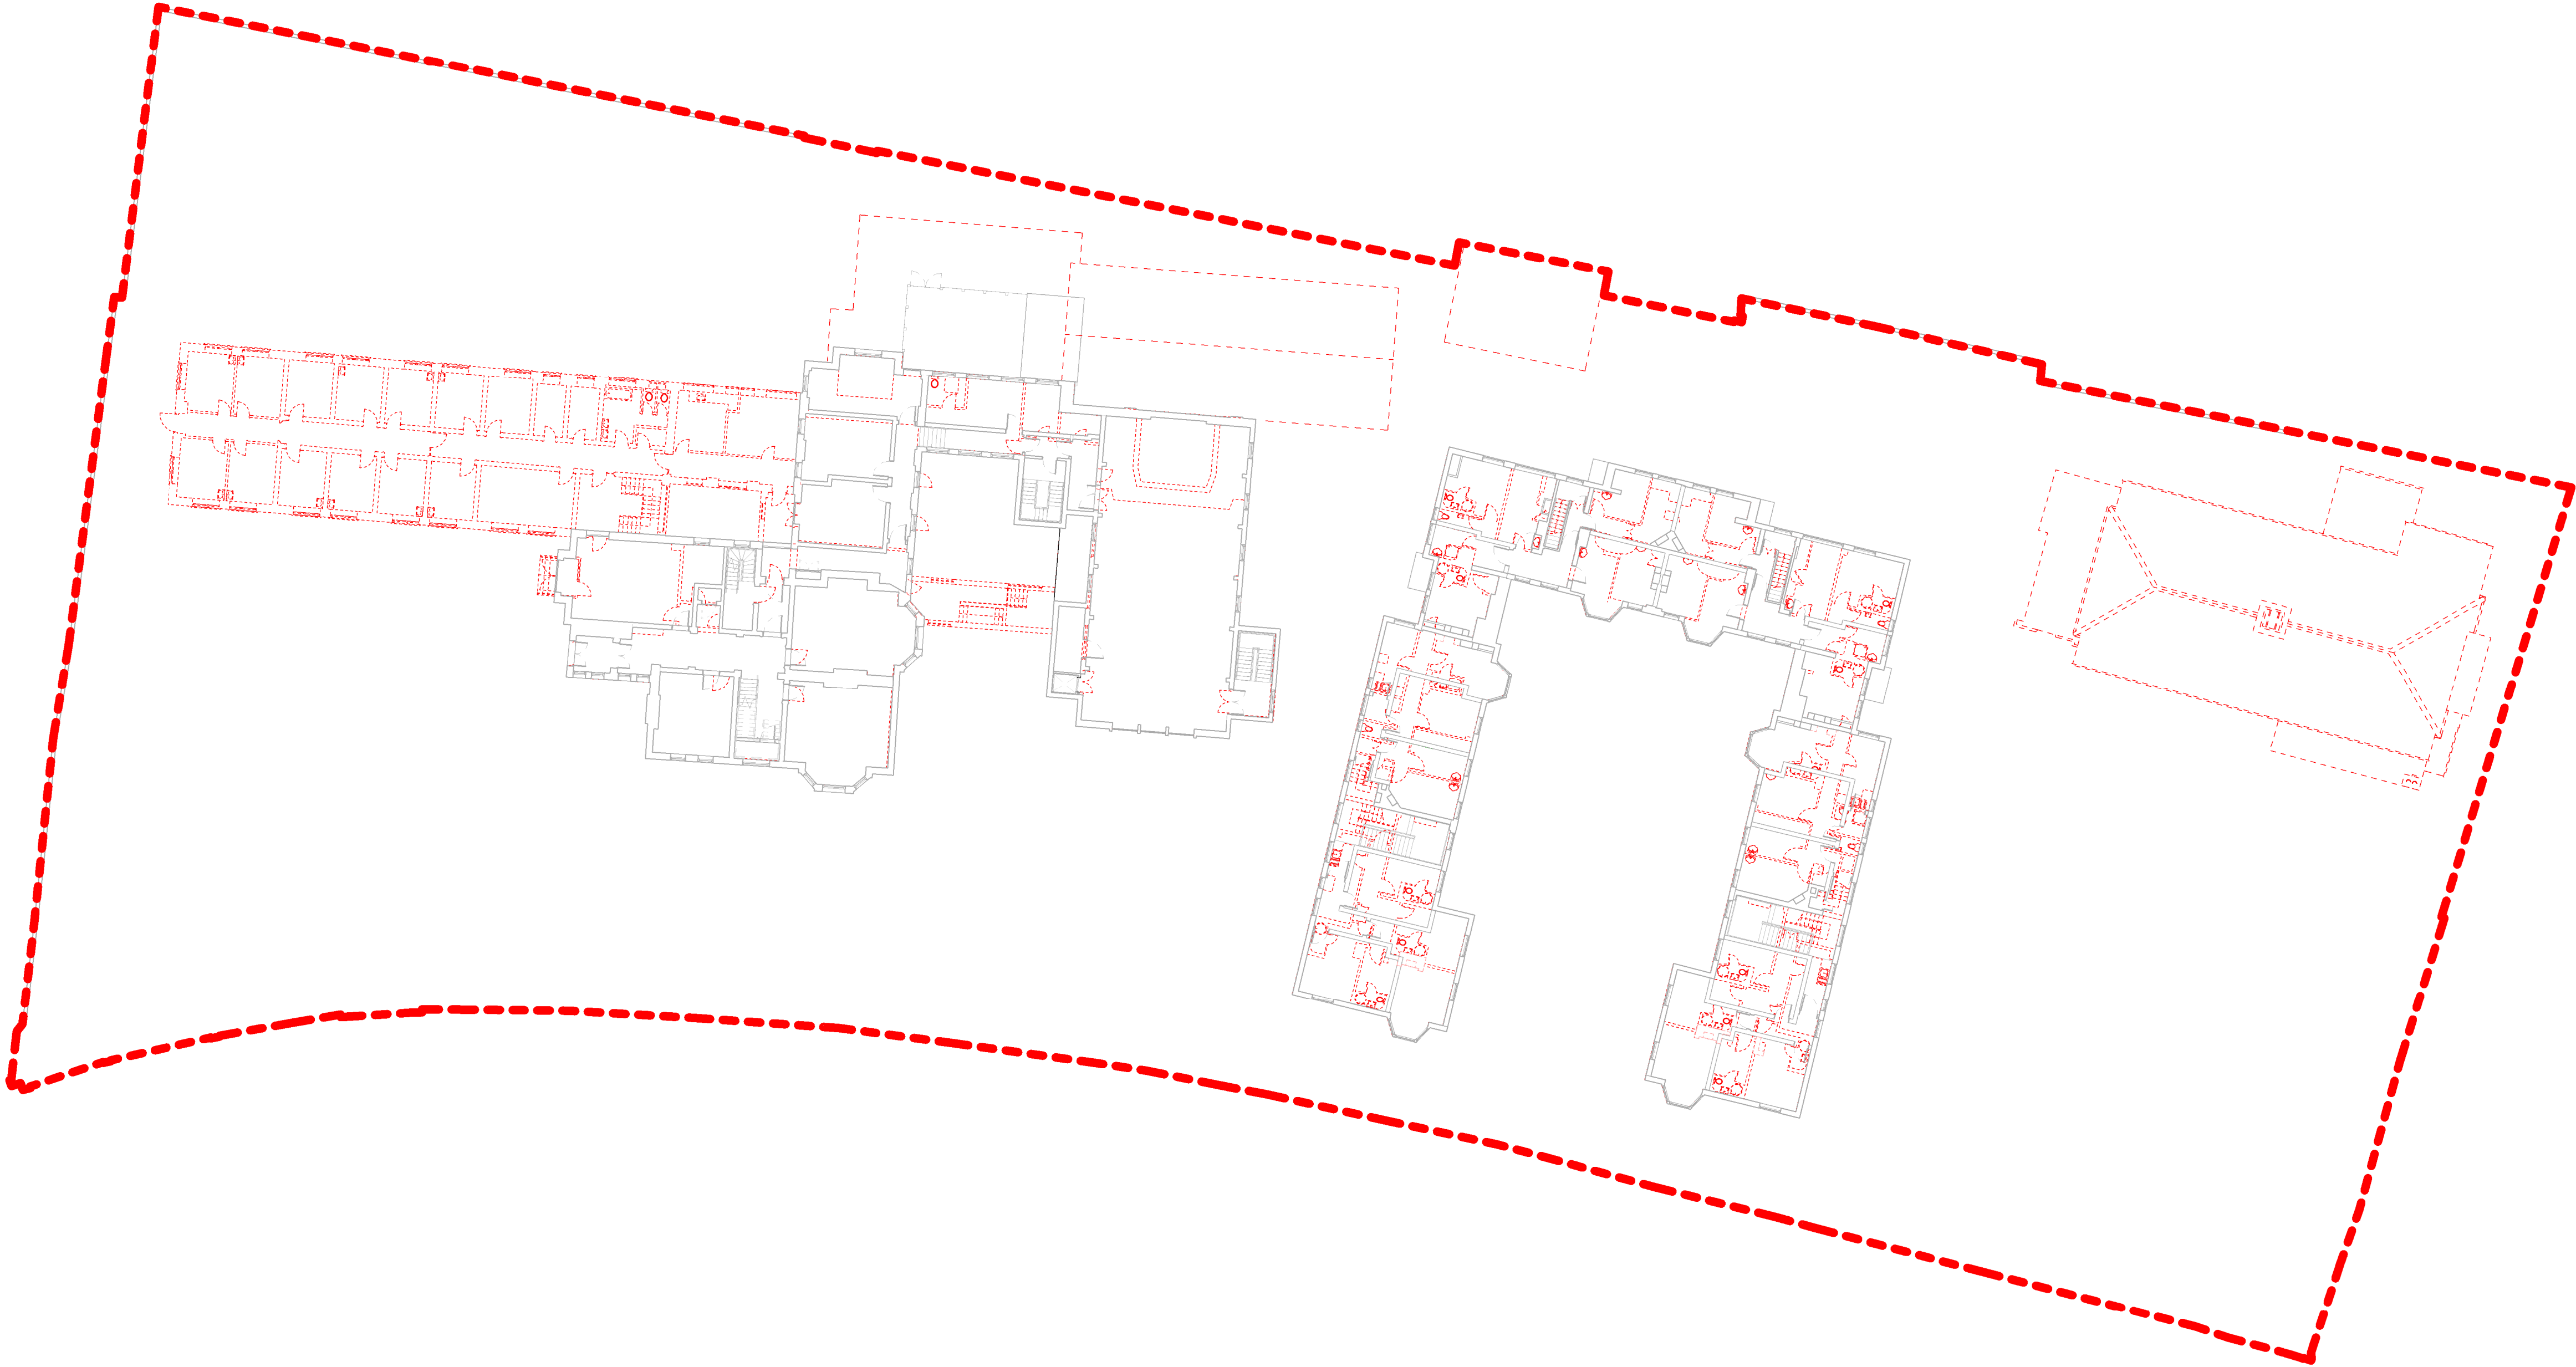

This drawing is copyright.
Do not scale off dimensions.

All dimensions to be checked on
site by contractor.

Contractor to report any dimensional
discrepancies, errors or omissions
prior to commencing on site.

KEY

— Retained Elements

- - - Demolished Elements

••• Site Boundary

NORTH

Rev	Date	Description
P01	2022-07-08	Planning Issue

Project Title

St Gabriel's Manchester

Status

PLANNING

Drawing Title

First Floor Demolition Extents Plan
(St Gabriel's Ground Floor)

Project No	Scale	1:250 @ A1
10349	10349-SHP-Z0-A-B5D8-JC20-PL-01-001	P01

simpsonhaugh

Manchester
+44 (0)161 835 2345

London
+44 (0)20 7549 4000