



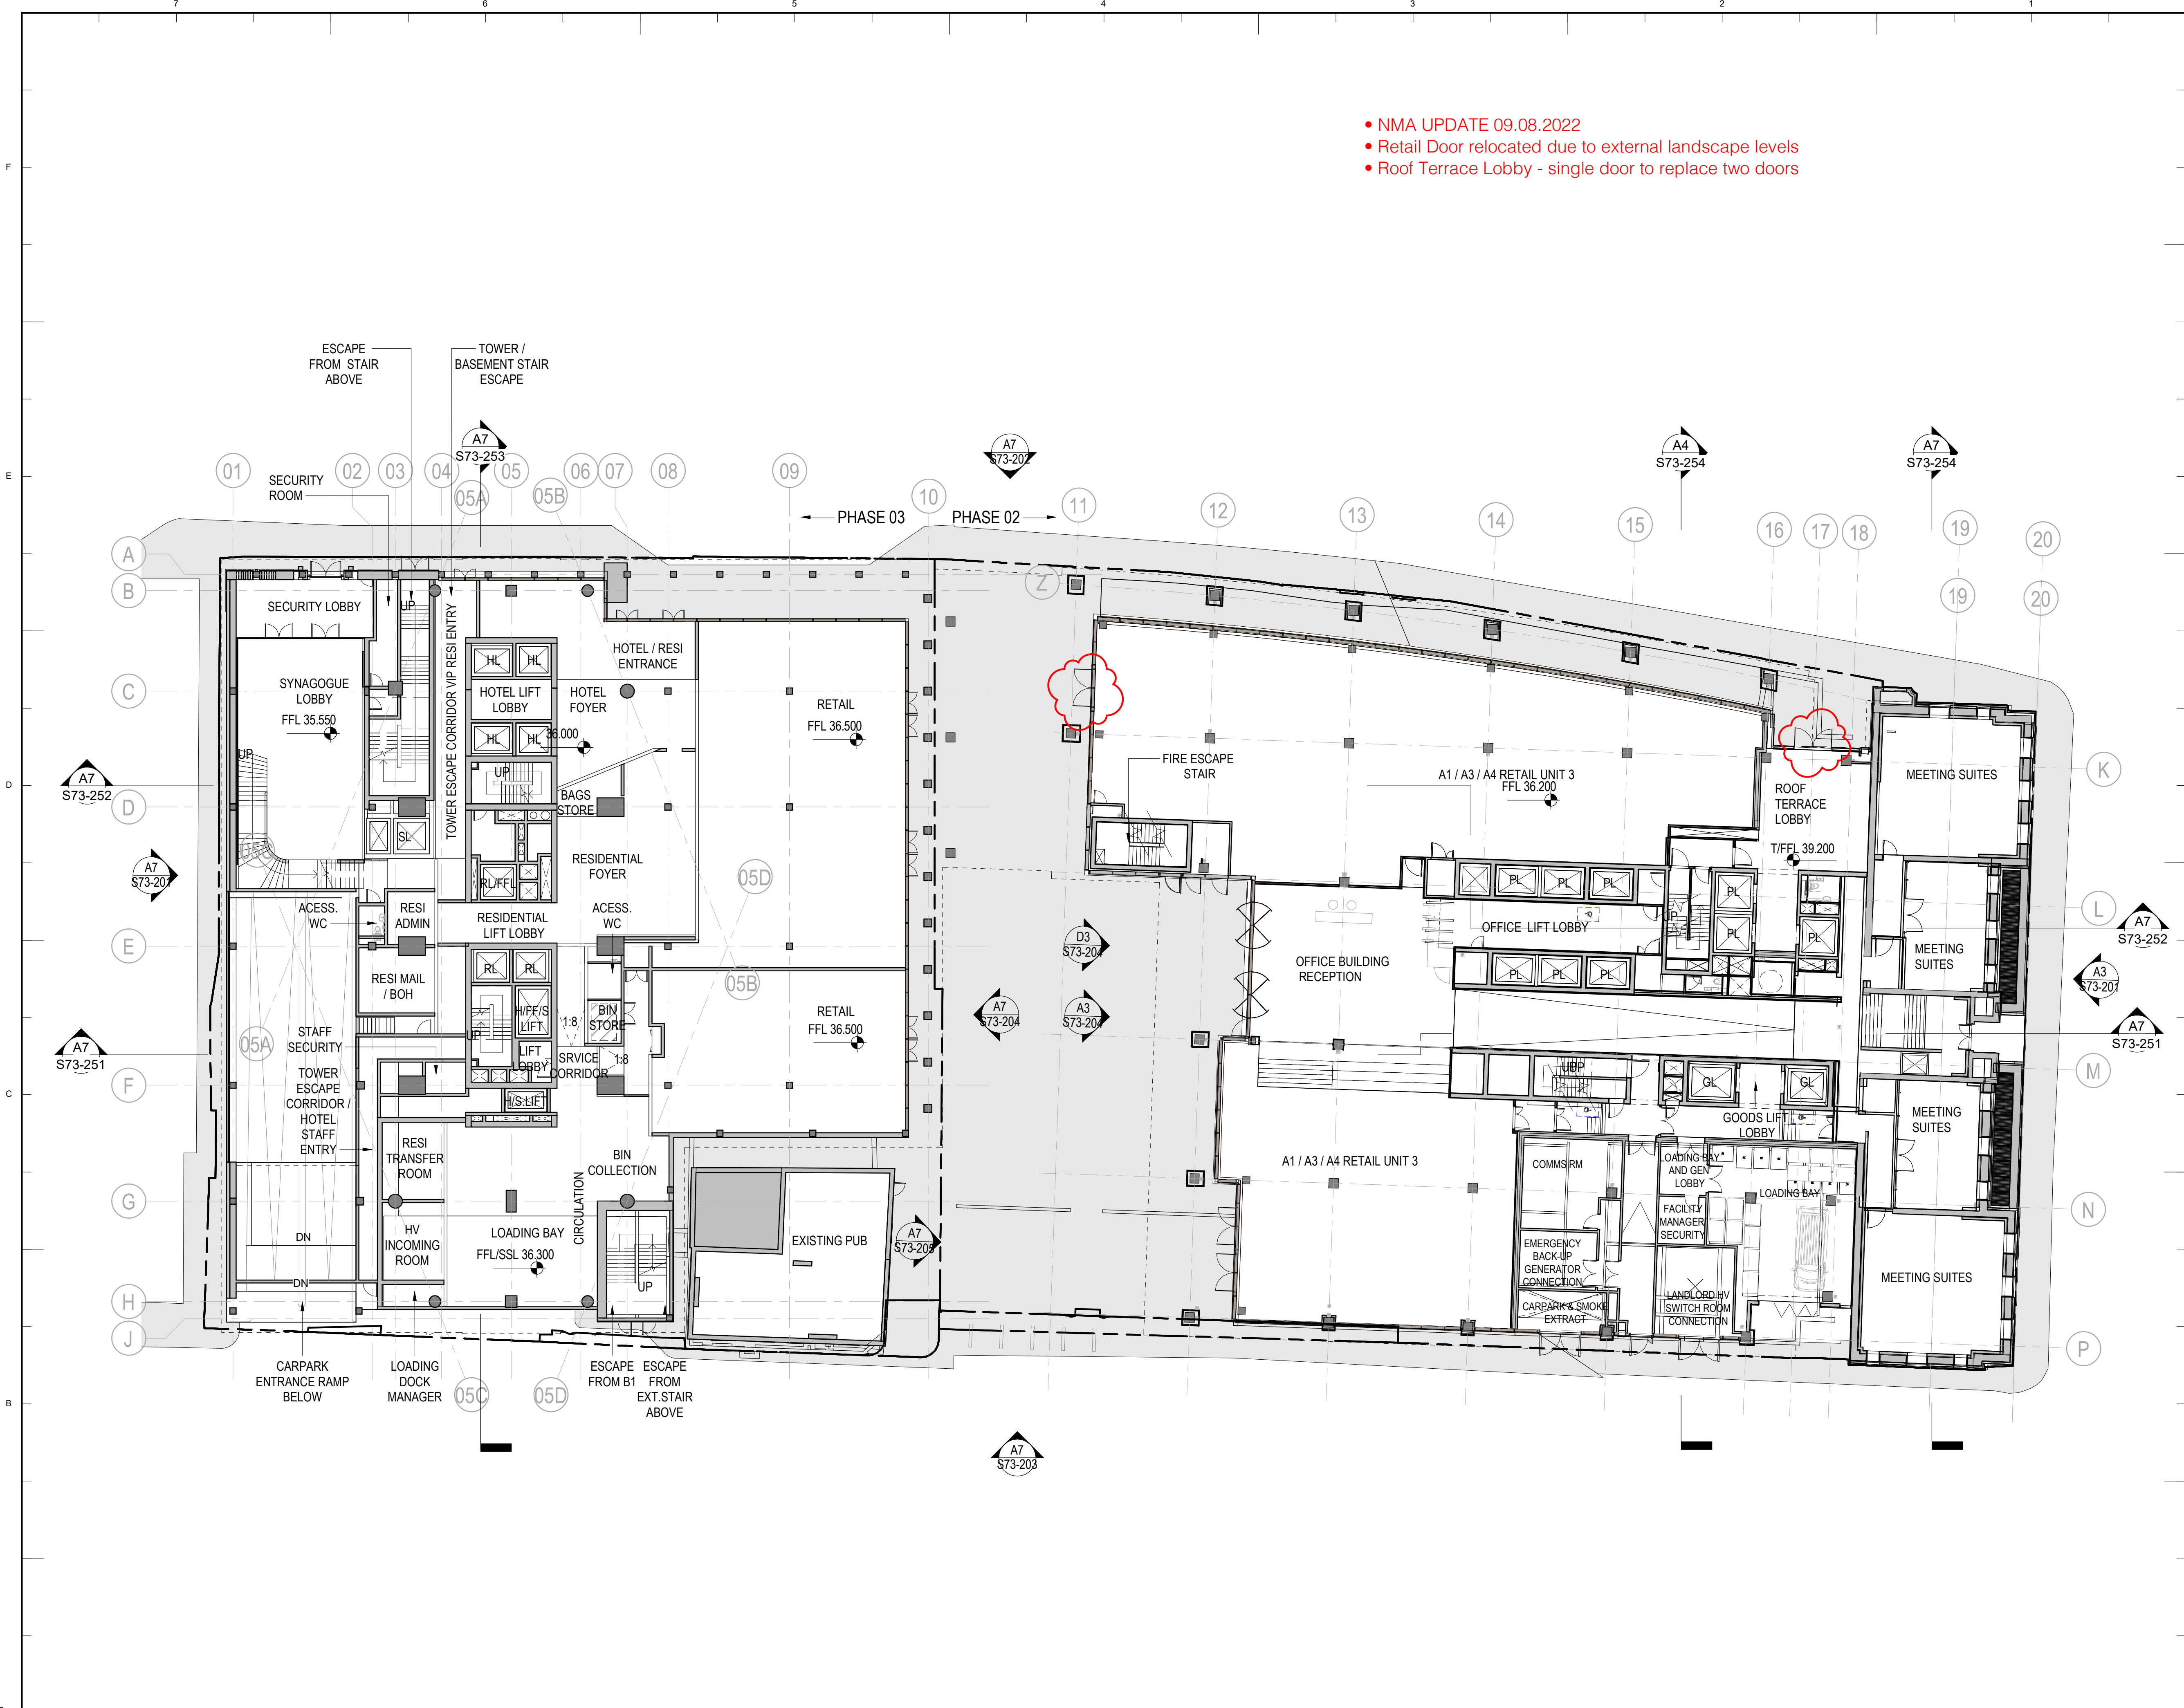

- NMA UPDATE 09.08.2022
- Retail Door relocated due to external landscape levels
- Roof Terrace Lobby - single door to replace two doors

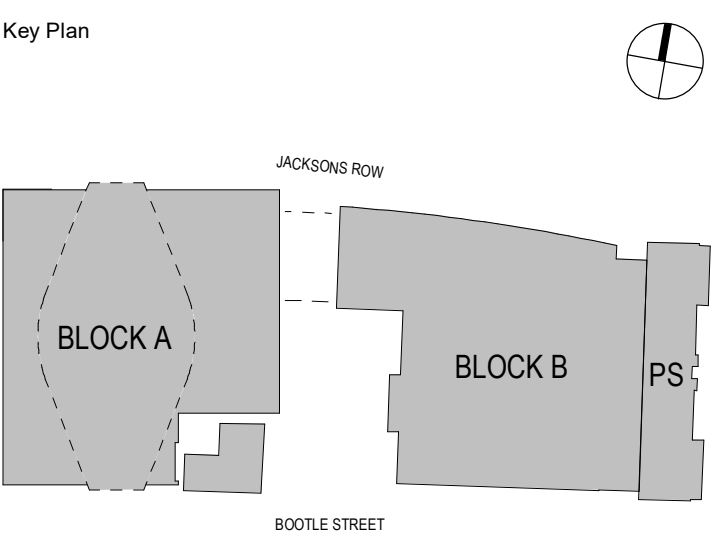

General Notes

P06	09/08/22	Non Material Amendment
P05	18/03/22	S96A - Retail Update
P04	04/03/22	S96A Planning Update
P03	06/09/21	S73 Submission
P02	20/08/21	S73 Submission DRAFT
P01	15/11/19	S73 Submission
NO:	DATE:	ISSUE:

Status

FOR INFORMATION

Interior Designer	Synagogue Consultant	Design Consultant
BOWLER JAMES BRINDLEY	FDG Southwest design group	hoddler+partners
Civil Engineer	Services Engineer	Fire Engineer
McCurtains	HOARE LEA (H)	DESIGN FIRE CONSULTANTS
Client	Landscaped Designer	Project Manager
ST!M	p-10	zerum

Architect
SOM
Skidmore, Owings & Merrill, Inc.
The Broadgate Tower, 20 Primrose Street
London EC2A 2EW, UK
Tel: +44 (0)20 7798 1000 Fax: +44 (0)20 7798 1100

Project Name
**ST. MICHAELS DEVELOPMENT,
MANCHESTER**

Drawing Title

GROUND LEVEL GA PLAN

Project No	Drawing No	Revision
0601	S73-103	P06
Scale @ A0	As indicated	

© COPYRIGHT SKIDMORE, OWINGS & MERRILL (EUROPE) LLP. 2021