



2nd FLOOR CONTEMPORARY WINDOW SECONDARY GLAZING DETAILS - TYPE 2

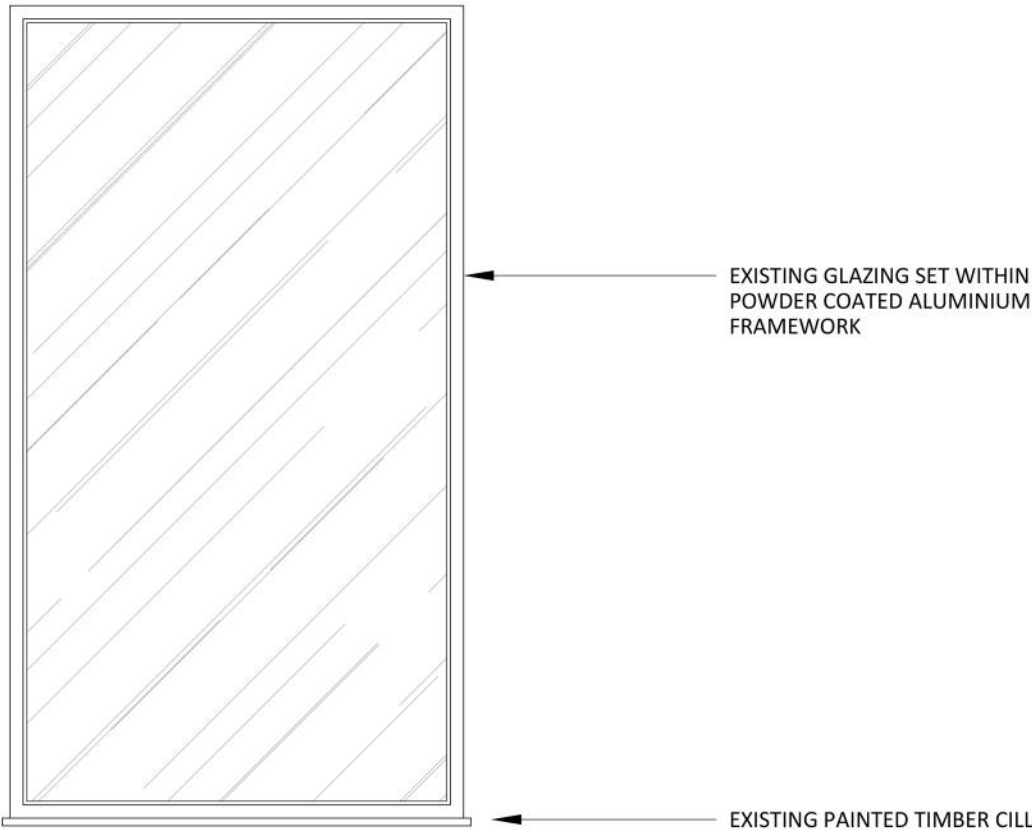


01 SECOND FLOOR EXISTING WINDOW ELEVATION
SCALE - 1:20 @ A1
DETAIL ELEVATION

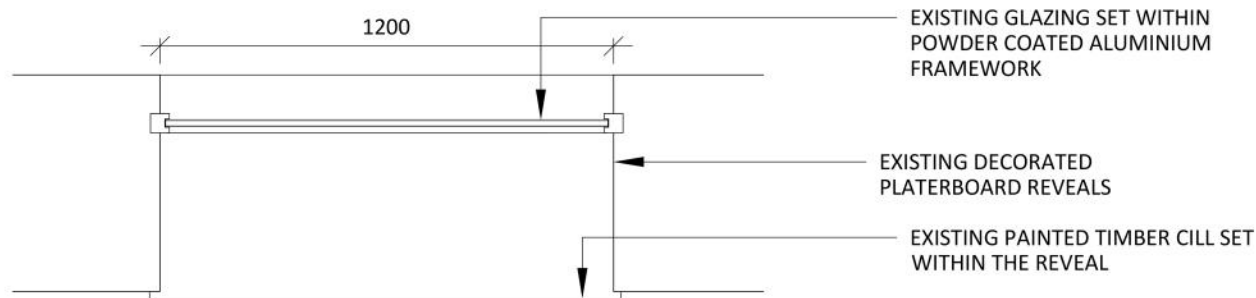


02 SECOND FLOOR EXISTING WINDOW PLAN
SCALE - 1:20 @ A1
DETAIL PLAN




03 SECOND FLOOR EXISTING WINDOW PHOTO
SCALE - N/A
PHOTOGRAPH

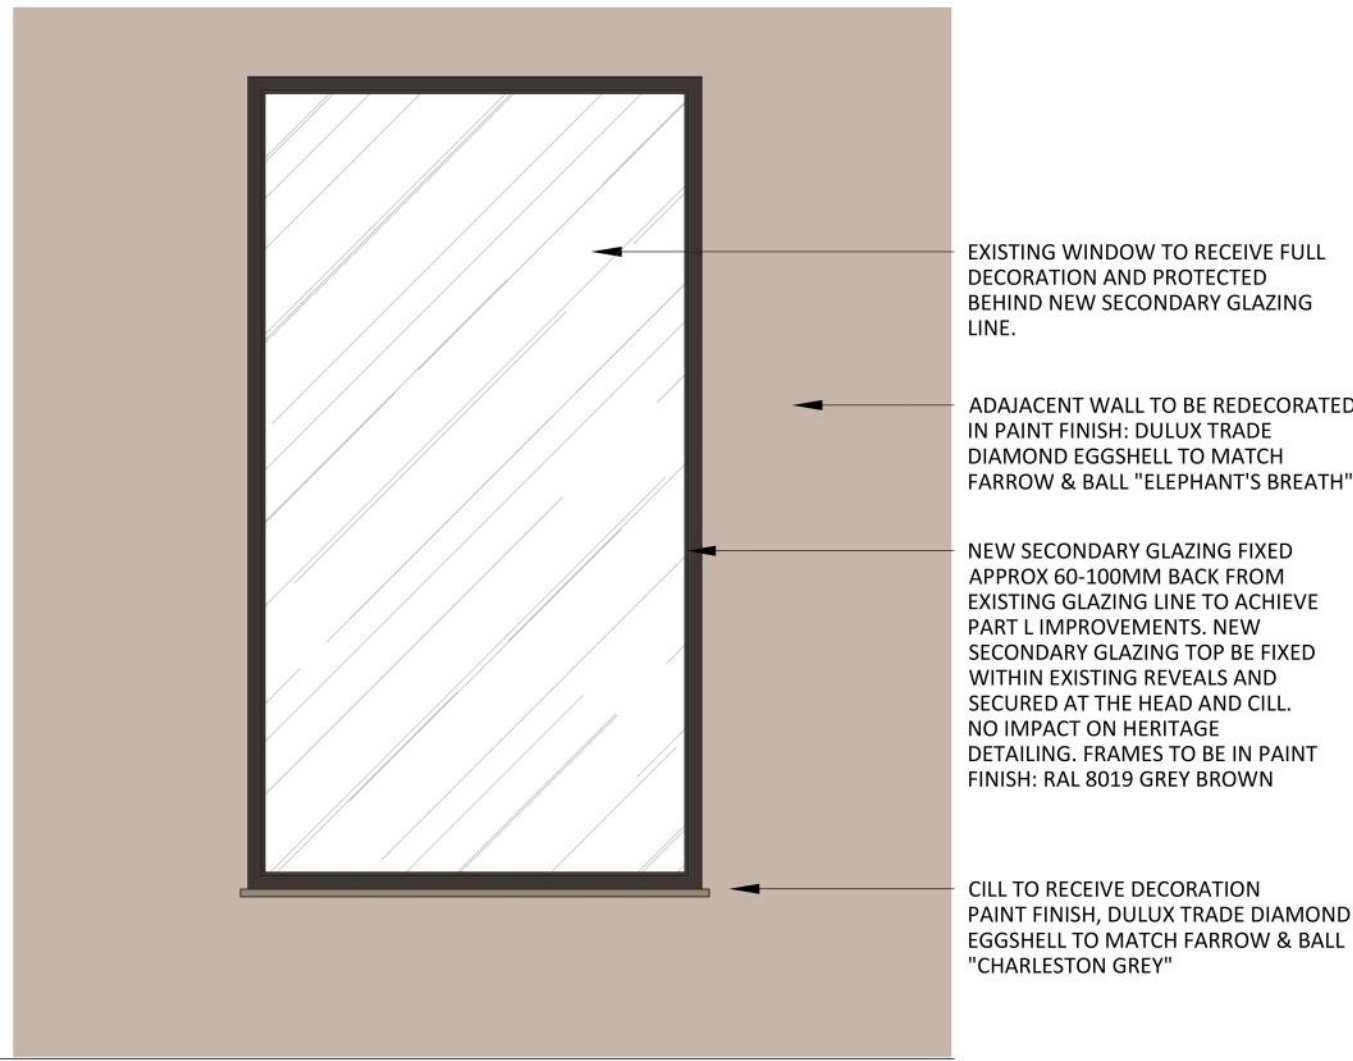


04 SECOND FLOOR PROPOSED WINDOW ELEVATION
SCALE - 1:20 @ A1
DETAIL ELEVATION

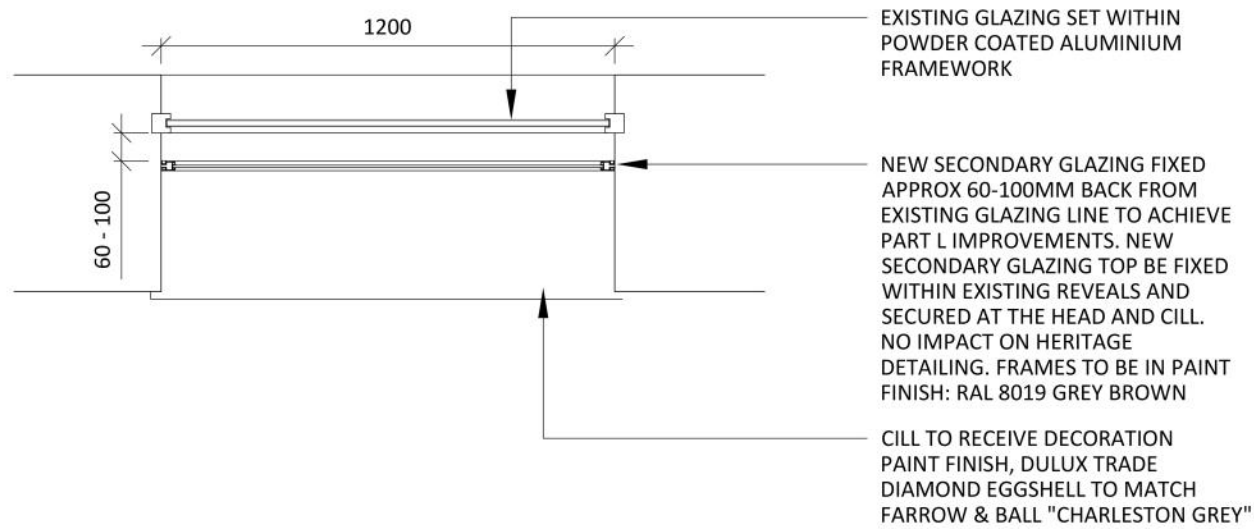

05 SECOND FLOOR PROPOSED WINDOW PLAN
SCALE - 1:20 @ A1
DETAIL PLAN

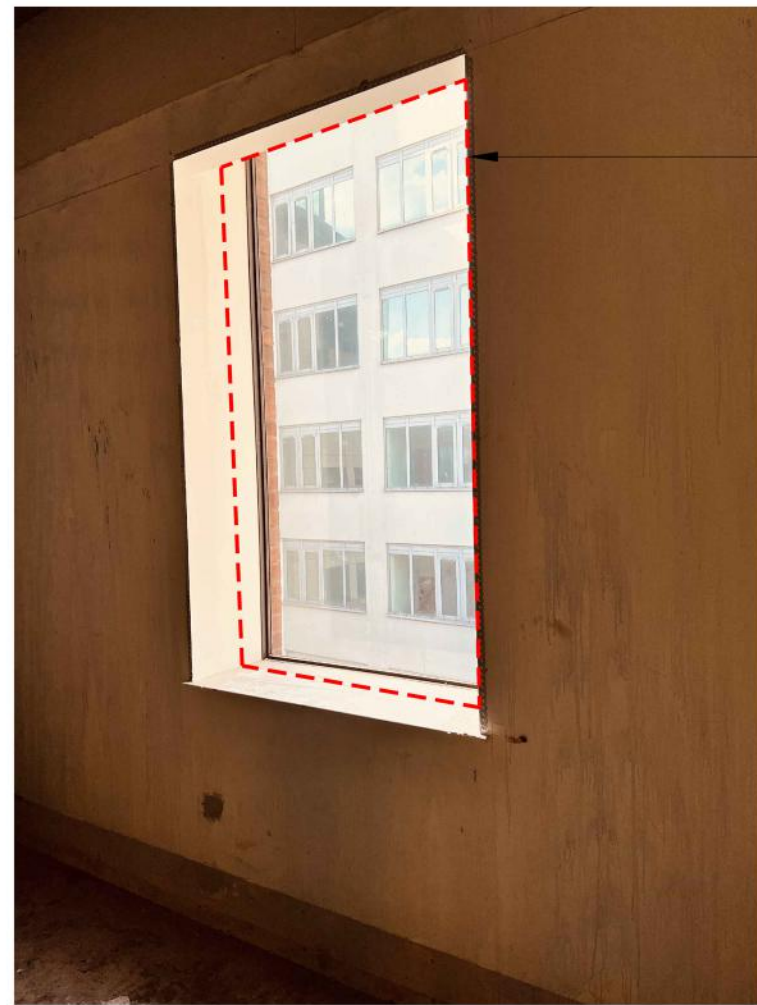

06 SECOND FLOOR PROPOSED WINDOW PHOTO
SCALE - N/A
PHOTOGRAPH

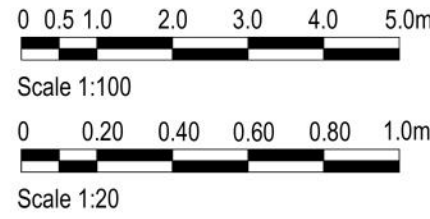

NOTES

DO NOT SCALE FROM THIS DRAWING.
ALL DIMENSIONS TO BE CHECKED ON SITE.
(DRAWINGS MAYBE SCALED FOR LOCAL AUTHORITY & PLANNING PURPOSE ONLY)
COPYRIGHT PROTECTED.

ORIGINAL A1


FOR PLANNING
DO NOT USE FOR CONSTRUCTION

GENERAL PLANNING NOTES:

ALL DIMENSIONS TO BE CHECKED ON SITE PRIOR TO ANY MANUFACTURE OR CONSTRUCTION OF EQUIPMENT, FINISH, SIGNAGE ETC.

DRAWINGS TO BE READ IN CONJUNCTION WITH THE FOLLOWING STAGE 3 INFORMATION:

- STRUCTURAL ENGINEER'S DESIGN & RECOMMENDATIONS (DWLP)
- HERITAGE REPORT (PAUL BUTLER ASSOCIATES)
- M&E AND FIRE STRATEGY (HILSON MORAN)

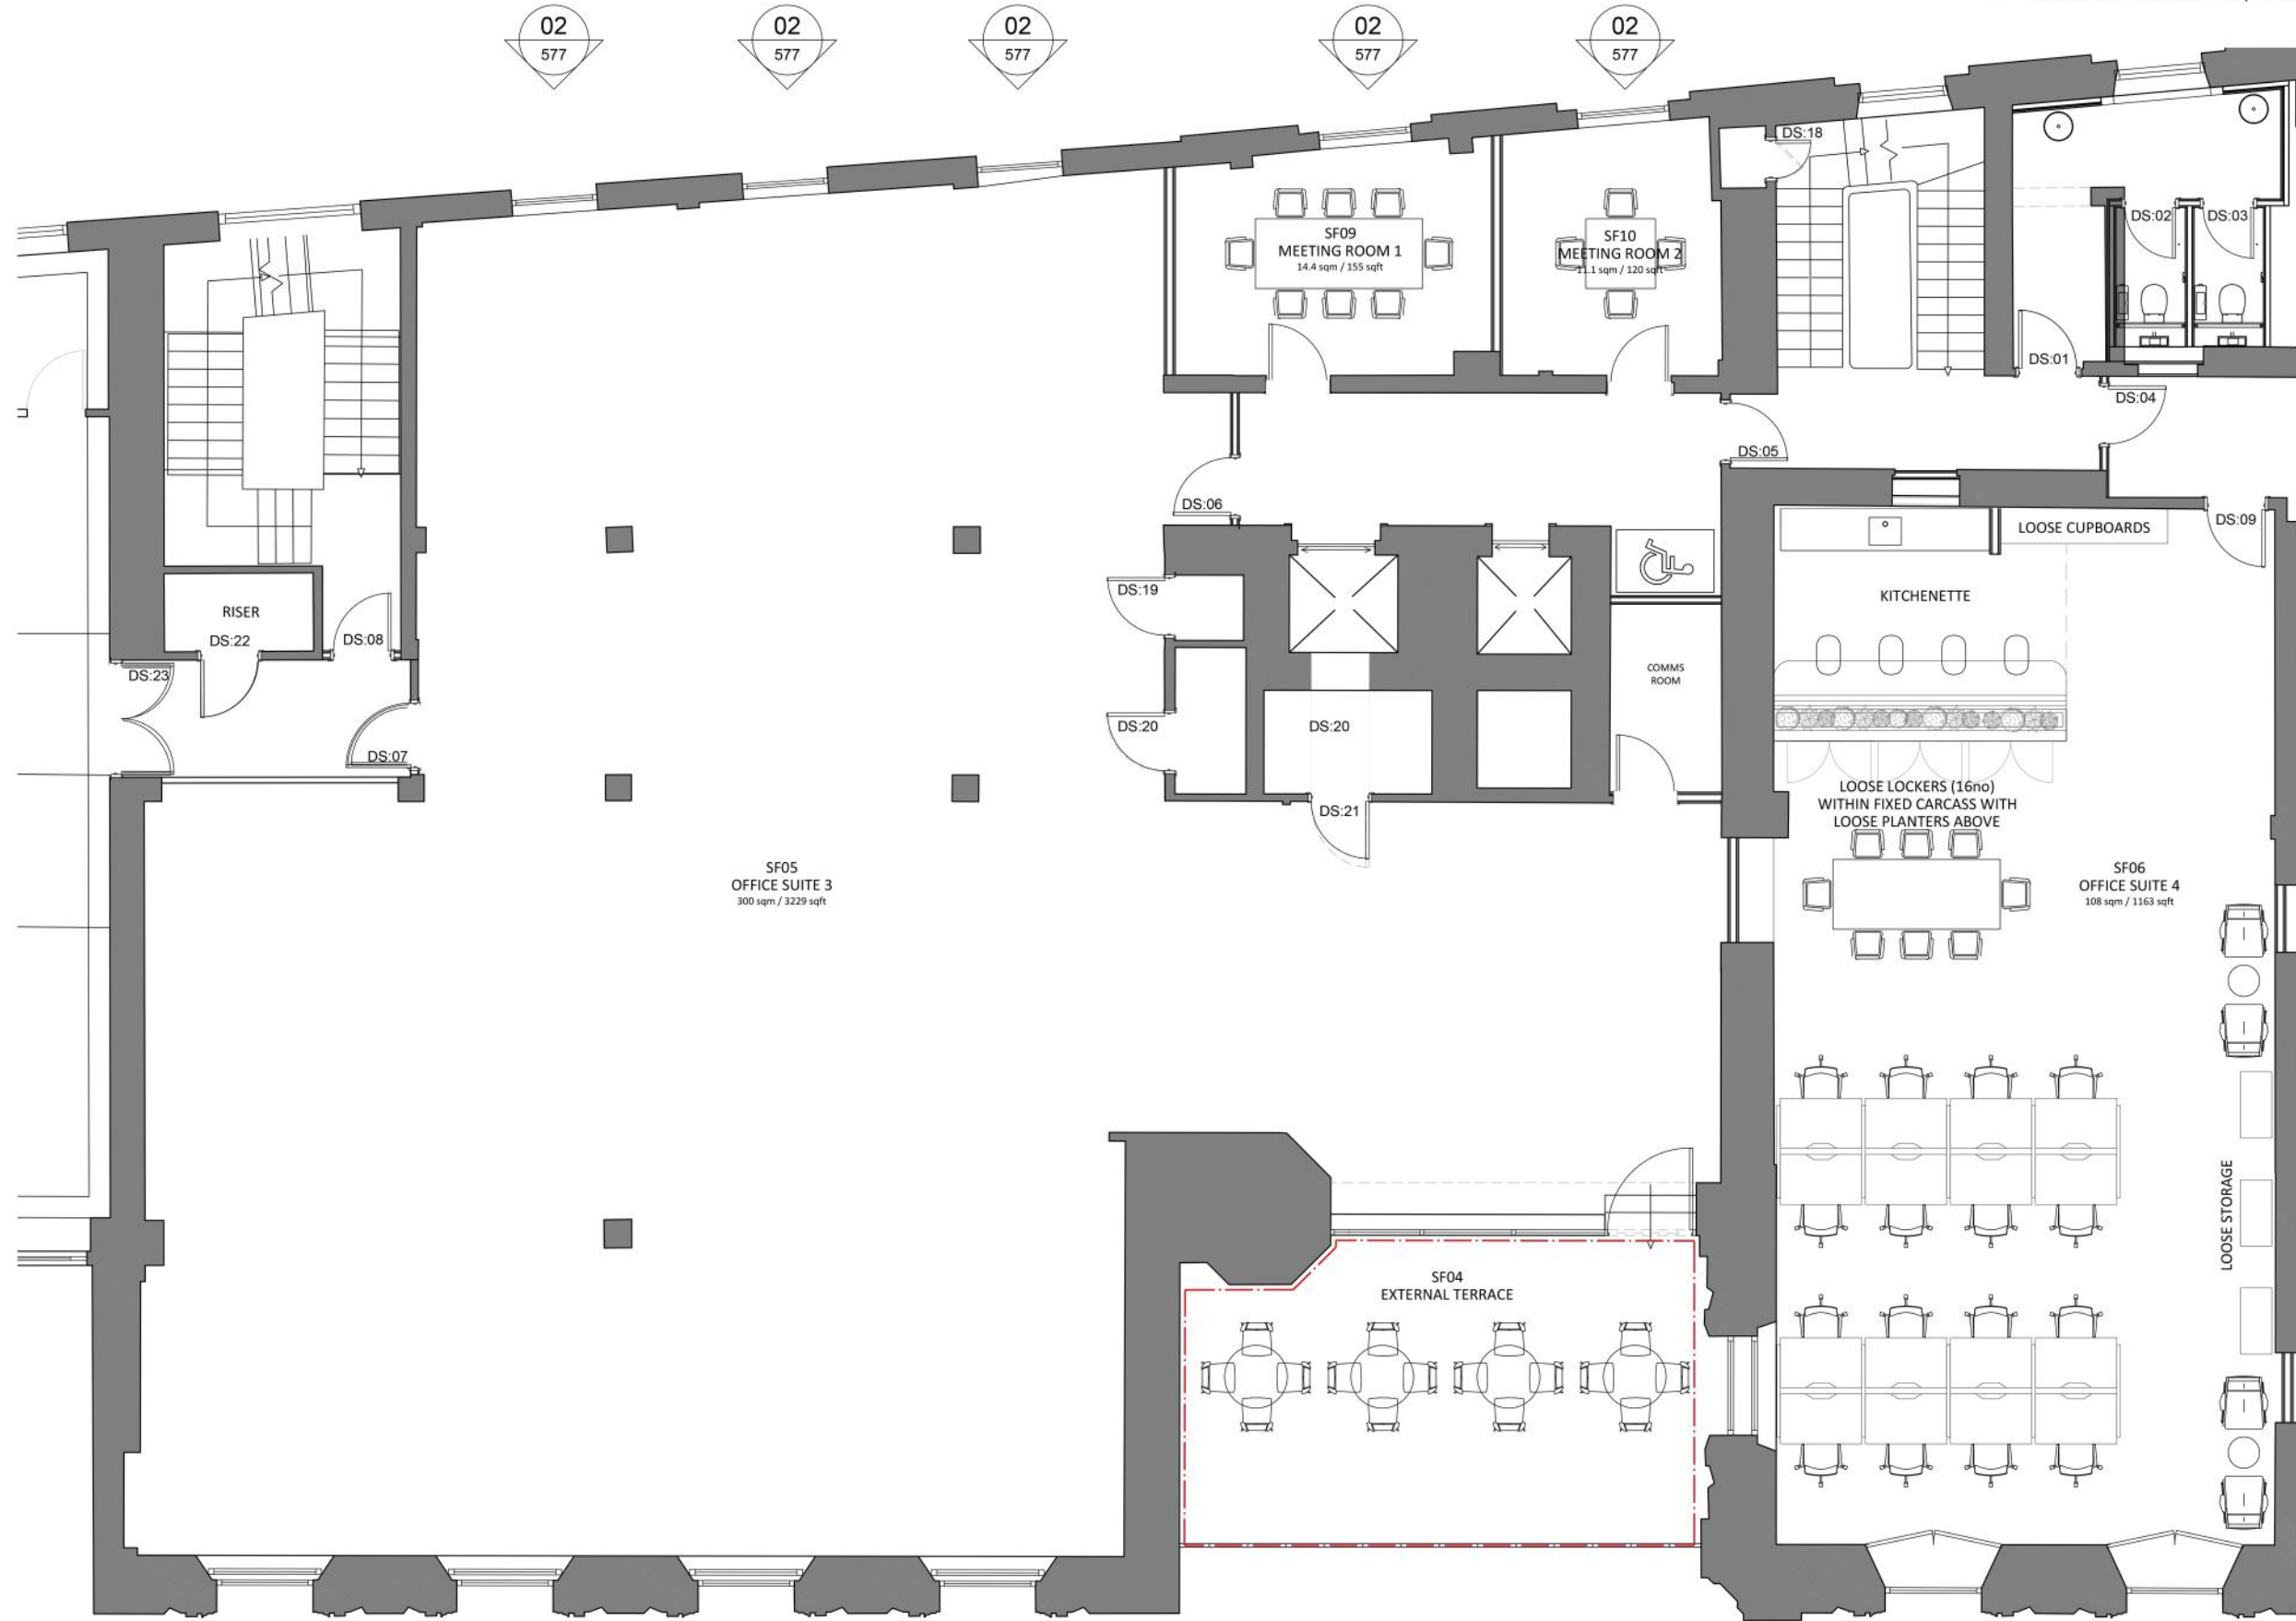

07 SECOND FLOOR SECONDARY GLAZING TYPE 2
SCALE - 1:100 @ A1
LOCATION PLAN

REV	DATE	DESCRIPTION	DRAWN	CHECKED
-----	------	-------------	-------	---------

AXI

ADDRESS : 41 SOUTH KING STREET, MANCHESTER, M2 6DE
TELEPHONE : +44 (0)161 879 7357
EMAIL : www.axi.studio
COMPANY No : 11847325

CLIENT

bruntwood

PROJECT
BRUNTWOOD
38 MOSLEY STREET
MANCHESTER M2 3AZ

DRAWING REFERENCE
SECOND FLOOR
SECONDARY GLAZING TYPE 2
AS PROPOSED

JOB REFERENCE	DRAWING SCALE	DATE	DRAWN	CHECKED
20 - 059	varies@A1	14.01.22	ARB	SO
DRAWING No	STAGE	REV		
AXI - B577	3	00		