



C	Layout updated to align with Rev I GA	26/09/22
B	Wall finishes repositioned to align with new layout	08/09/22
A	Updated in accordance with new layout/ design brief	12/08/22
Rev	Comments	Date

Project Name
2FL Express Building

Project Address
The Express Building, 9 Great Ancoats St,
Manchester M4 5AD

Drawing Name
2FL Wall Finishes

Drawing No
18_200

Scale
As indicated@A1

Drawn by
KD

Status
Approval

Wall Finishes Legend


1 : 50

All wall finishes to be painted Dulux Diamond
NCS S 2500-N (Diamond eggshell to timber)
unless otherwise stated.

- Magnetic glass Whiteboards to be W 2000mm x H 1000mm
- Shelves to be white. Fixed above desk height at 300mm deep.
- Manifestation Half height banding in dichroic film to all suites. Meeting rooms and focus pods to have full manifestation

Ref to Finishes Schedule 45_001

W01	
W02	
W03	
W04	
W05	
W06	
W07	
W08	
W09	
W10	
W11	
W12	
W13	
W14	
W15	
W16	
W17	

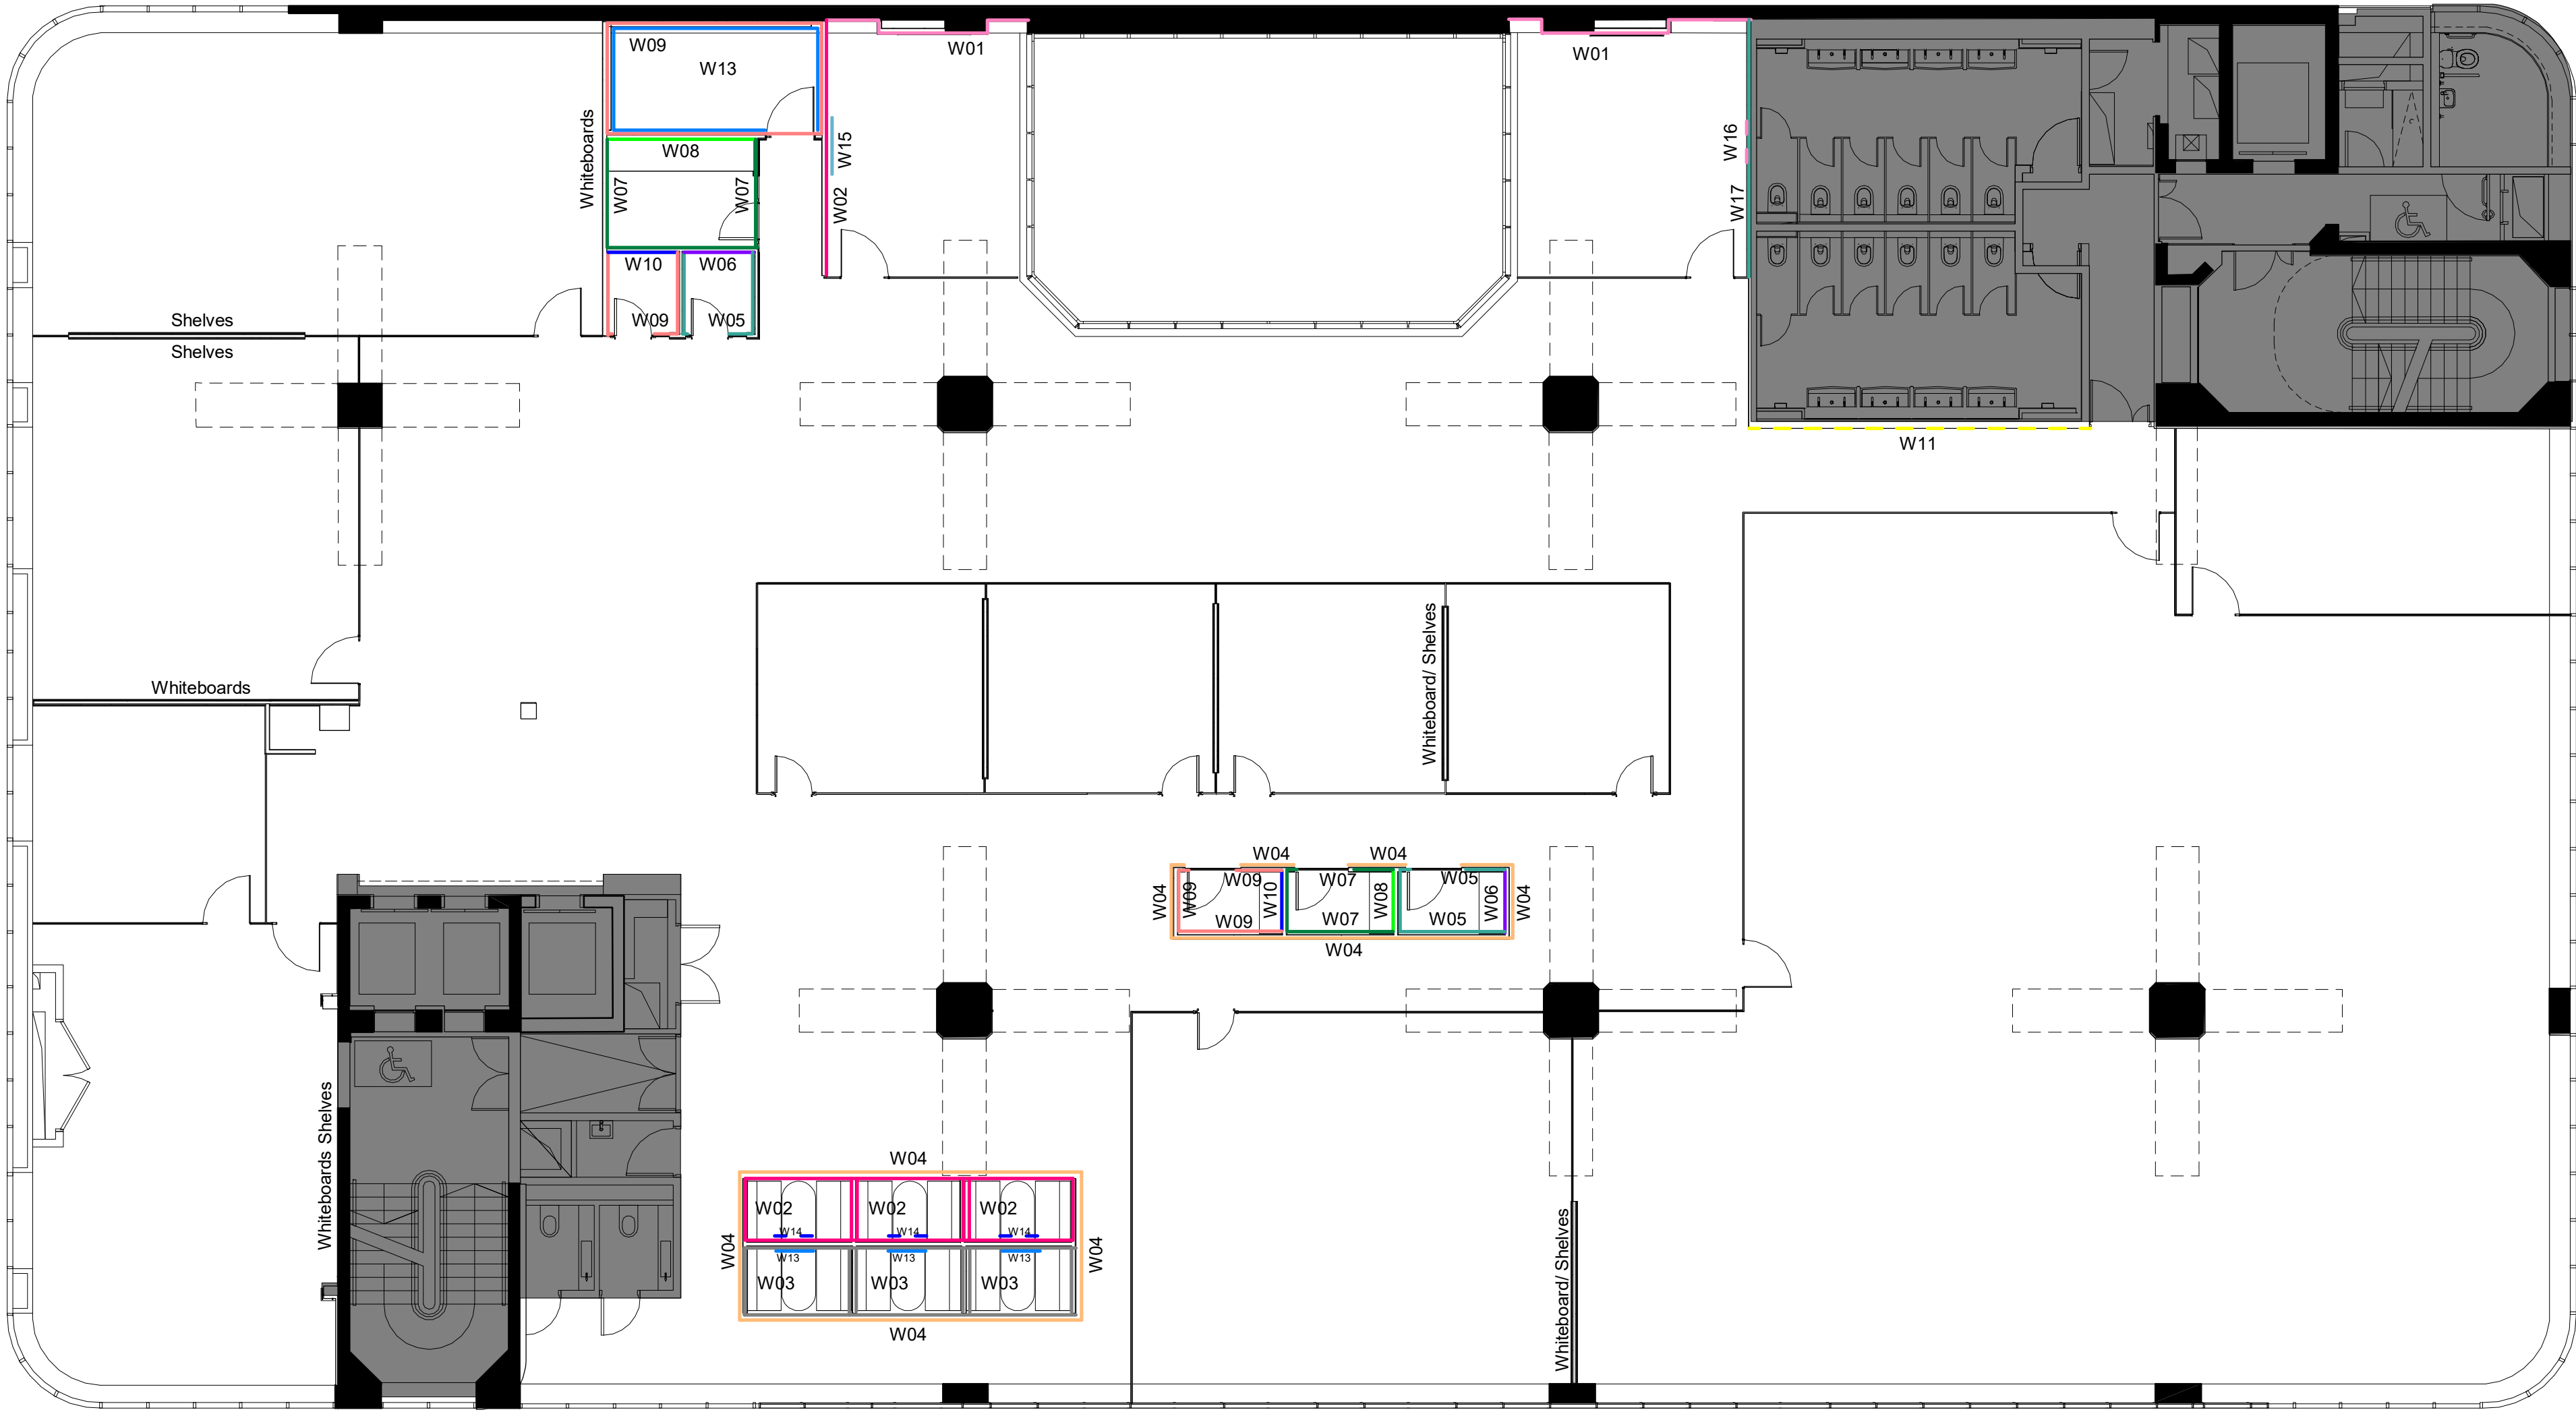

Level 2 Wall Finishes

1 : 100