


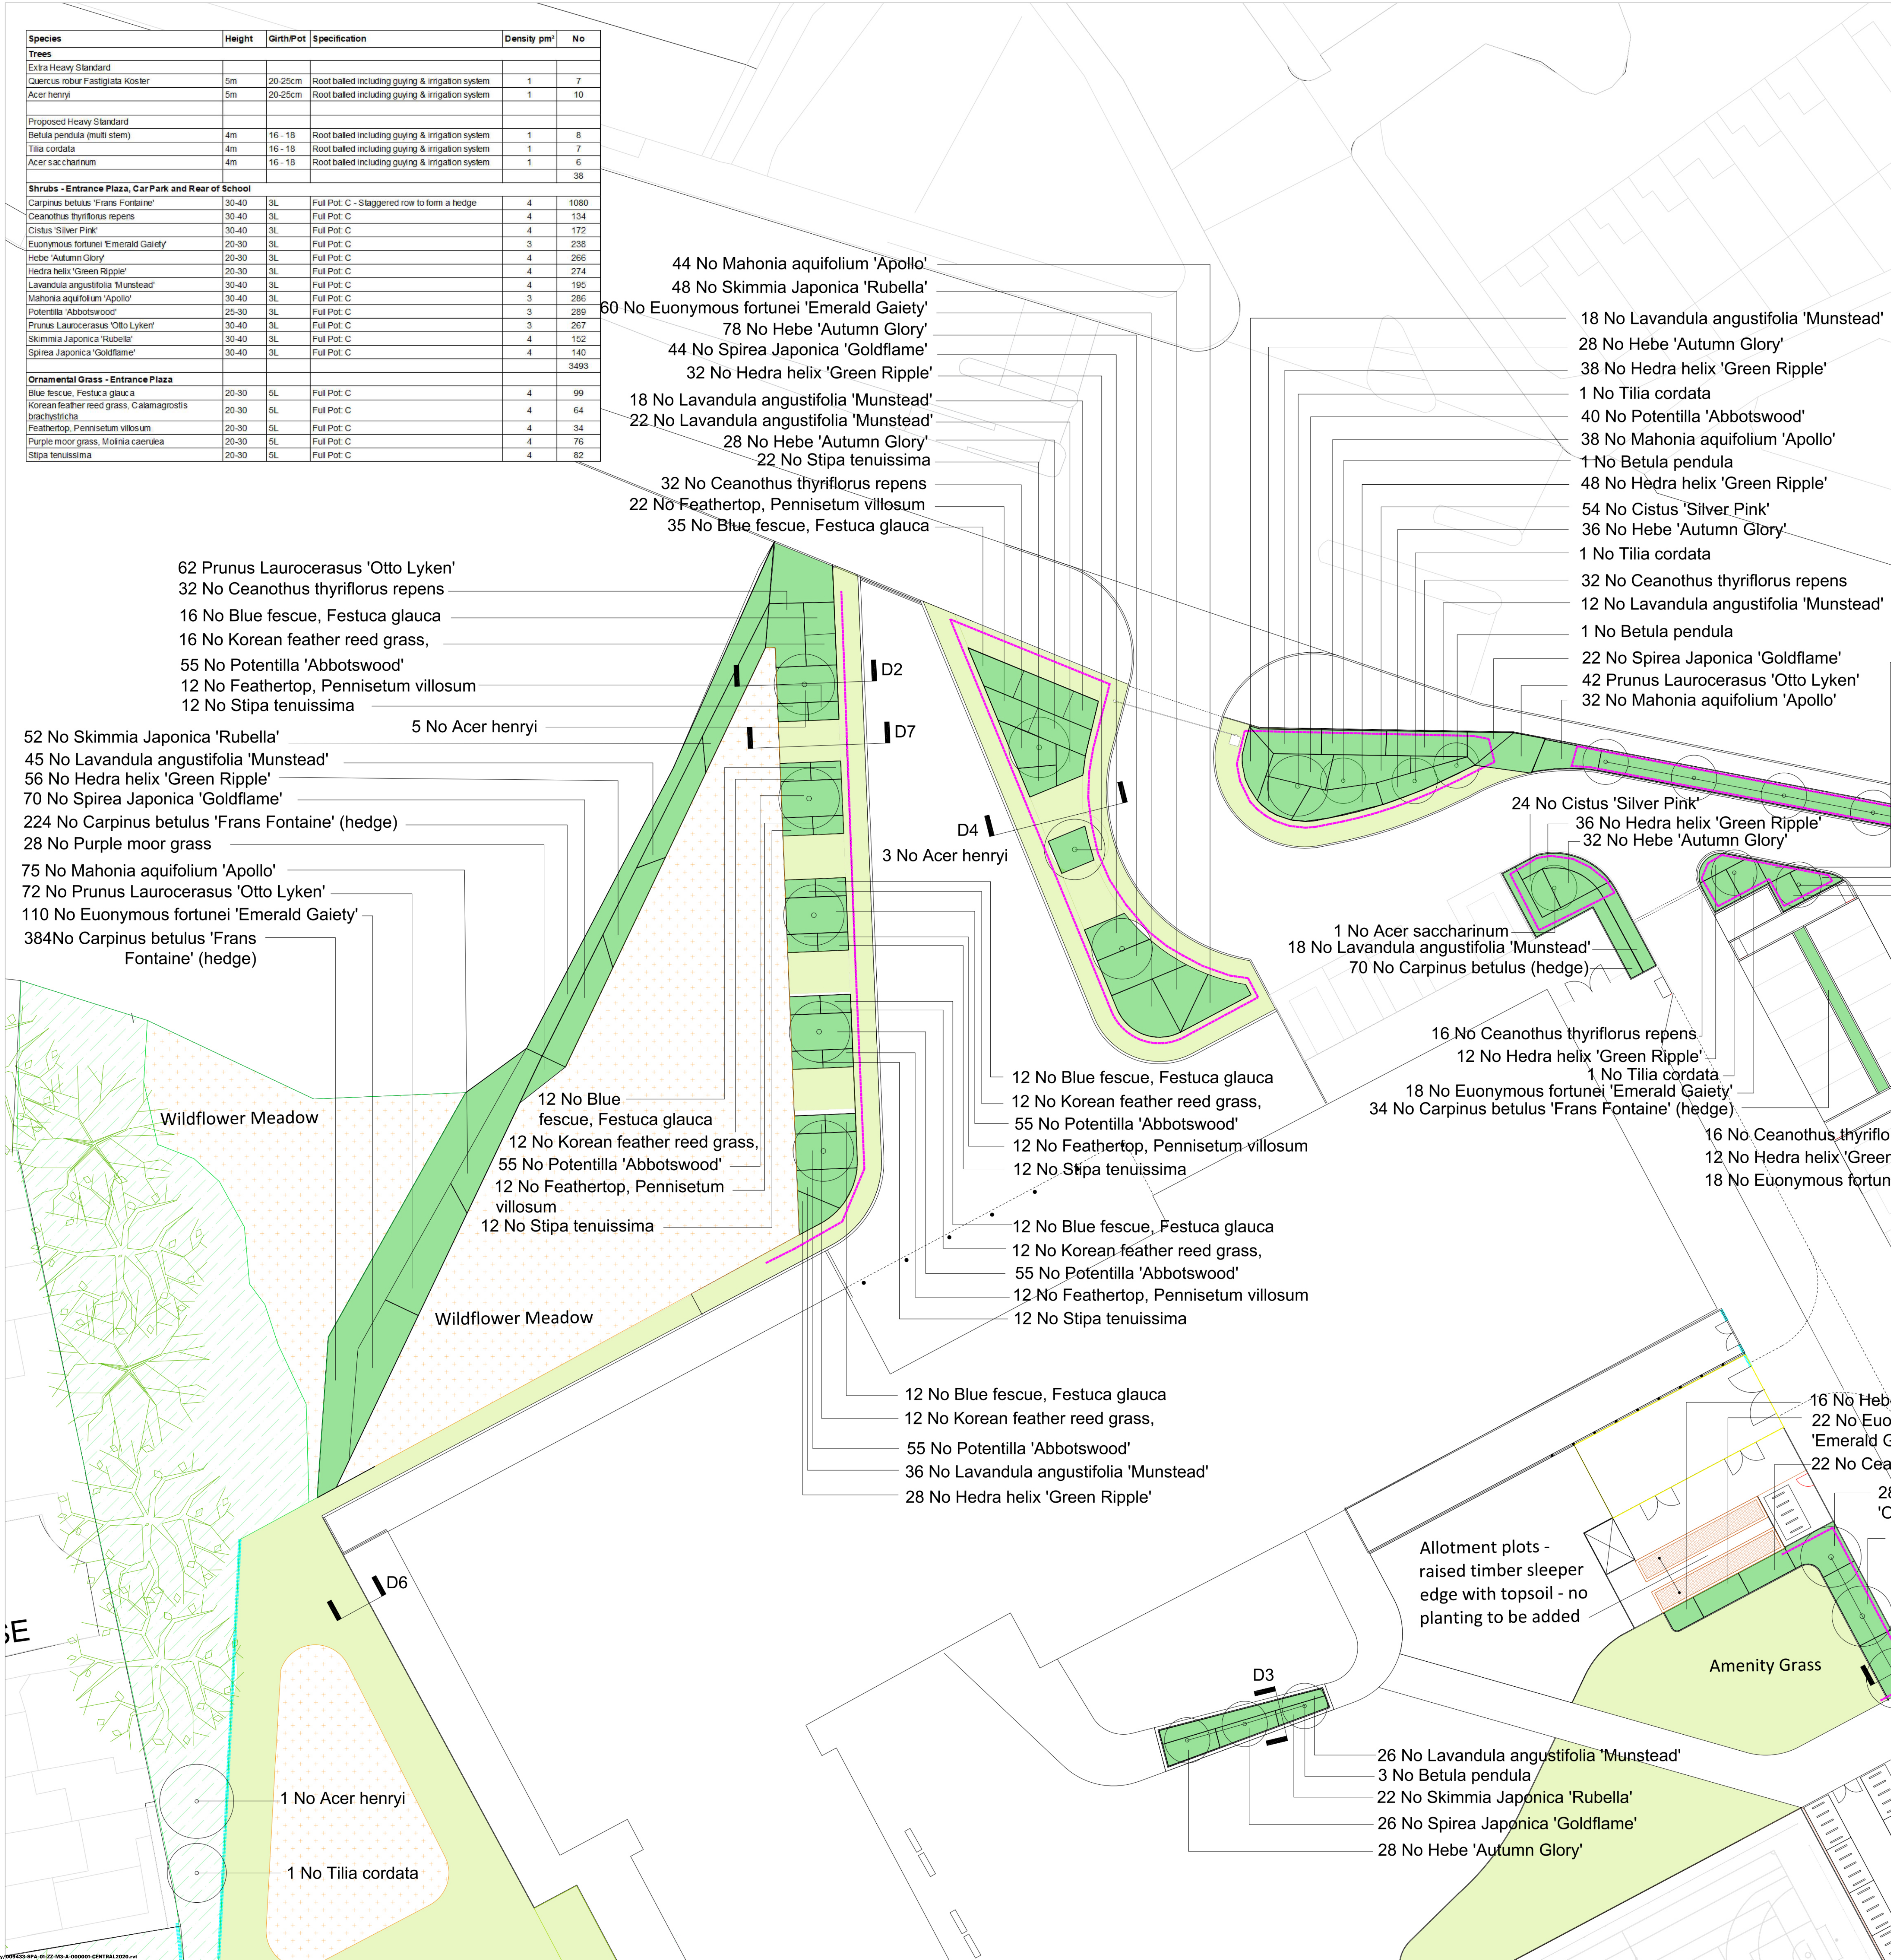

Key

SOFT LANDSCAPING

Existing Trees/Vegetation:

To be retained selective maintenance to be carried out if trees unsafe

Refer to arboricultural report for more information.

Existing Trees to be retained

Refer to arboricultural report for more information

Proposed Trees:

Extra Heavy Standard feature trees to plaza

Heavy standard trees to be planted in car park and rear of school

Shrubs:

Proposed shrub planting

Grass:

Amenity grass areas within the site boundary.

Playing fields to Sport England Specification.

Wildflower Meadow planting

Root Barrier

Location as indicated on plan

SPACE

Sir Robert  
McALPINE

Spaceworks, Benton Park Road, Newcastle upon Tyne,  
NE7 7LS  
T: +44 (0)1844 800 6660  
www.spaceworkslltd.co.uk

MANCHESTER  
CITY COUNCIL

|                                                           |                                         |                     |                        |                             |
|-----------------------------------------------------------|-----------------------------------------|---------------------|------------------------|-----------------------------|
| Project<br><b>Belle Vue Co-op Academy, Manchester</b>     |                                         |                     |                        |                             |
| Drawing Title<br><b>Soft Landscaping - Entrance Plaza</b> |                                         |                     |                        |                             |
| Project No.<br><b>009433</b>                              | Drawing No.<br><b>01-XX-DR-L-910030</b> | Status<br><b>S4</b> | Revision<br><b>P02</b> | Scale at A1<br><b>1:200</b> |
| File Reference:<br><b>009433-SPA-01-XX-DR-L-910030</b>    |                                         |                     |                        |                             |