

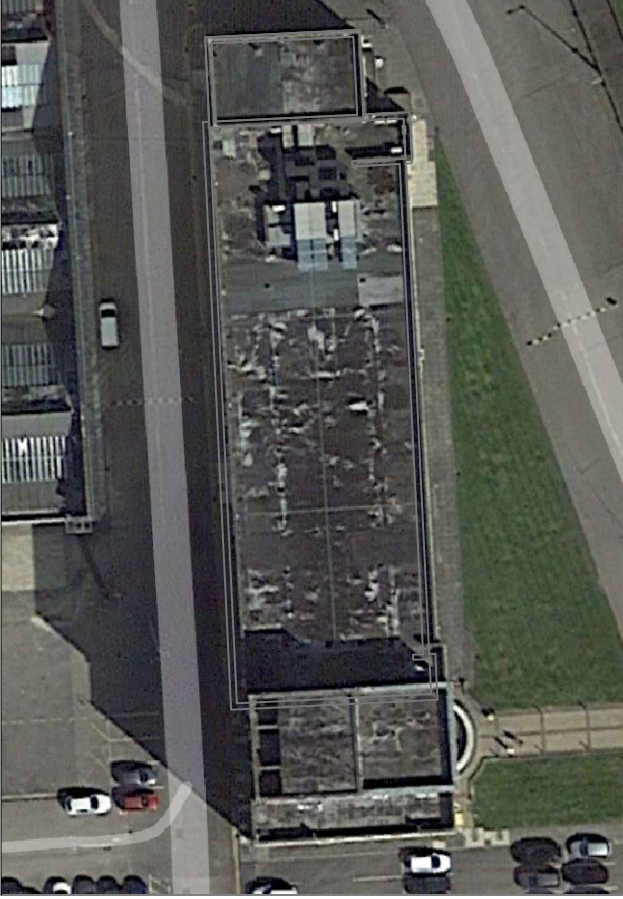
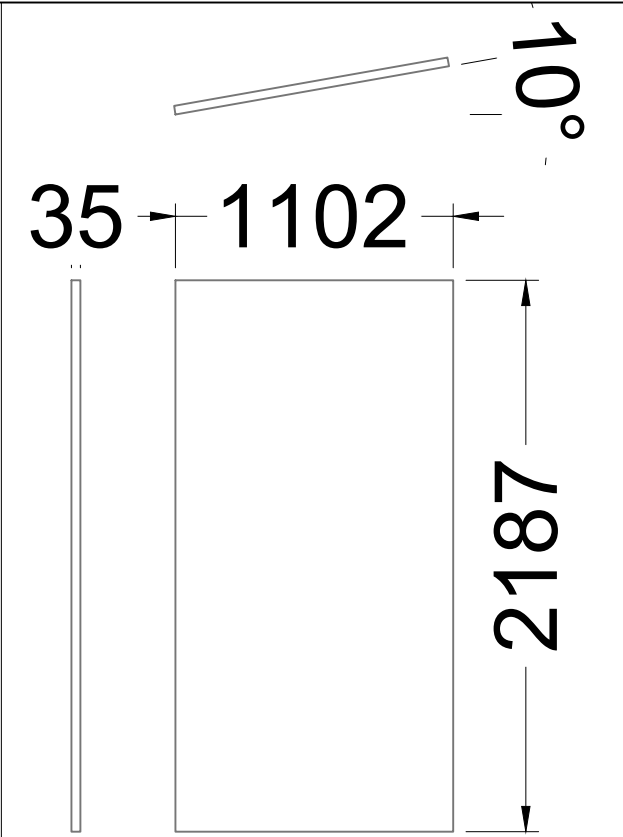


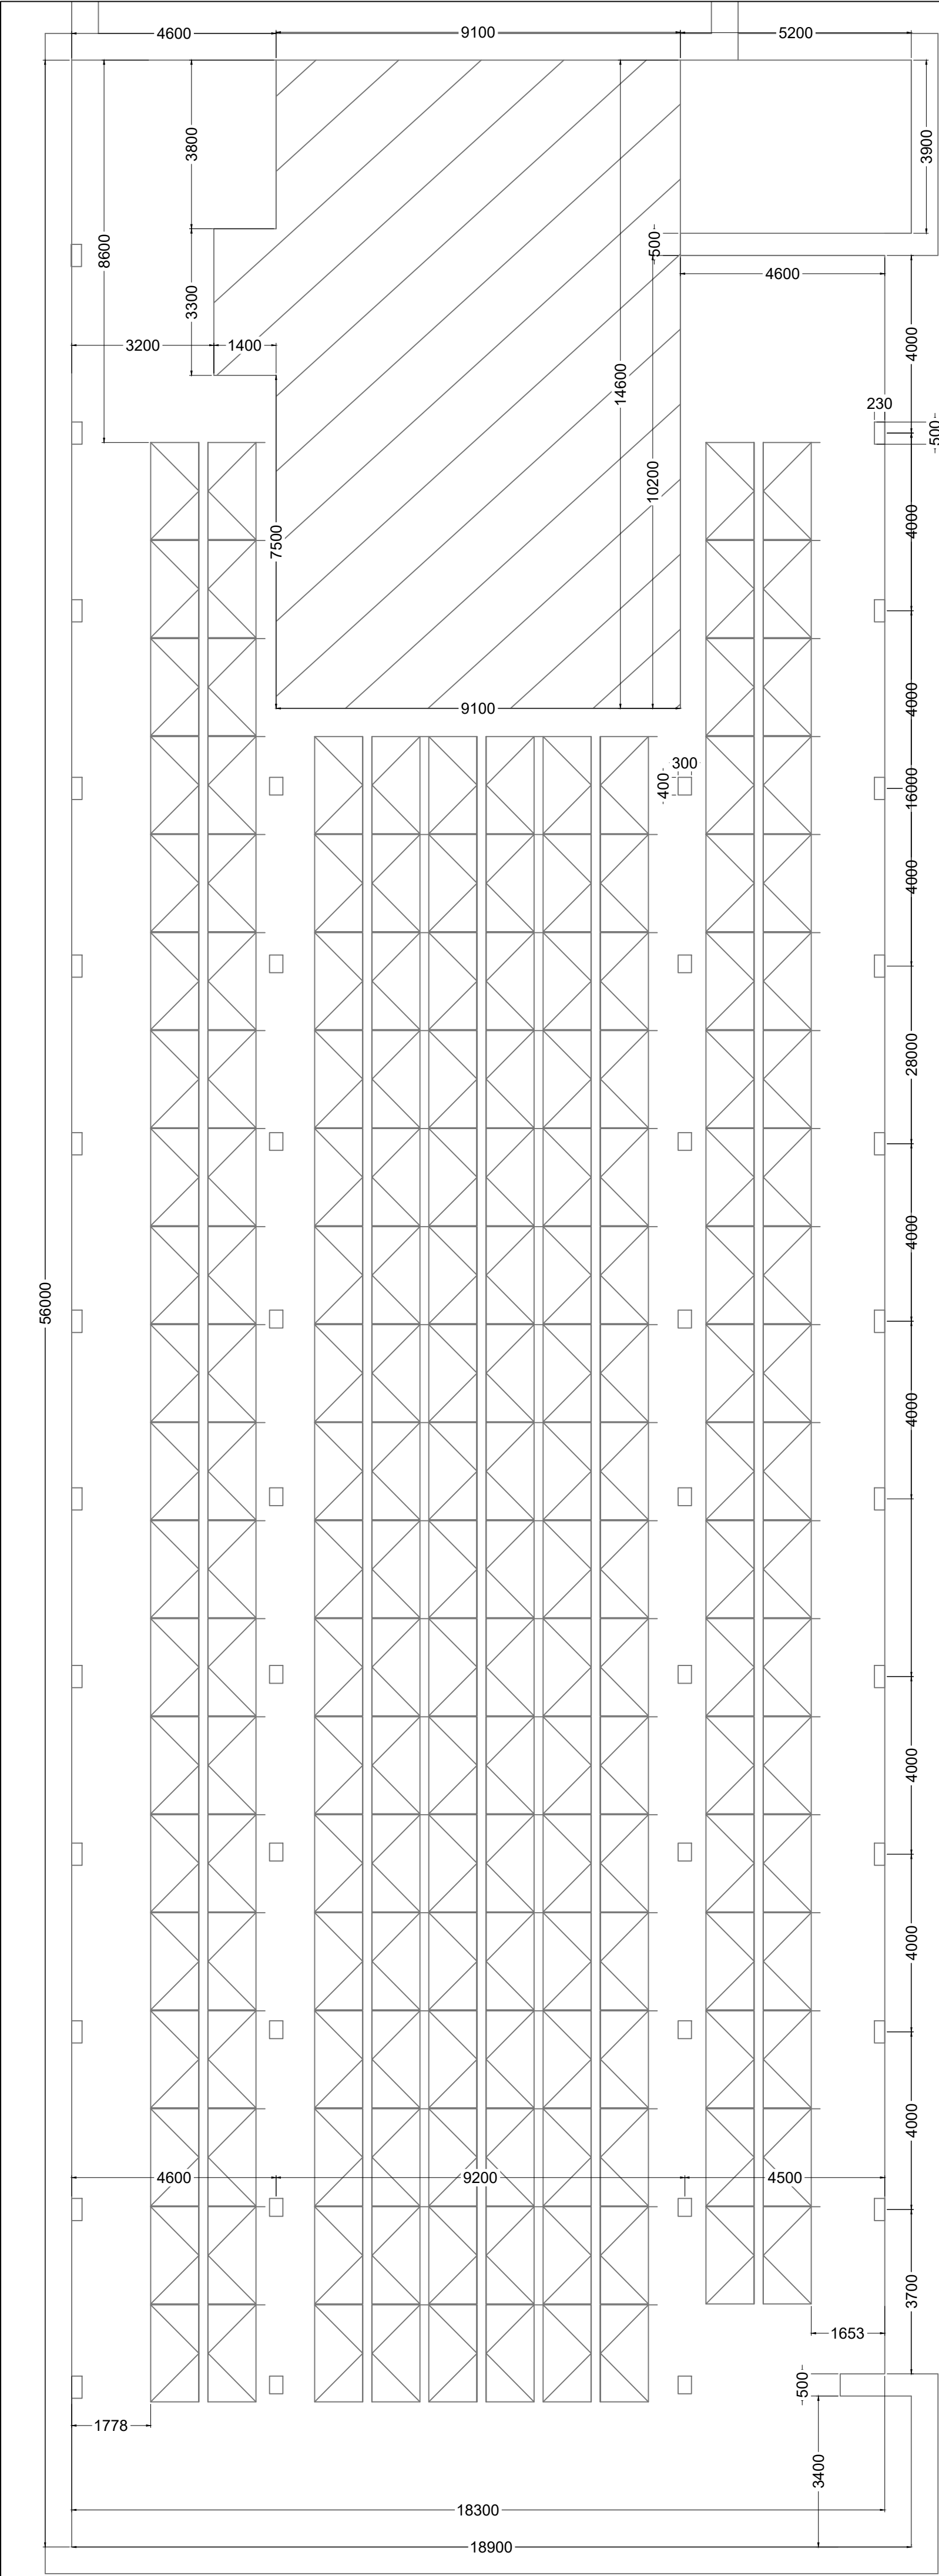

53.396634732551824, -2.2939561668374737

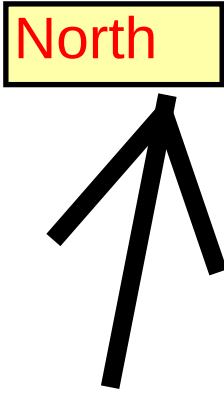

| Rev: | Date:    | Change: | Dwn: | Rev: | 00 |
|------|----------|---------|------|------|----|
| 01   | XX/XX/XX | XXXXX   | XX   |      |    |
| 02   | XX/XX/XX | XXXXX   | XX   |      |    |
| 03   | XX/XX/XX | XXXXX   | XX   |      |    |
| 04   | XX/XX/XX | XXXXX   | XX   |      |    |
| 05   | XX/XX/XX | XXXXX   | XX   |      |    |
| 06   | XX/XX/XX | XXXXX   | XX   |      |    |
| 07   | XX/XX/XX | XXXXX   | XX   |      |    |

Do not scale from this drawing. All dimensions are indicative only and are in millimeters unless otherwise stated. Do not use any dimensions without checking on site.  
The drawing is copyright of Phoenix Renewables Ltd T/A Egg and these drawings must not be used or replicated whole or in part without Egg's written consent.  
© Copyright 2022 Phoenix Renewables Ltd

|                                       |  |          |  |
|---------------------------------------|--|----------|--|
| Project Name:                         |  | Date:    |  |
| ELITE GROUP HOLDING - SOUTHMOOR HOUSE |  | 23/06/22 |  |

Project Address:

SOUTHMOOR INDUSTRIAL ESTATE,  
WYTHENSHAW, MANCHESTER,  
LANCASHIRE, M23 9XD

|           |             |        |            |
|-----------|-------------|--------|------------|
| Drawn By: | Checked By: | Scale: | Page Size: |
| CO        | RM          | 1:100  | A2         |

Project Details:

|               |      |
|---------------|------|
| Drawing ref:  | Rev: |
| 3163-001-GL01 | 00   |