


NOTES
Copyright: All rights reserved.
This drawing must not be reproduced without permission.
This drawing must not be scaled. Dimensions are in
metres unless specified.

KEY:
Phase 3 Site Boundary

- Tarmac and sub base to S.E. specification and specification section Q20.
- Block Paving to specification Q25/115.
- Block Paving to specification Q25/120.
- Paving Flags (typically to stair goings) to specification Q25/315.
- Turf to specification section Q30.
- Tactile Paving to specification Q25/320.

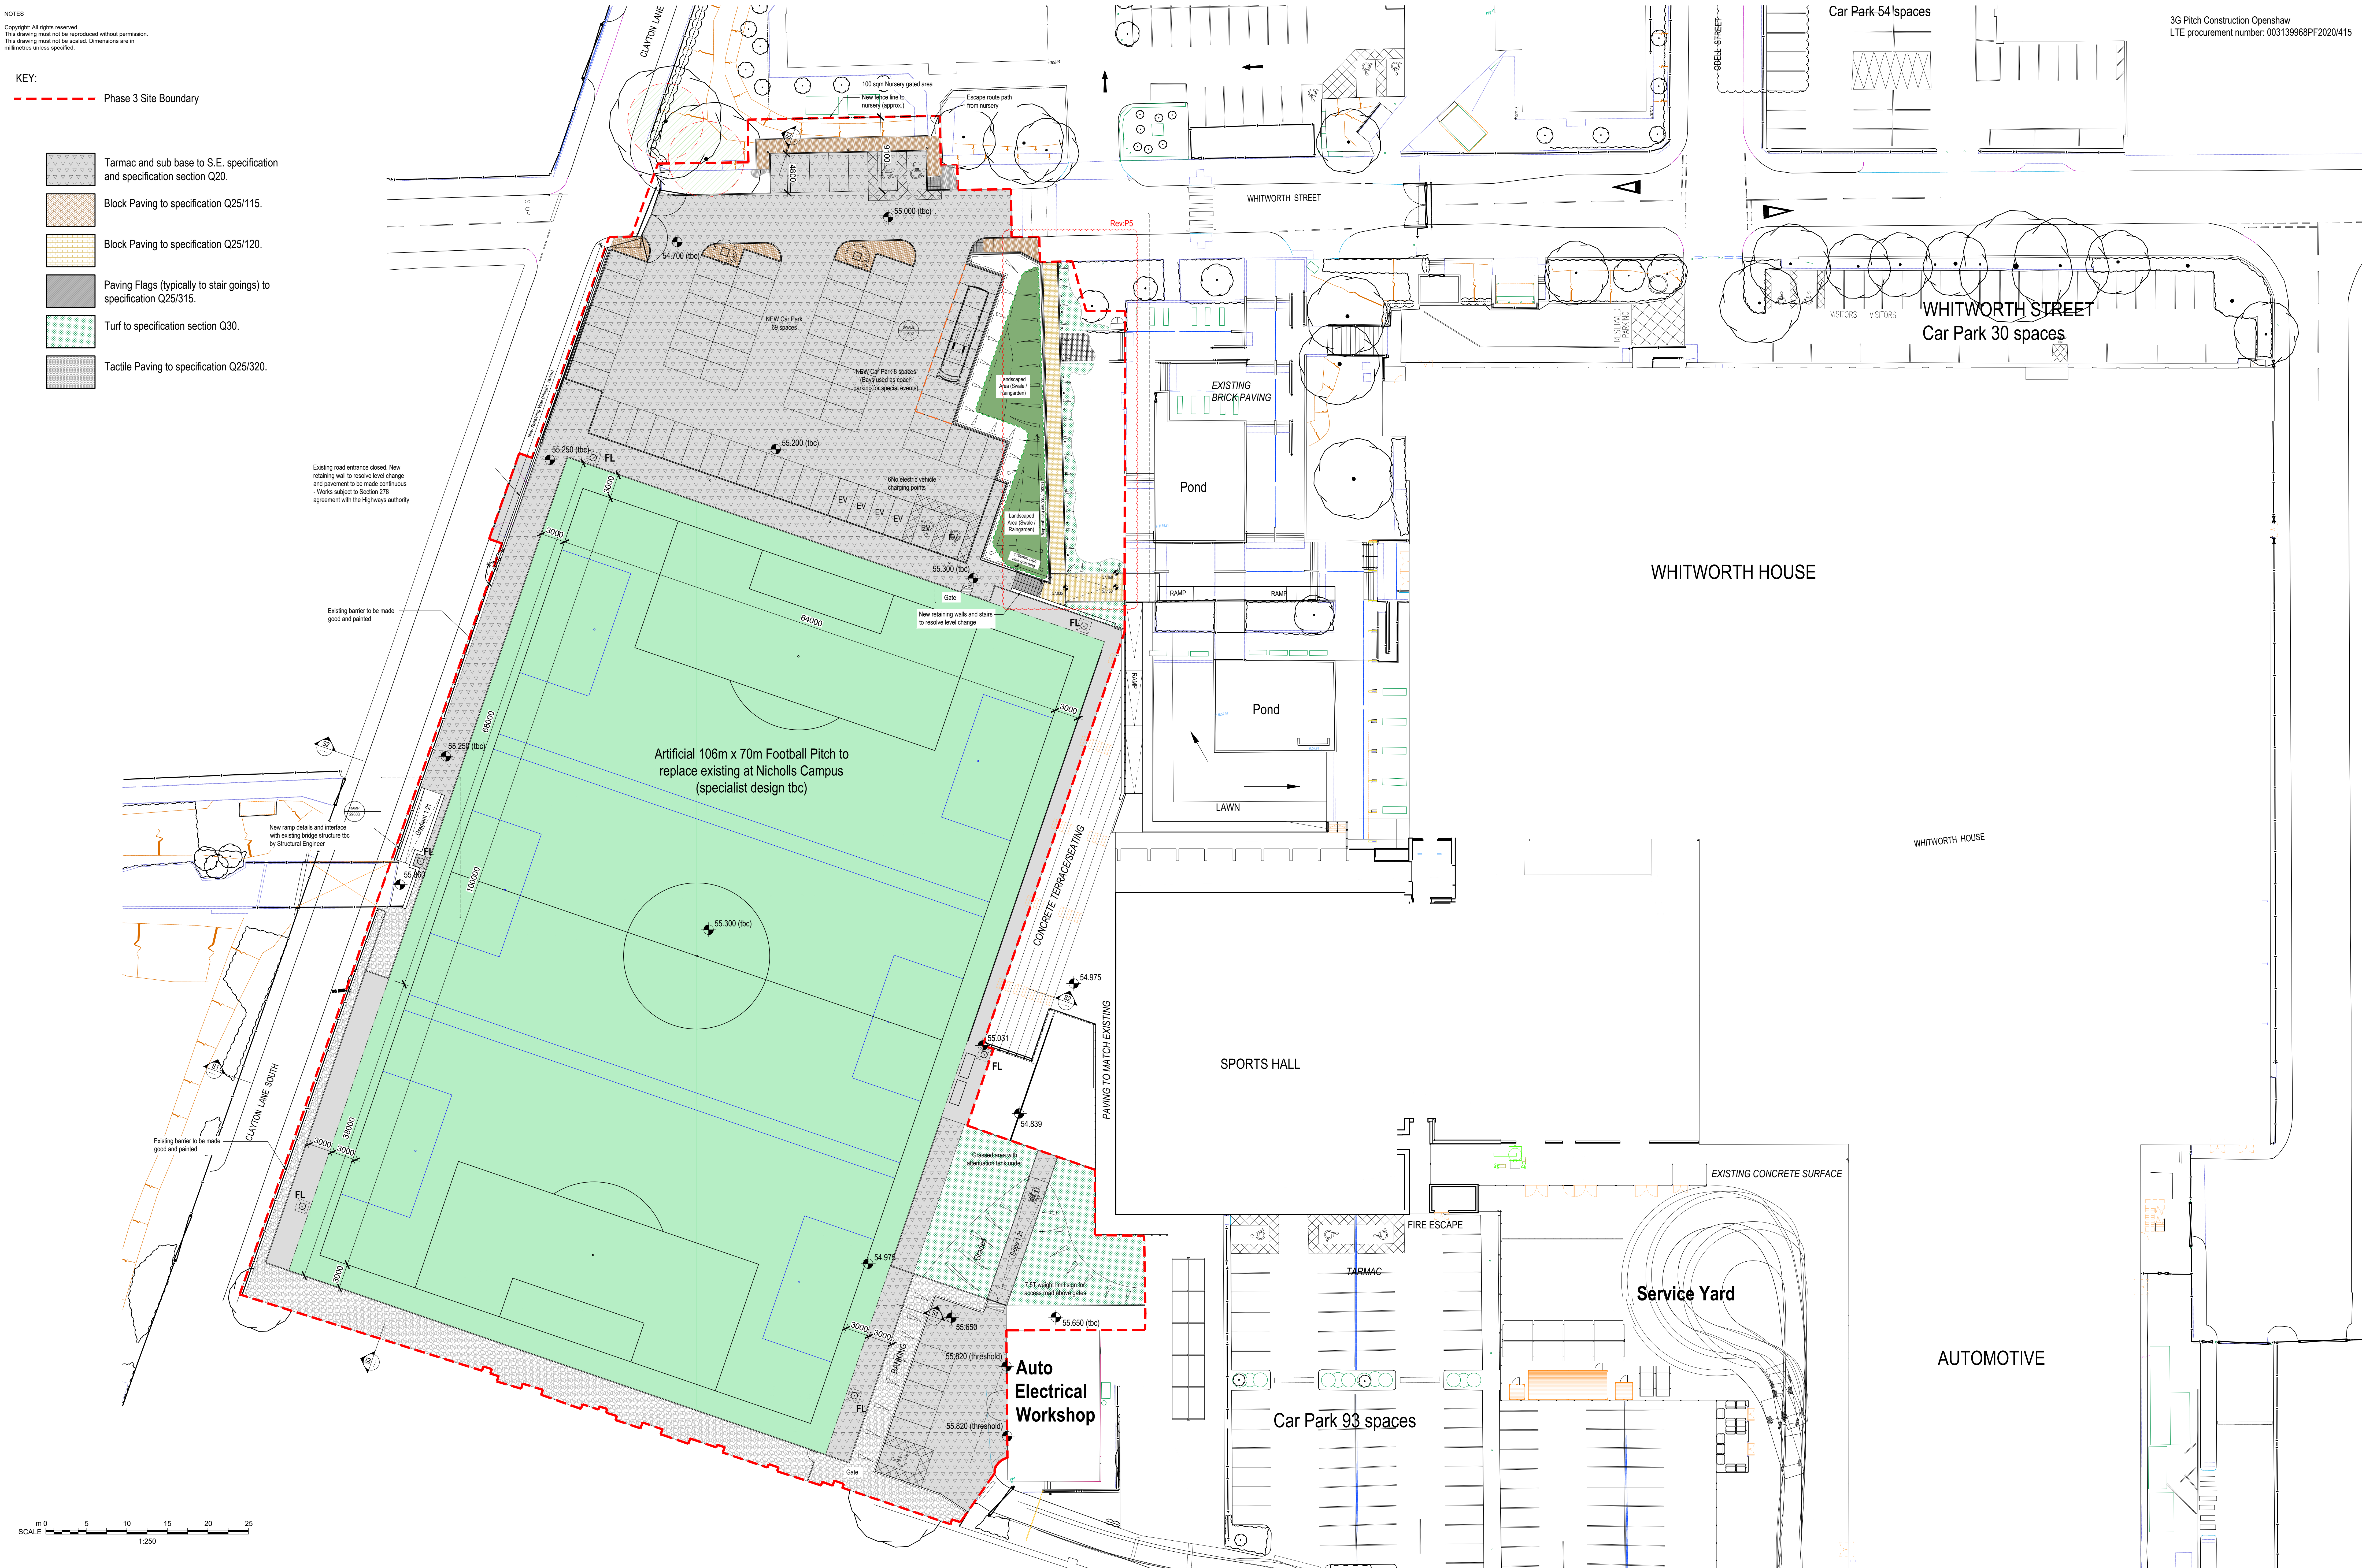

3G Pitch Construction Openshaw
LTE procurement number: 003139968PF2020/415

REV	DATE	REVISION NOTE	BY	CHECK
1	24.10.2022	Issue 1 - 1st issue	NZ	
