


REFER TO M90183_L201

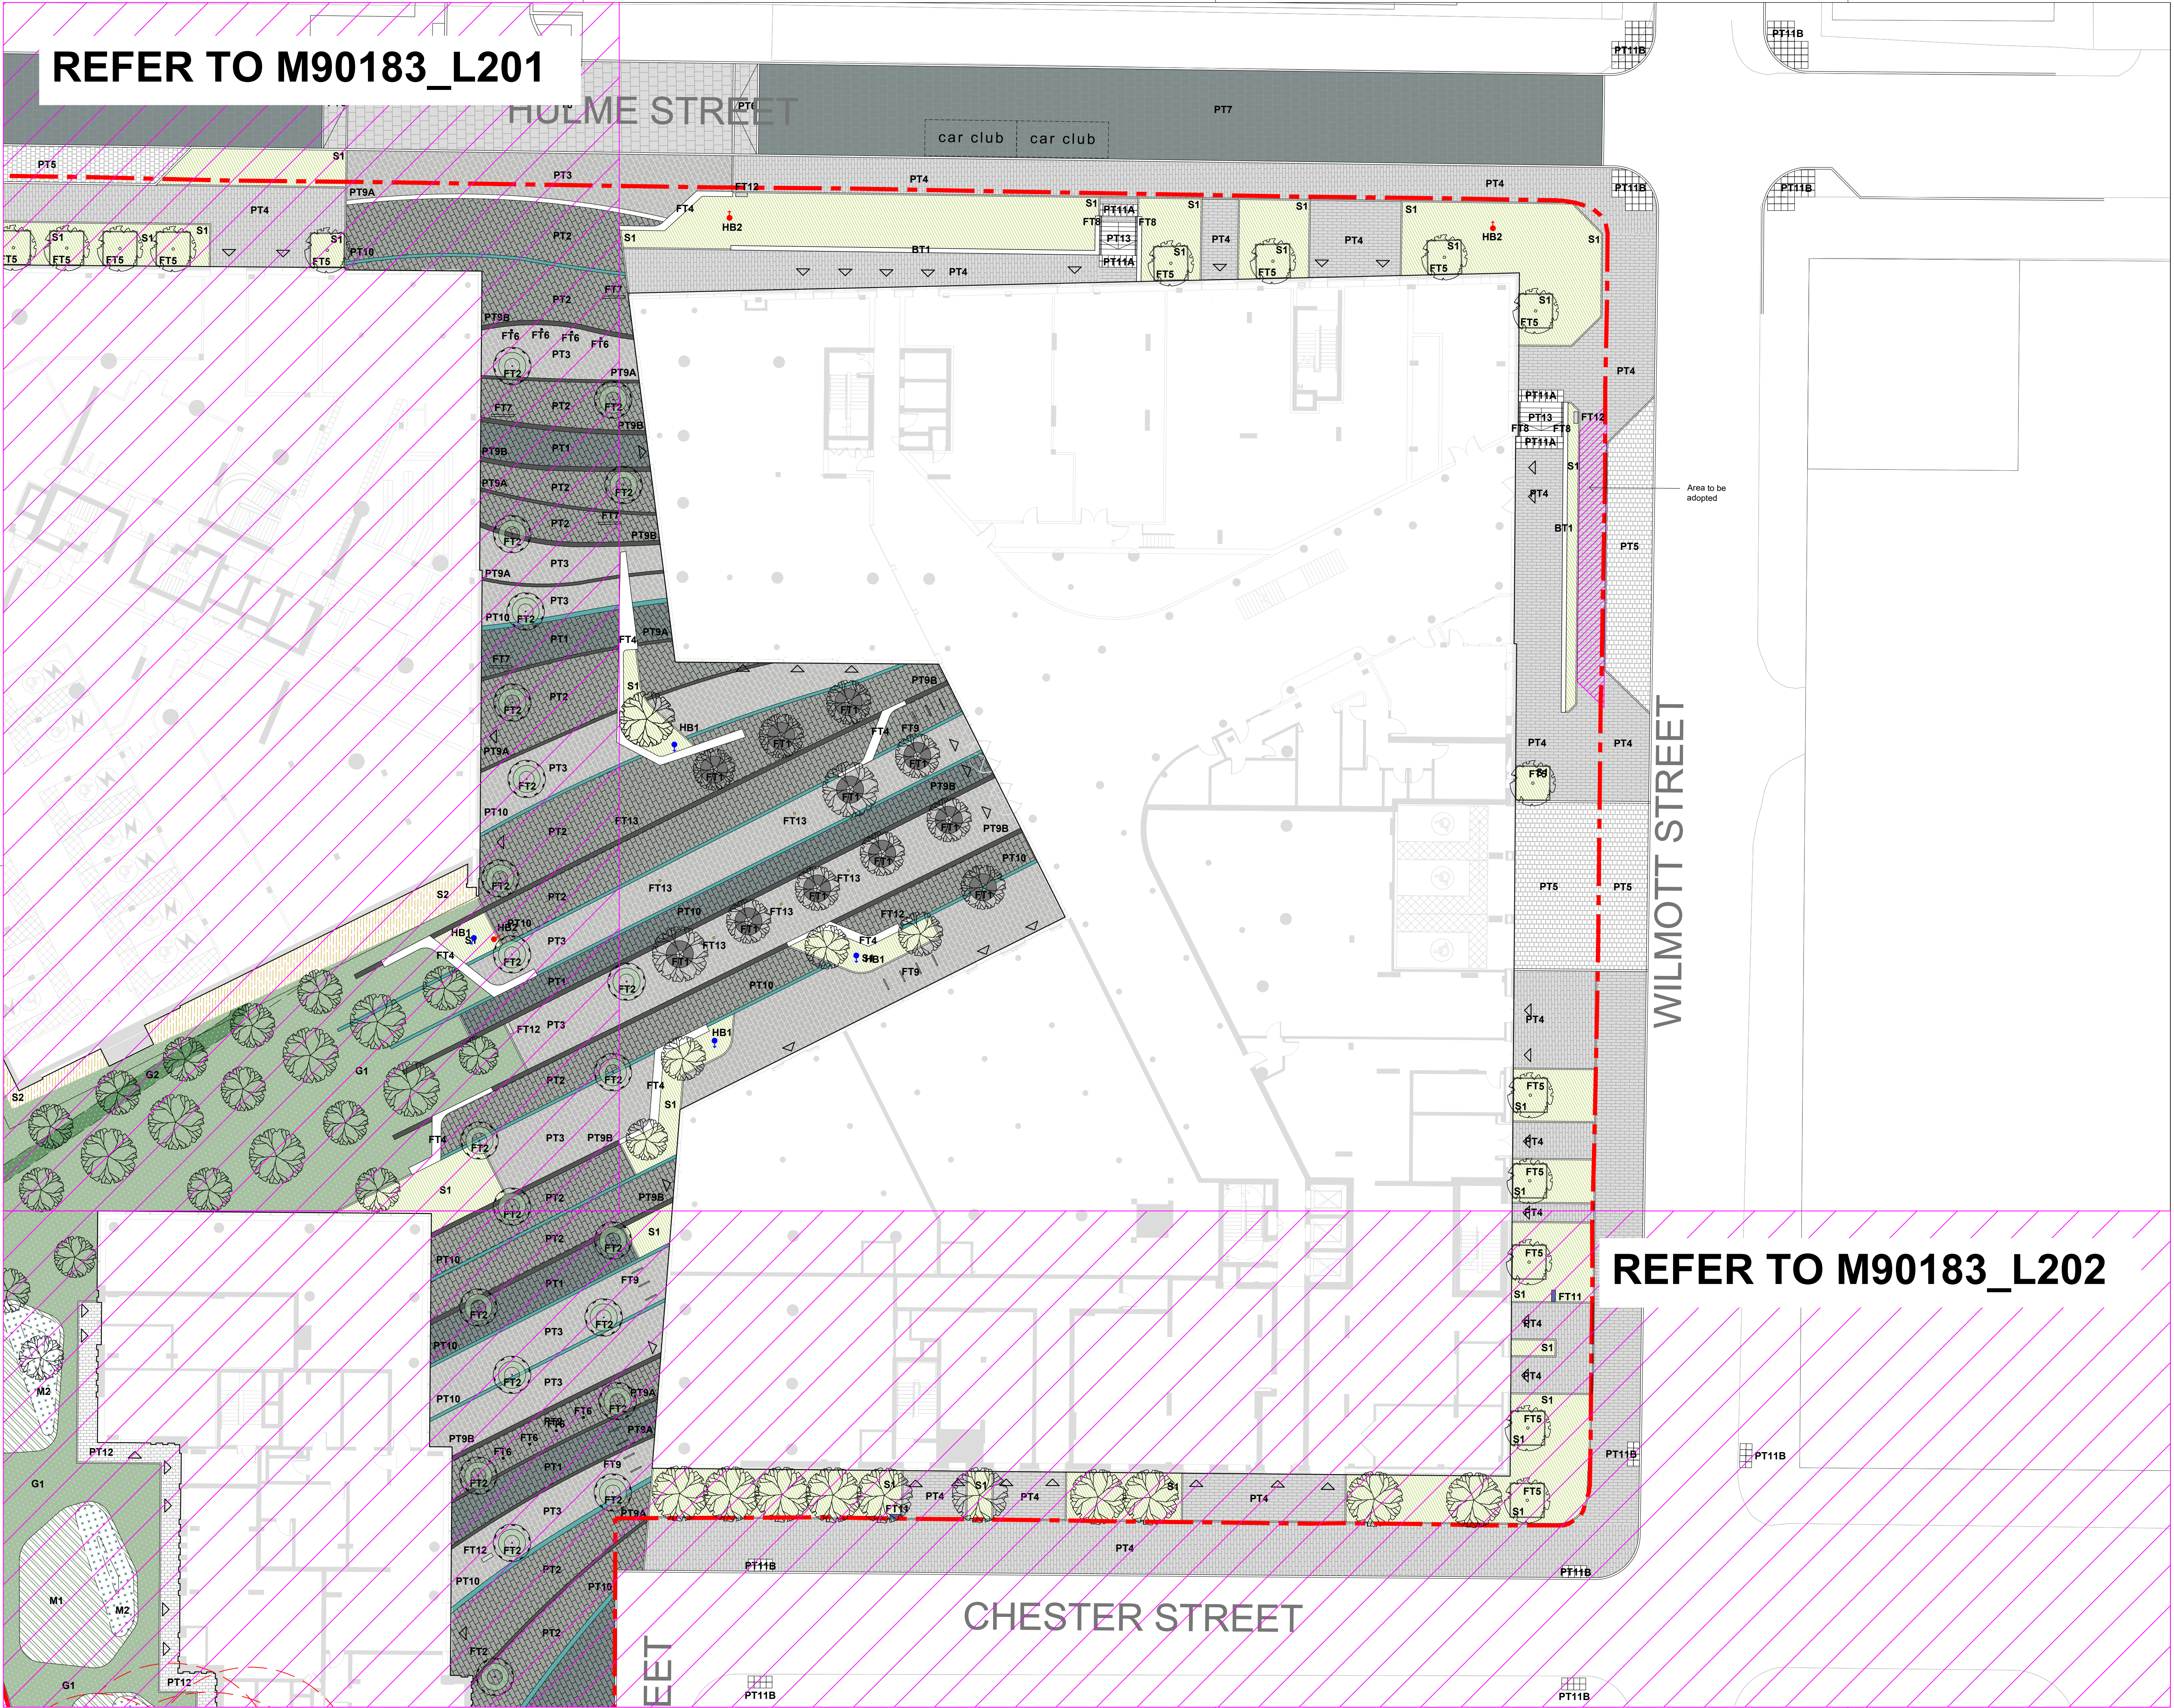


REFER TO M90183_L202

- NOTES
1. This drawing is to be read in conjunction with all other drawings and specifications.
 2. Do not scale off this drawing. Written dimensions to be taken only.
 3. Any discrepancies found between this drawing and other drawings and specifications in the construction documents must be referred to the Landscape Architect prior to work commencing.
 4. This drawing must not be copied in whole or in part without prior written consent of Optimised Environments Ltd.
 5. Survey information is based upon aspect surveyors Topographical as Survey.

CDM INFORMATION

KEY PLAN

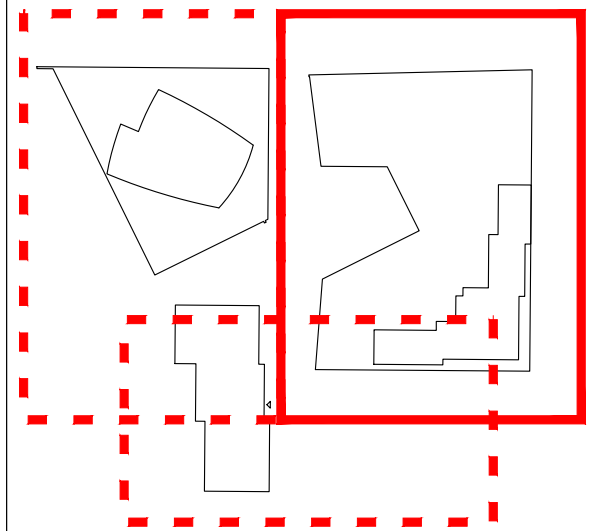

K	Relocated Tree due to louvers	CO	20.07.22
J	RELOCATED LAMP	CO	18.07.22
I	INTERFACE WITH PLOT 9	CO	28.03.22
H	FT13 ANNOTATION UPDATE	CO	28.03.22
G	PLANNING UPDATE	CO	28.03.22
F	PLANTERS UPDATED	AW	23.04.21
E	TREES REALIGNED TO SIT OUTSIDE EASEMENT ZONE	IL	02.12.20
D	FTY OUTLINE ADDED / ST1 LABEL	AW	22.07.20
C	ADDED		
B	LEGEND & PODIUM SEPARATE SHEETS	CM	14.05.20
A	AMENDMENTS TO PODIUM	IL	07.02.20
-	AMENDMENTS TO PODIUM	IL	16.01.20
-	PLANNING ISSUE	CO	22.11.19
Issue	Revision	Initial	Date

open
optimised environments

optimised environments ltd
EDINBURGH 2nd Floor | Quaterline Two | 21 Leith Square | Edinburgh | EH3 9GL
t 0131 221 9820 | e optimisedenvironments.com
LONDON Warford Court | 23 Throgmorton Street | London | EC2N 2AT
t 020 79474562 | e optimisedenvironments.com
MANCHESTER 13 Swan Street | Manchester | M4 5JZ
t 0161 696 7550 | e optimisedenvironments.com

Client
Downing Living (Manchester) Ltd

Project
PLOT 11 FIRST STREET SOUTH
Manchester

Drawing Title
**GENERAL ARRANGEMENT
PUBLIC REALM**
Sheet 1 of 4

Scale Bar
2m 4m 6m 8m 10m
North

Scale: 1:200@A1 Date: 18.11.19
By: CO Status: PLANNING
Checked: AW Approved: AW

Drawing Number
M90183_L200
Rev
K

Computer File: R:\Projects\2019\M90183_Fin\SCAD\AUTOCAD\SHEETS