


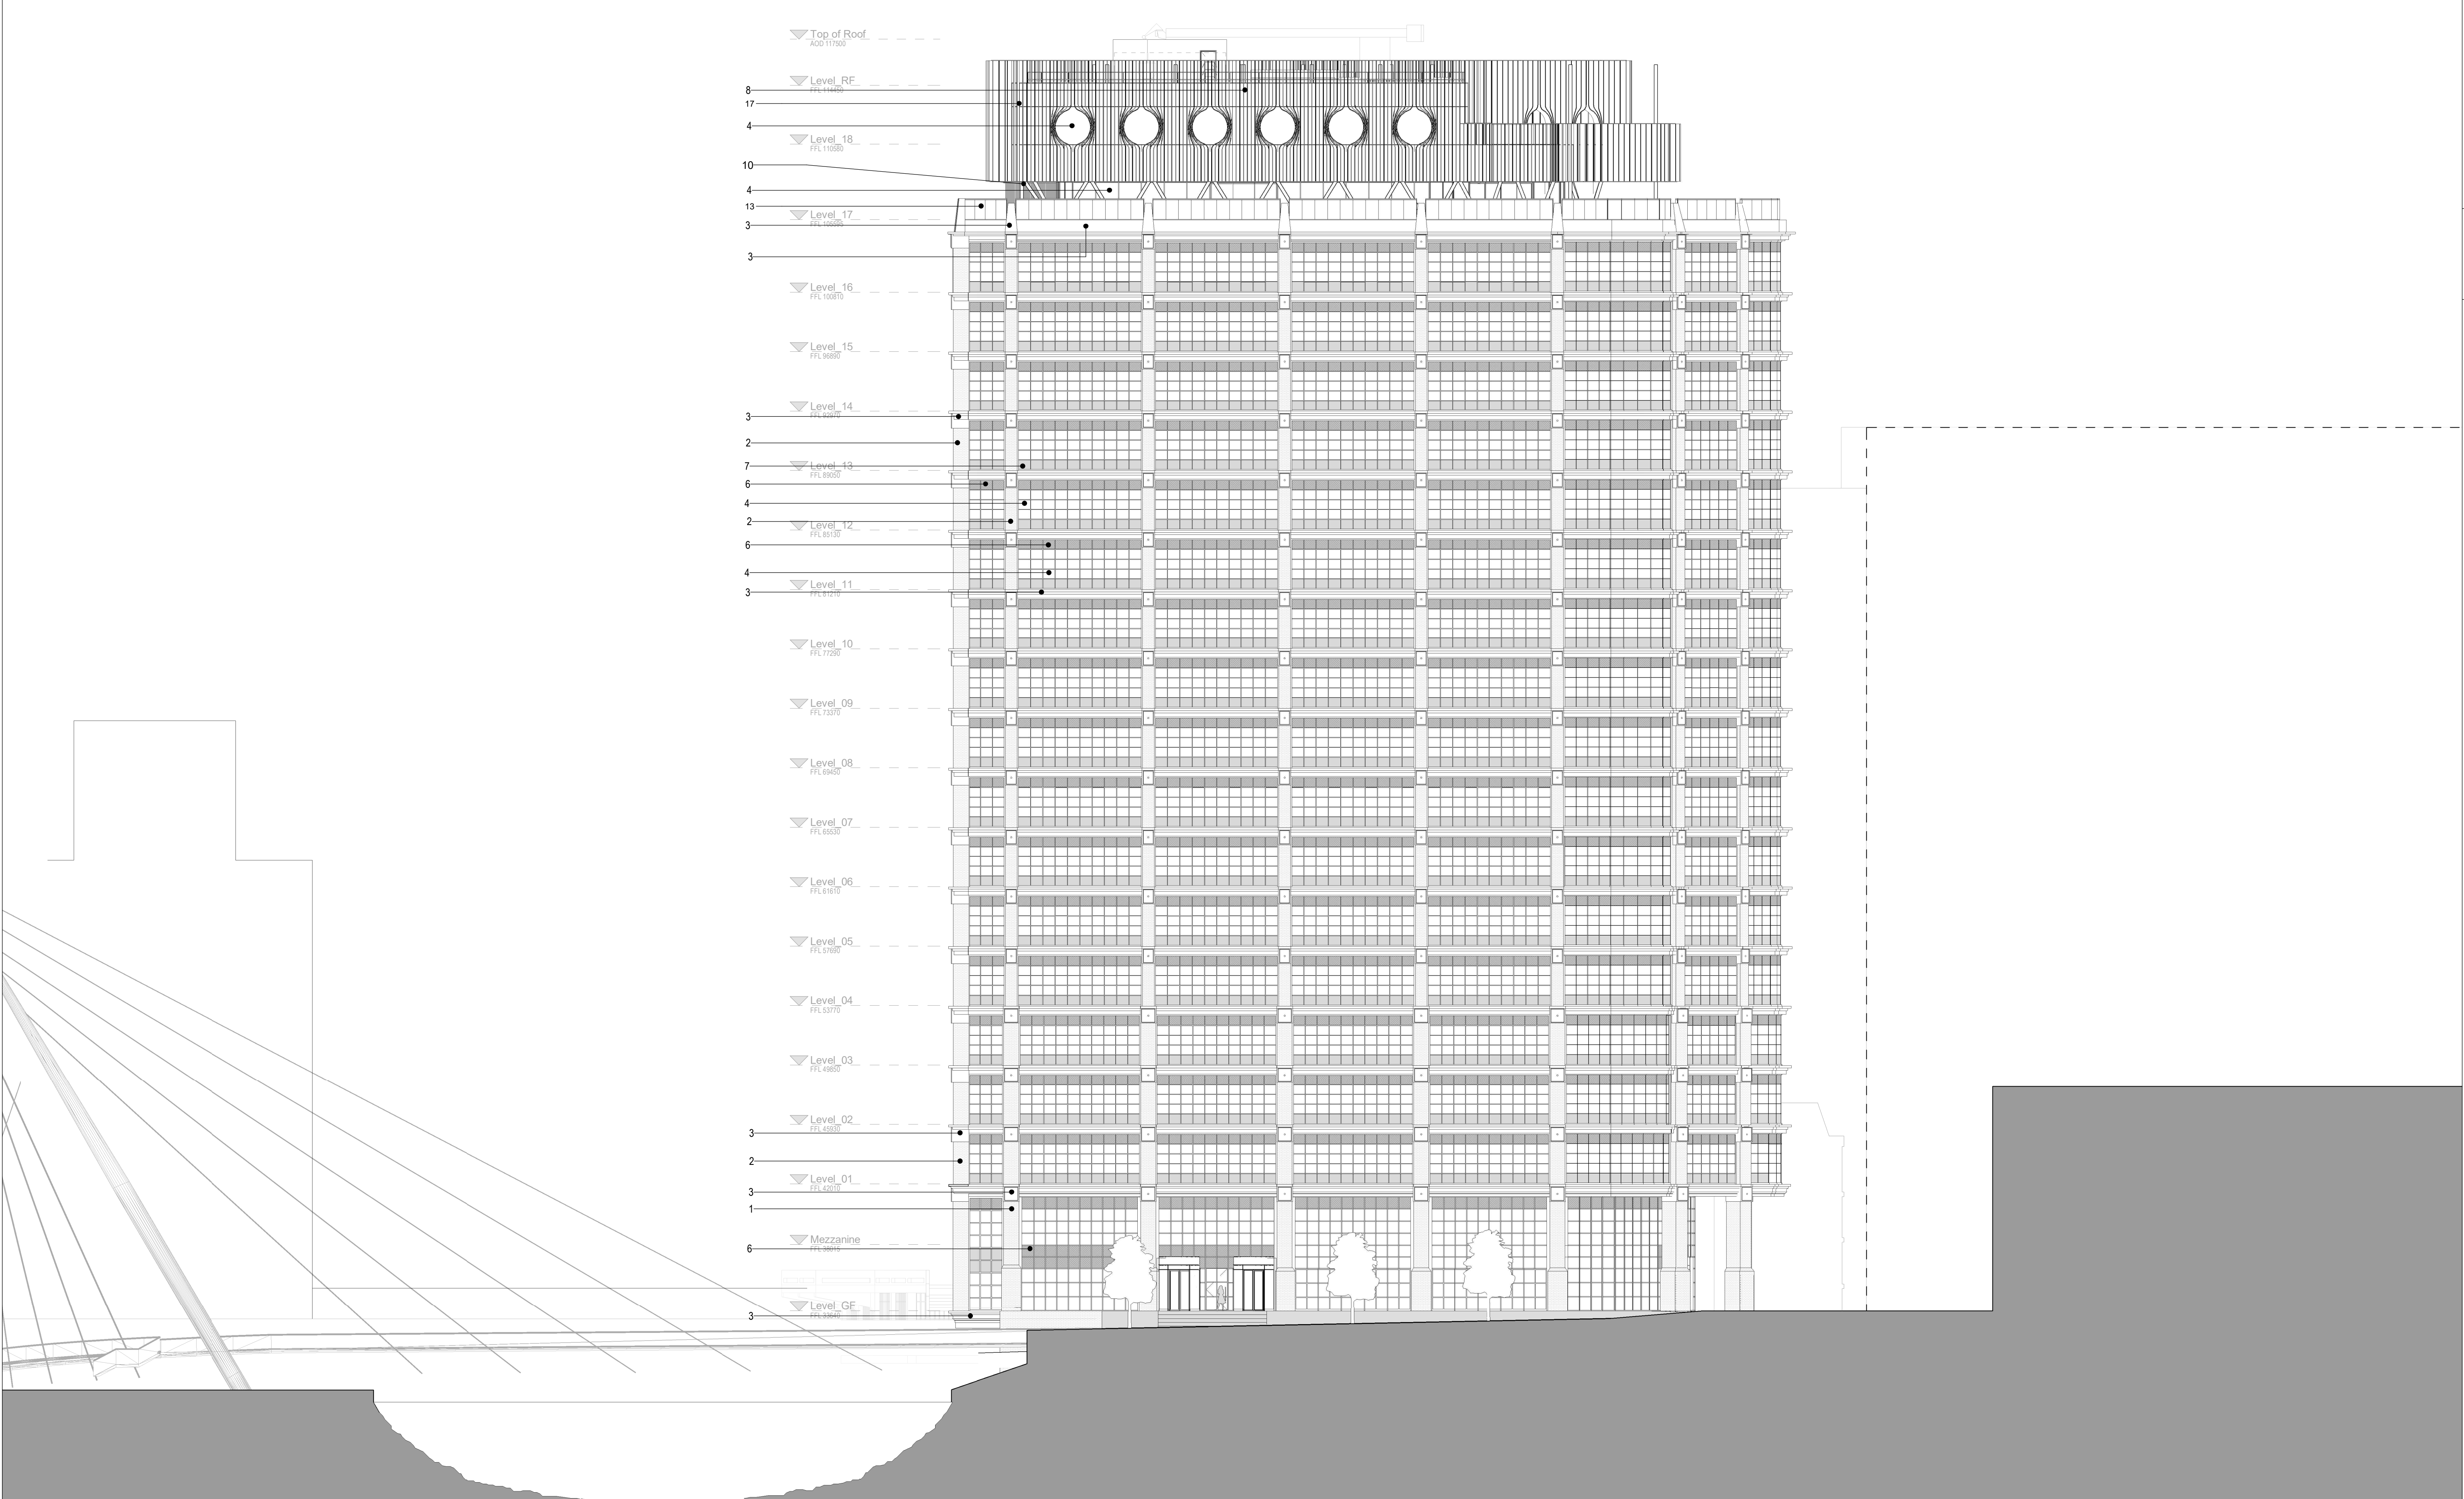

LOWRY PLAZA

Keyplan

West

North

Notes:

Do not scale off this document/drawing/model for any purposes other than those required in connection with the application for planning consent for the project.

This document/drawing/model is prepared for the sole use of EPR Architects' employer and the benefit of the employer's permitted licensees. No liability to any other persons is accepted by EPR Architects.

EPR Architects accepts no liability for any use of this document/drawing/model by parties other than the party for whom it was prepared or for purposes other than those for which it was prepared.

Copyright in the design contained in this document/drawing/model remains vested in EPR Architects.

MATERIAL LEGEND

1

Green Glazed Brick Slip

2

Red Brick Slip

3

Green Glazed Terracotta Tile

4

Clear Glazing

5

Dark Grey Metallic Powder Coated Curtain Wall Framing

6

Dark Grey Metallic Powder Coated Woven Mesh Louvre Panel

7

Dark Grey Back Painted Glass Panel

8

Green Back Painted Glass Panel

9

Light Grey Back Painted Glass

10

Dark Grey Feature Structural Column

12

Red Brick Slip Solidator Course Feature

13

Clear Glazing Balustrade

15

Omitted Reference

16

Dark Grey Metallic Powder Coated Louvre

17

Metallic Green Powder Coated Metal Fin

18

Omitted Reference

19

Dark Grey Anthracite Metallic Powder Coated Metal Panel

Alberton House

St Mary's Parsonage, Manchester

Proposed Elevation

West Elevation

Scale @A1

Status

Suitability

Revision

1:200

Planning

S2 - P04

Project Code

Originator

Zone

Level

Type

Rate

Class

Number

ALBH - EPR - ZZ-WE - TP - A - 04-0443

No.

Revision

Date

Initial

Chk'd

05.10.22

20.09.22

24.08.22

17.06.22

WW

WW

DH

WW

DNB

DNB

DNB

DNB