





Note:
Do Not Scale from this drawing.
Dimensions are to be checked on site.
If in doubt please ask.

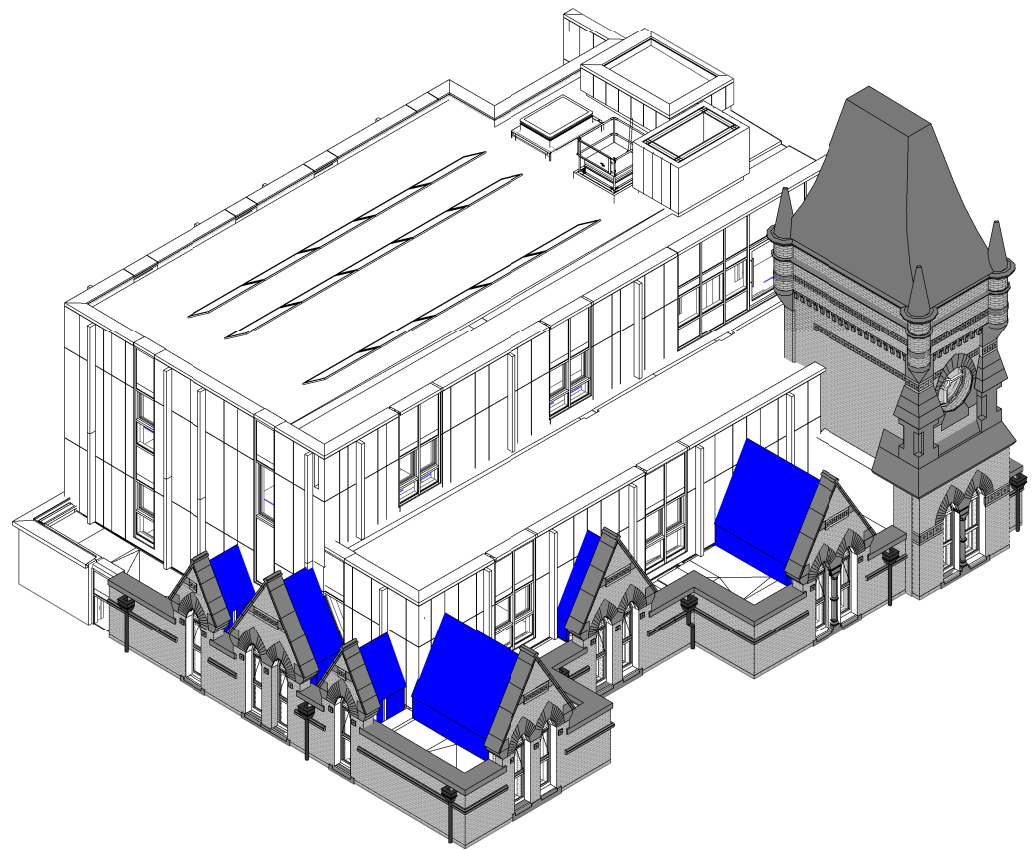

Typical Dormer Arrangements

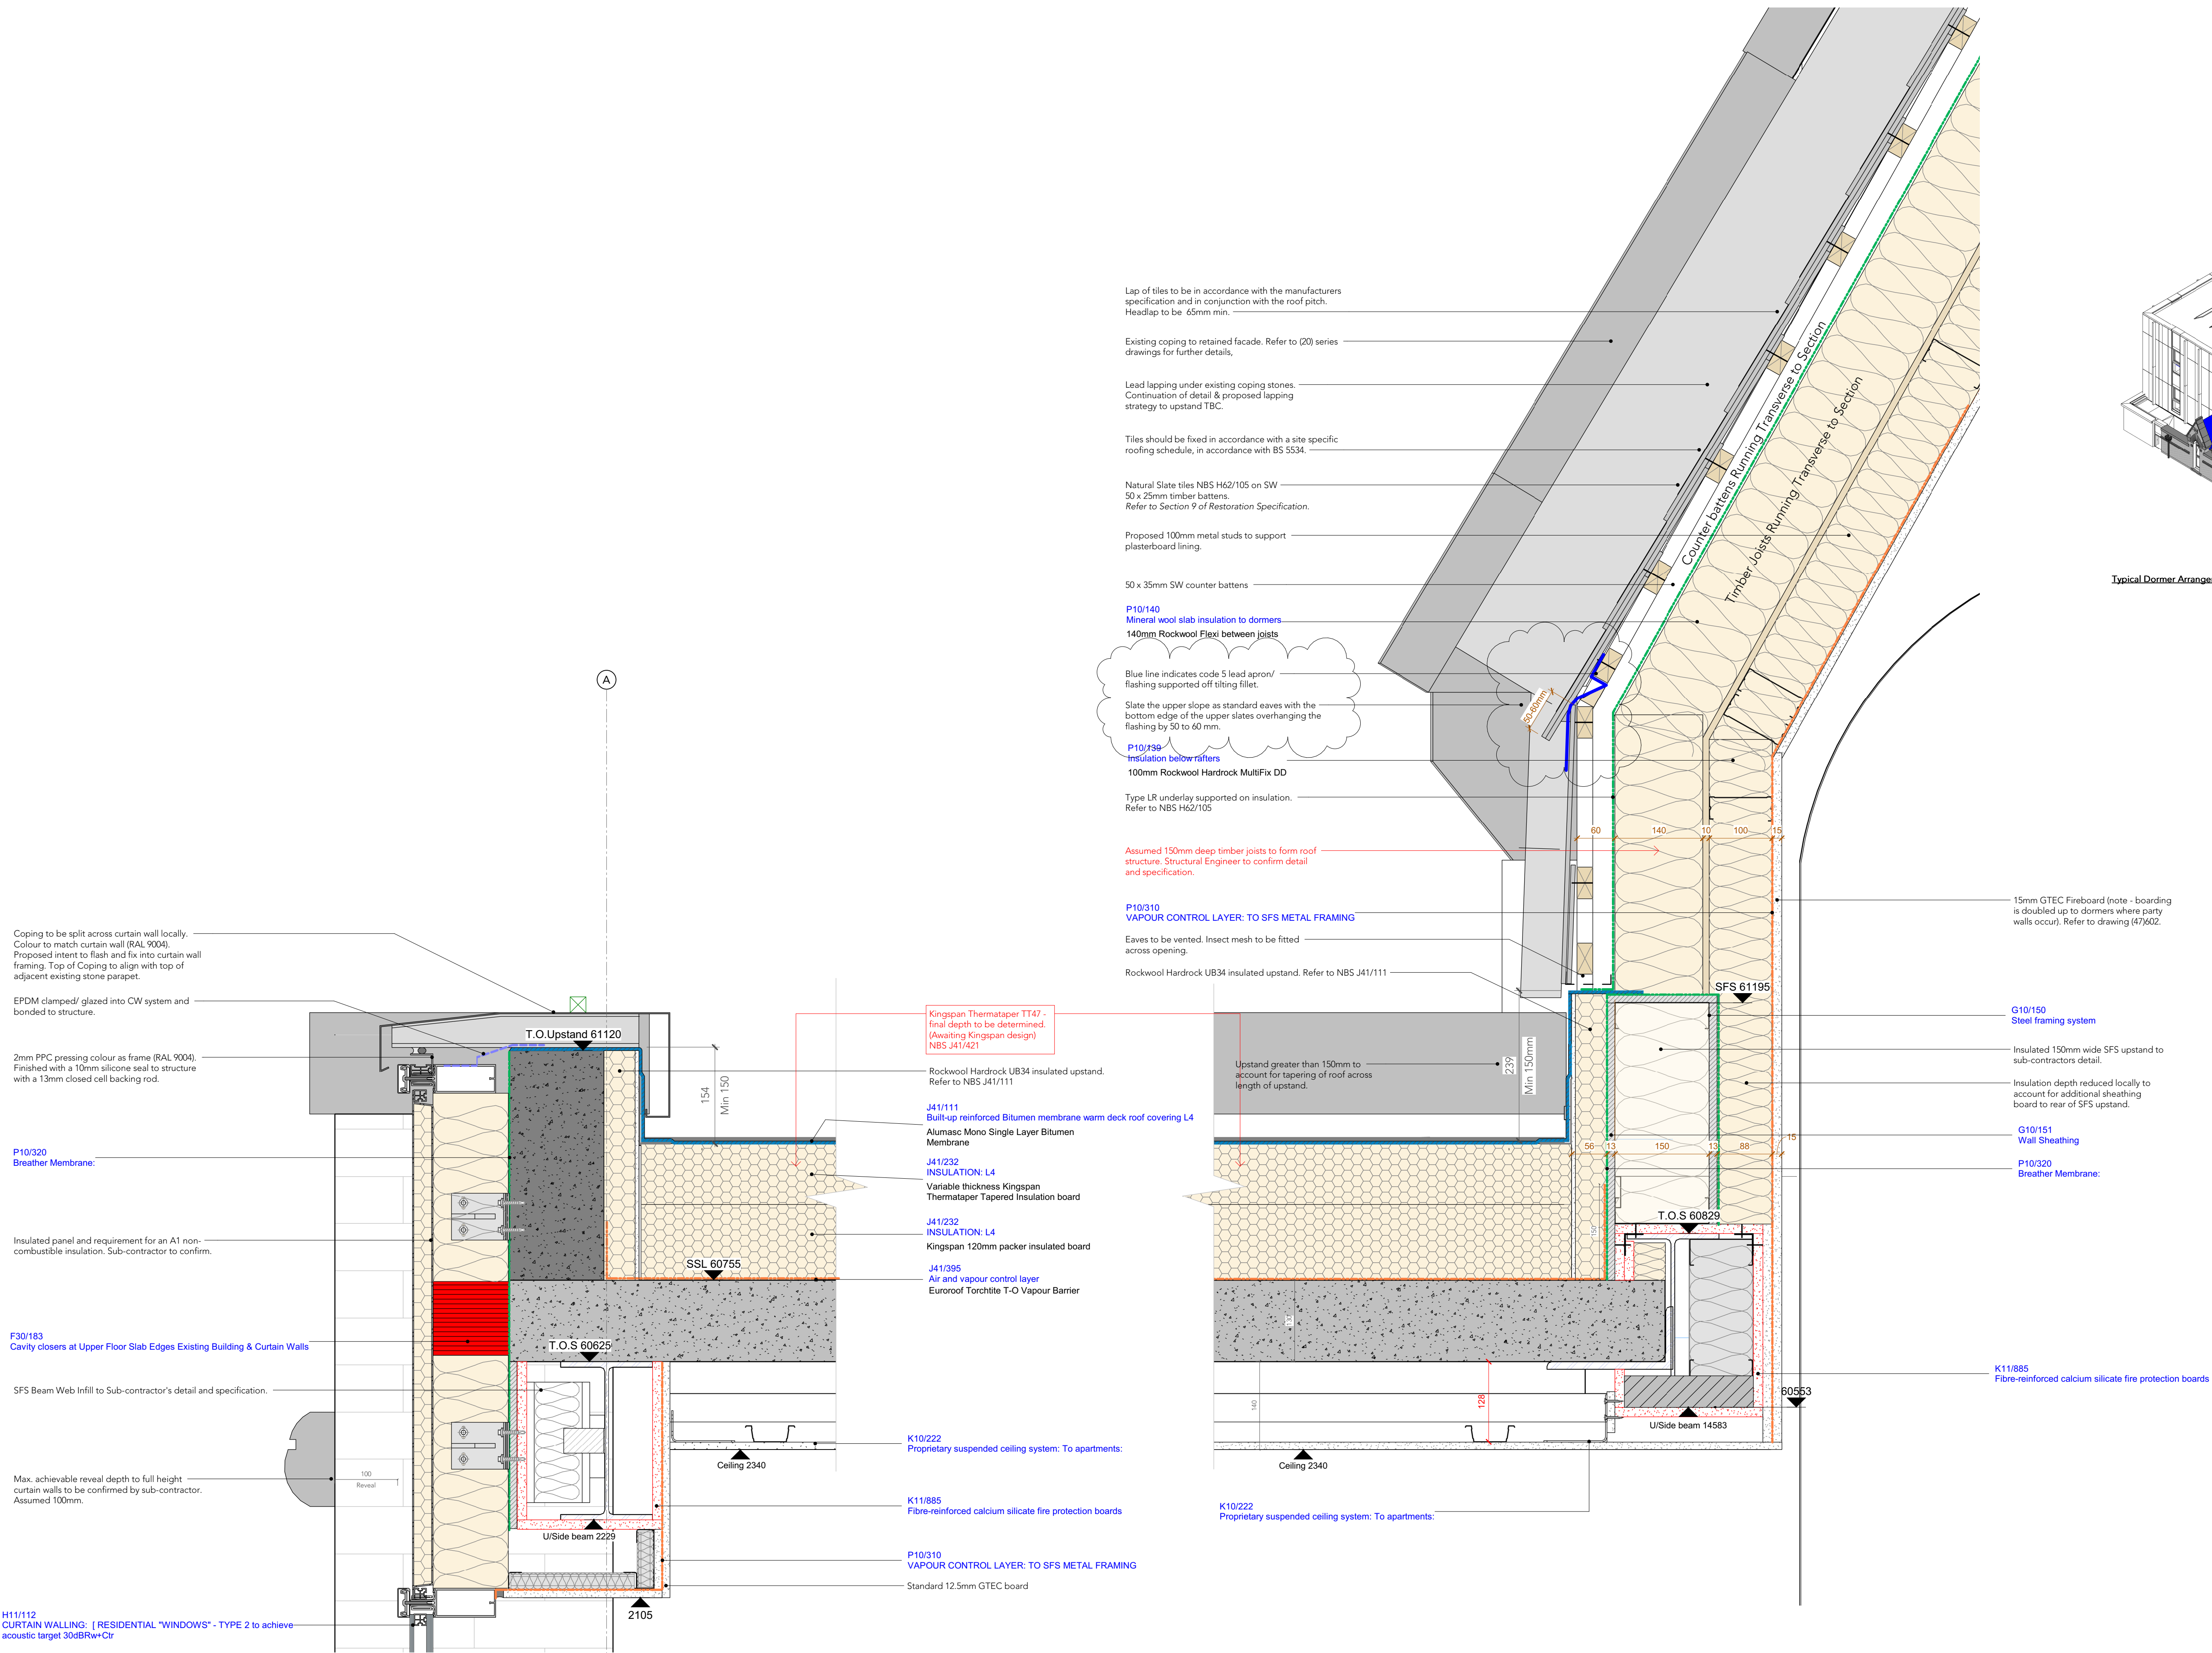

C3	26.10.2022	PN	Updated following coordination/ comments as clouded
C2	21.10.2022	PN	Amendments to roof specification/ general updates following coordination
C1	06.09.2022	PN	Dormer roof build up amended, upstand changed to SFS. Party wall and ceiling connections updated to suit comments.
P0	05.04.2022	PN	Issued for Tender
Rev	Date	Ints	Details

© The moral rights of the author are hereby asserted.
This drawing and design is the sole property of Buttress Ltd and must not be reproduced without permission.
Buttress Ltd is Registered in England and Wales: 5865973

Buttress

41 Bengal Street
Manchester
M4 6AF

T 0161 236 3303
E contact@buttress.net
W www.buttress.net

Project Title	Ancoats Dispensary
Client	Great Places Housing Group
Location	Ancoats, Greater Manchester

Drawing ref Dormer Section Detail 01

Date	26/10/2022 12:08:20	Scale	1 : 5
Checker	Checker	Orig Paper Size	A1

Job No: 210005 Status CONSTRUCTION

Project: Origin: Zone: Level: Type: Disc: Number: Rev:

210005-BA-XX-XX-DR-A(47)601- C3