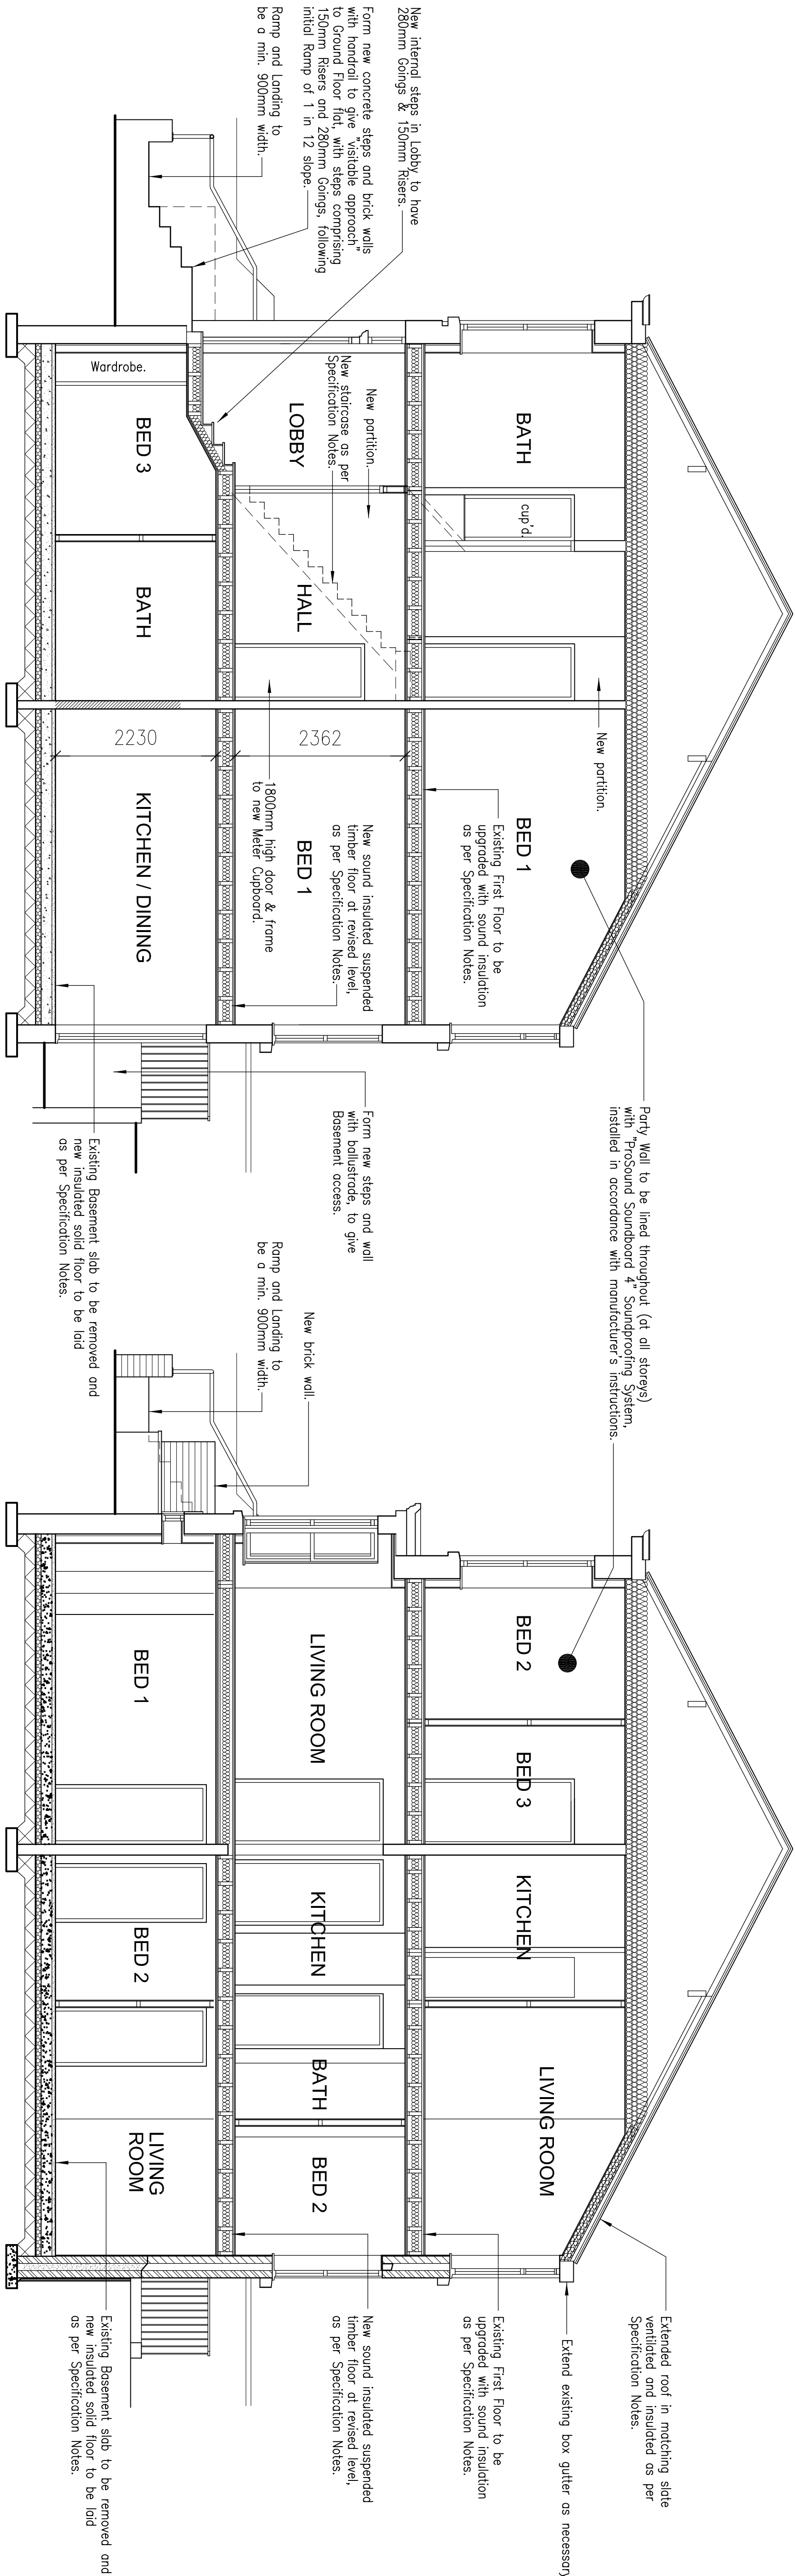


Project
Design &
Architectural
SERVICES

project

3 STOREY REAR EXTENSION AND
ALTERATIONS TO FORM 3 NO. FLATS AT
9 PARK GROVE, LEVENSHULME FOR
MR. NITIN SHAH

title

PROPOSED SECTIONS A-A & B-B

scale

1:50

drawn

B.J.WATTS

checked

date

03.09.22

approved

drawing no.

P. 0504/06

Rev.

0

1

2

3

THIS DRAWING IS TO BE READ IN CONJUNCTION
WITH DRAWINGS P.0504/01, 02, 03, 04, & 05 AND
STRUCTURAL ENGINEER'S DETAILS AND
ARCHITECTURAL SPECIFICATION NOTES