


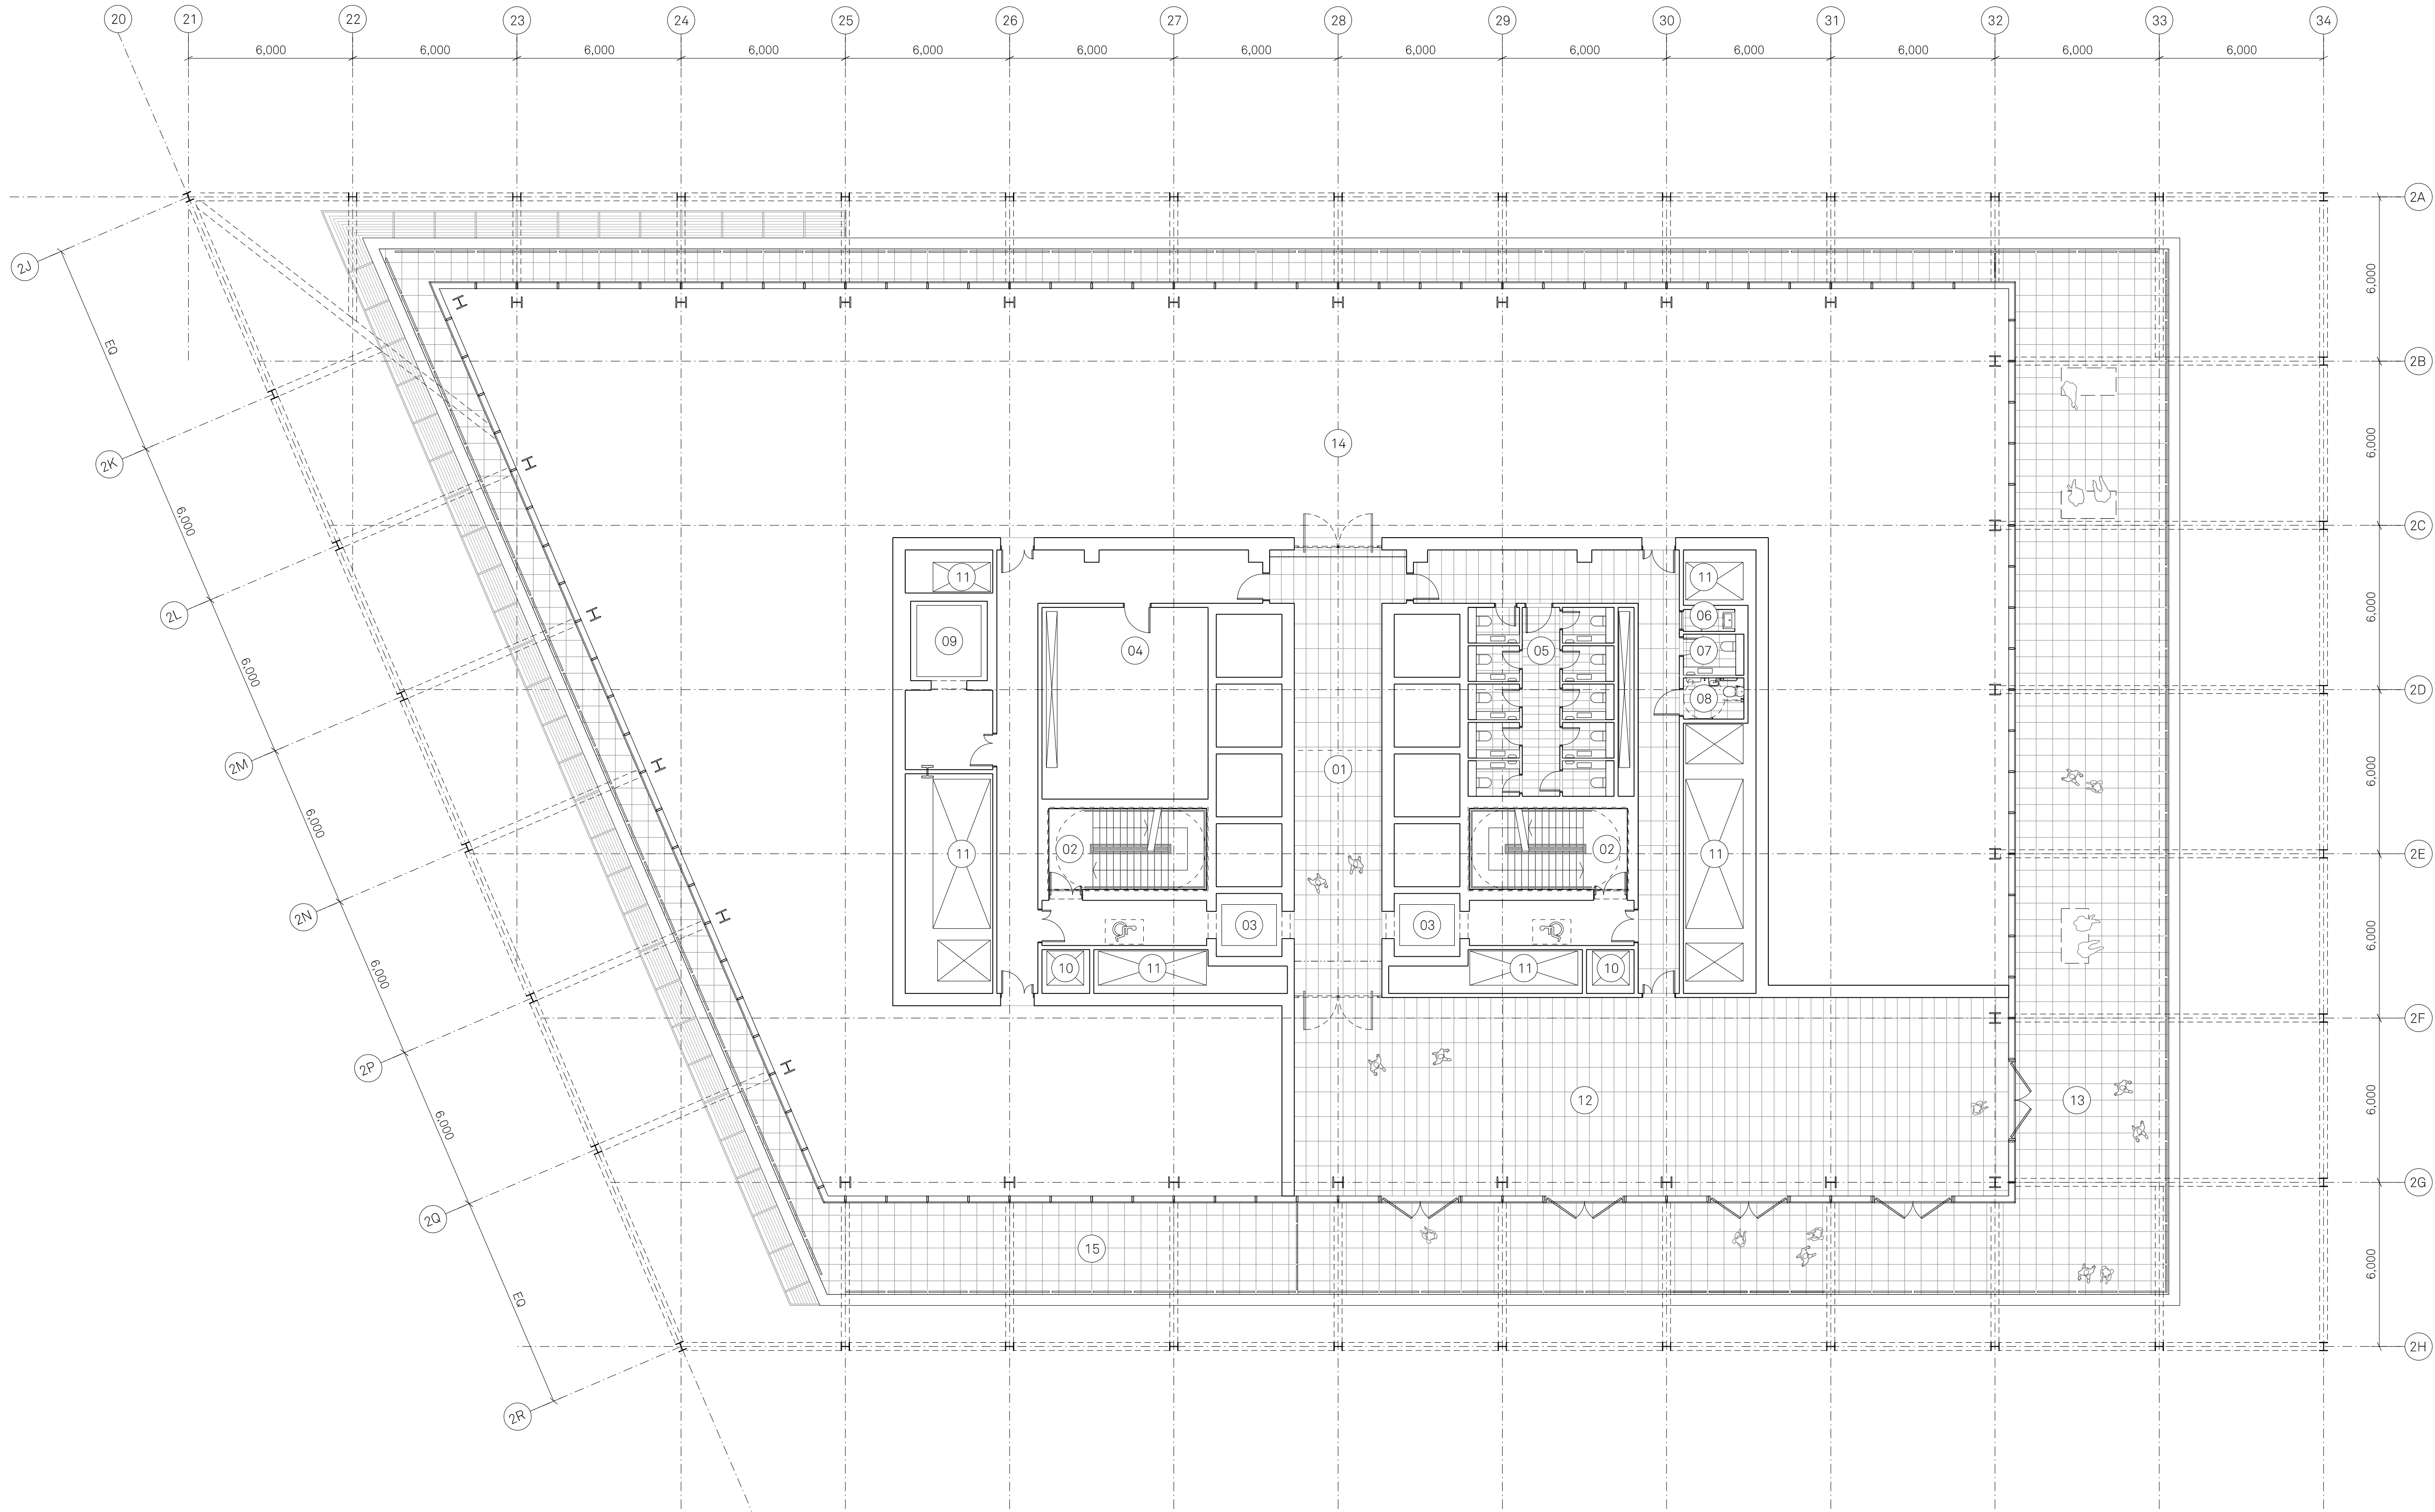

Notes:

PLAN KEY:

- | | | | | |
|-----------------------|----------------------|----------------------|--------------------|------------------------|
| 01 Lift lobby | 04 Plant area | 07 Gender neutral WC | 10 Smoke vent | 13 External terrace |
| 02 Escape stair | 05 Unisex WCs | 08 Accessible WC | 11 Service riser | 14 External plant area |
| 03 Fire fighting lift | 06 Cleaners cupboard | 09 Goods lift | 12 Tenant pavilion | 15 Access terrace |

Project Name:

One Medlock

Street

Drawn: MH

Checked: JM

Status:

Planning

Project:

100

Drawing No:

_B2_02_2213

Rev:

C

Details:

C 07/10/22

Issued for Planning

Title:

Block A 13th Floor

General Arrangement Plan

Scale:

1:125 @ A1

Project:

100

Drawing No:

_B2_02_2213

Rev:

C

Jon Matthews Architects

Union, 2-10 Albert Square, Manchester, M2 6LW

0161 974 3690

Copyright of this drawing is vested in Jon Matthews Architects and must not be copied or reproduced without written consent. Figured dimensions only are to be taken from this drawing. Do not scale from this drawing. For full company disclosure please visit www.jonmatthewsarchitects.com