


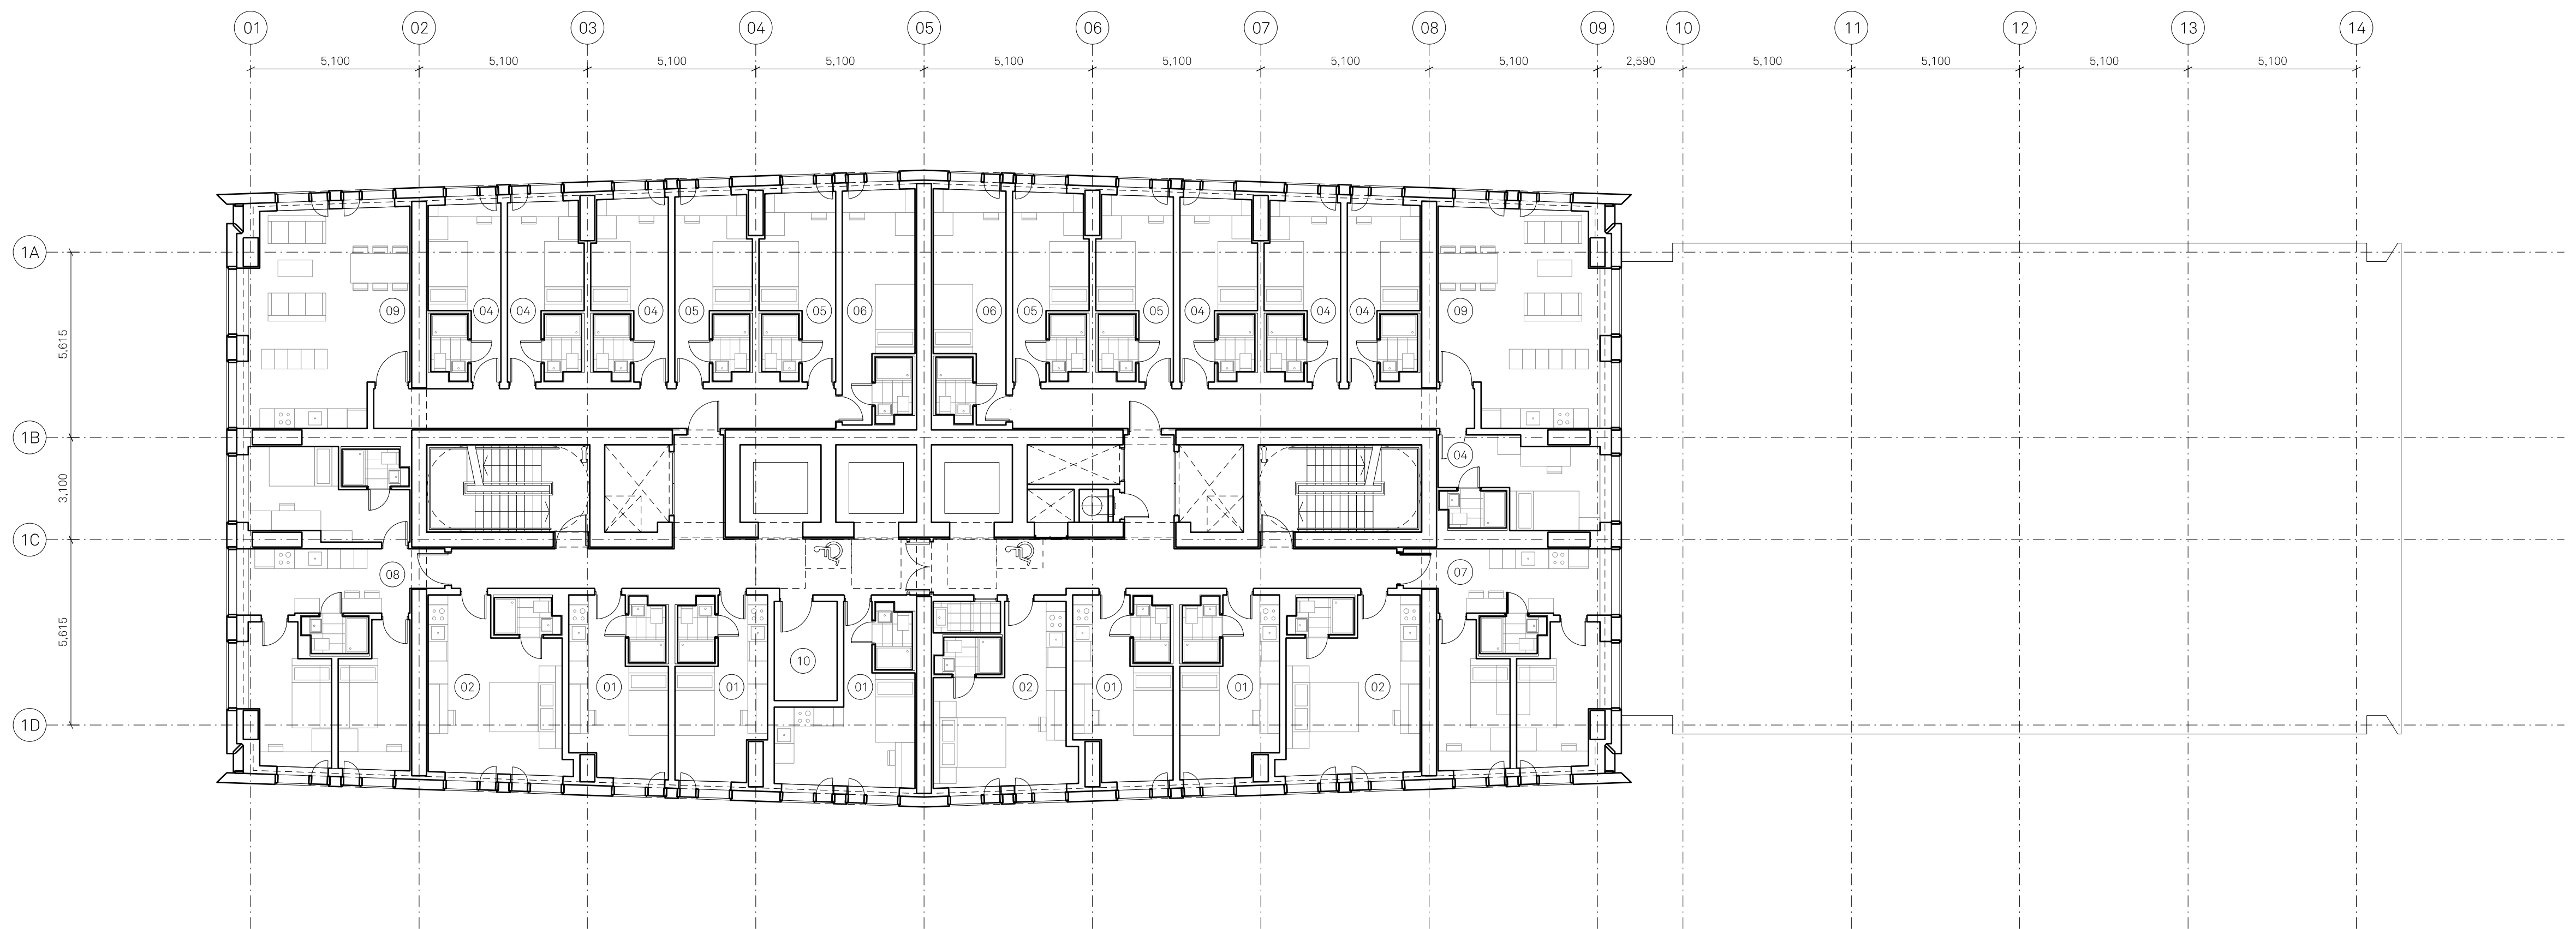

Notes:

PLAN KEY:

- | | | | |
|--------------------|---------------------|------------------------------|----------|
| 01 Standard studio | 04 Standard cluster | 07 Twodio | 10 Plant |
| 02 Superior studio | 05 Premium cluster | 08 Threedio | |
| 03 Premium studio | 06 Delux cluster | 09 Kitchen / living / dining | |

NOTES:

All structural / service coordination ongoing and to be developed post issue. All structural sizes TBC by SE

Project Name:

One Medlock

Street

Drawn: HM

Checked: JM

Status: Planning

Project: 100

Drawing No: B1_02_2218

Rev: B

Title:

Block B 18th & 26th Floor

General Arrangement Plan

Scale:

1:125 @ A1

Drawn:

Checked:

Status:

Project:

Drawing No:

Rev:

Jon Matthews Architects

Union, 2-10 Albert Square, Manchester, M2 6LW

0161 974 3690

Copyright of this drawing is vested in Jon Matthews Architects and must not be copied or reproduced without written consent. Figured dimensions only are to be taken from this drawing. Do not scale from this drawing. For full company details please visit www.jonmatthewsarchitects.com