




Existing stair enclosure shows modern timber studs and gypsum plasterboard partitioning and therefore not part of the original building

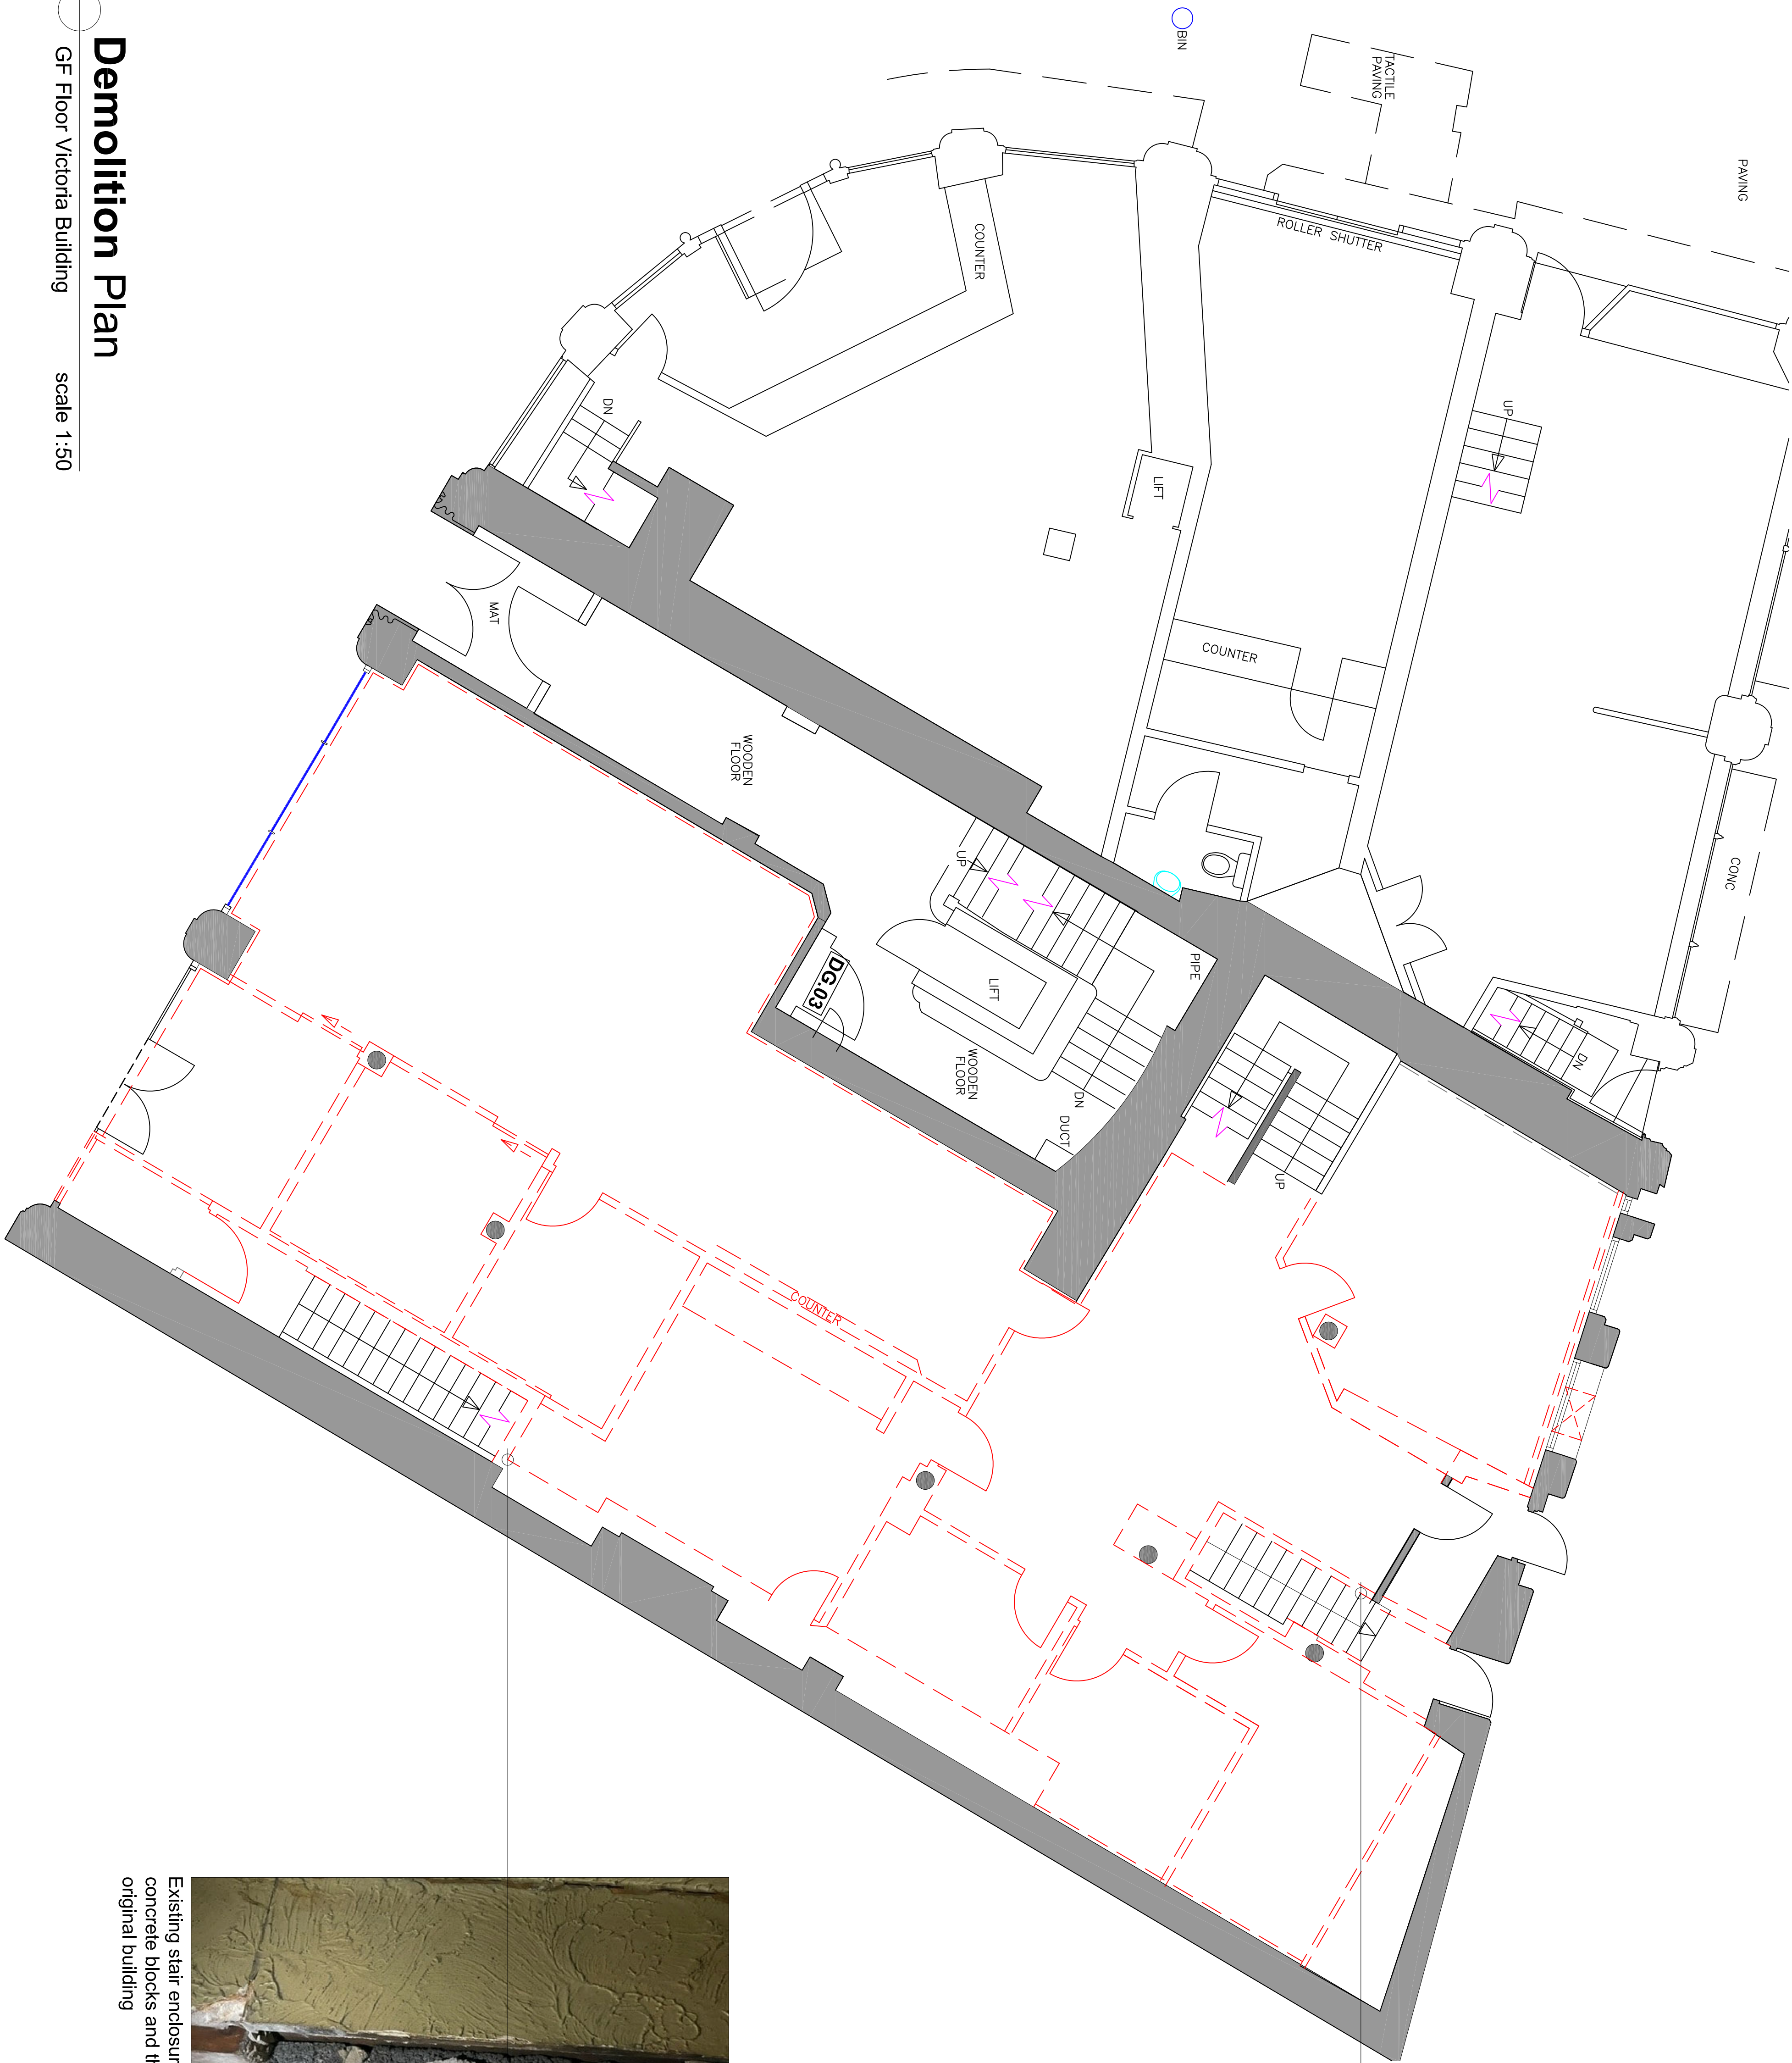

Existing stair enclosure shows modern concrete blocks and therefore not part of the original building

SRIP-OUT & DEMOLITION


Notes:

- Remove all dry-lining and partitions and doors indicated in red.
- Remove all floor carpets only.
- Remove all Sanitary-ware and kitchens as indicated on the drawing.
- Remove all suspended ceiling and MF to expose original ceiling.
- Remove all compact fluorescent lights and make cable safe.
- Any fire alarm fittings are to securely taped up and made safe.
- All interior existing solid walls are to be stripped back to original finish.
- Any original fittings, walls, joinery, flooring and ceiling features to be left. The building is grade 11 listed. An inspection will need to be done to ascertain what's listed once strip out is completed.

Cube 8 Studio are to be contacted if you are unsure whether to the strip-out items that are original or add ons.

Demolition Plan

GF Floor Victoria Building scale 1:50

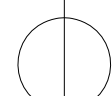

WHERE CREATIVE IMAGINATION BECOMES A REALITY

CLIENT:	BUILDING:	DRAWING TITLE:	DRAWN BY:			DATE:	SIZE:	REV:
Armenian Experience	Victoria Buildings 1-7 Princess Street Manchester M2 4DF	Existing Fit-Out Demolition Plan	James C Scott			Sep 2022	A1	A
			DWG No:	C8S_10194.0.2	SCALE:	1:50	DOC FOR:	For Site

CUBE8 STUDIO

COPYRIGHT: The copyright in this drawing is vested in Cube8 Studio Ltd and no licence or assignment of any kind has been, or is, granted to any third party whether by provision of copies or originals of the drawings or otherwise unless otherwise agreed in writing. DO NOT SCALE FROM THIS DRAWING

| BUILDING APPRAISAL | HUMAN-CENTERED DESIGN | SPACE PLANNING | INTERIOR DESIGN & ARCHITECTURE | BRAND & IDENTITY | FURNITURE & ACCESSORIES | 3D VISUALISATION | PROJECT MANAGEMENT |

0161 849239

info@cube8studio.com

studio 427, The Mews, Mcr
Black & White Bld, London

www.cube8studio.com

