



• DO NOT SCALE FROM THIS DRAWING.
• ALL DIMENSIONS MUST BE CHECKED ON SITE.
• ALL RIGHTS RESERVED. NO REPRODUCTION IN ANY MATERIAL FORM IS PERMITTED WITHOUT CONSENT.
• THIS DRAWING IS COPYRIGHT OF CUMMING-GROUP.

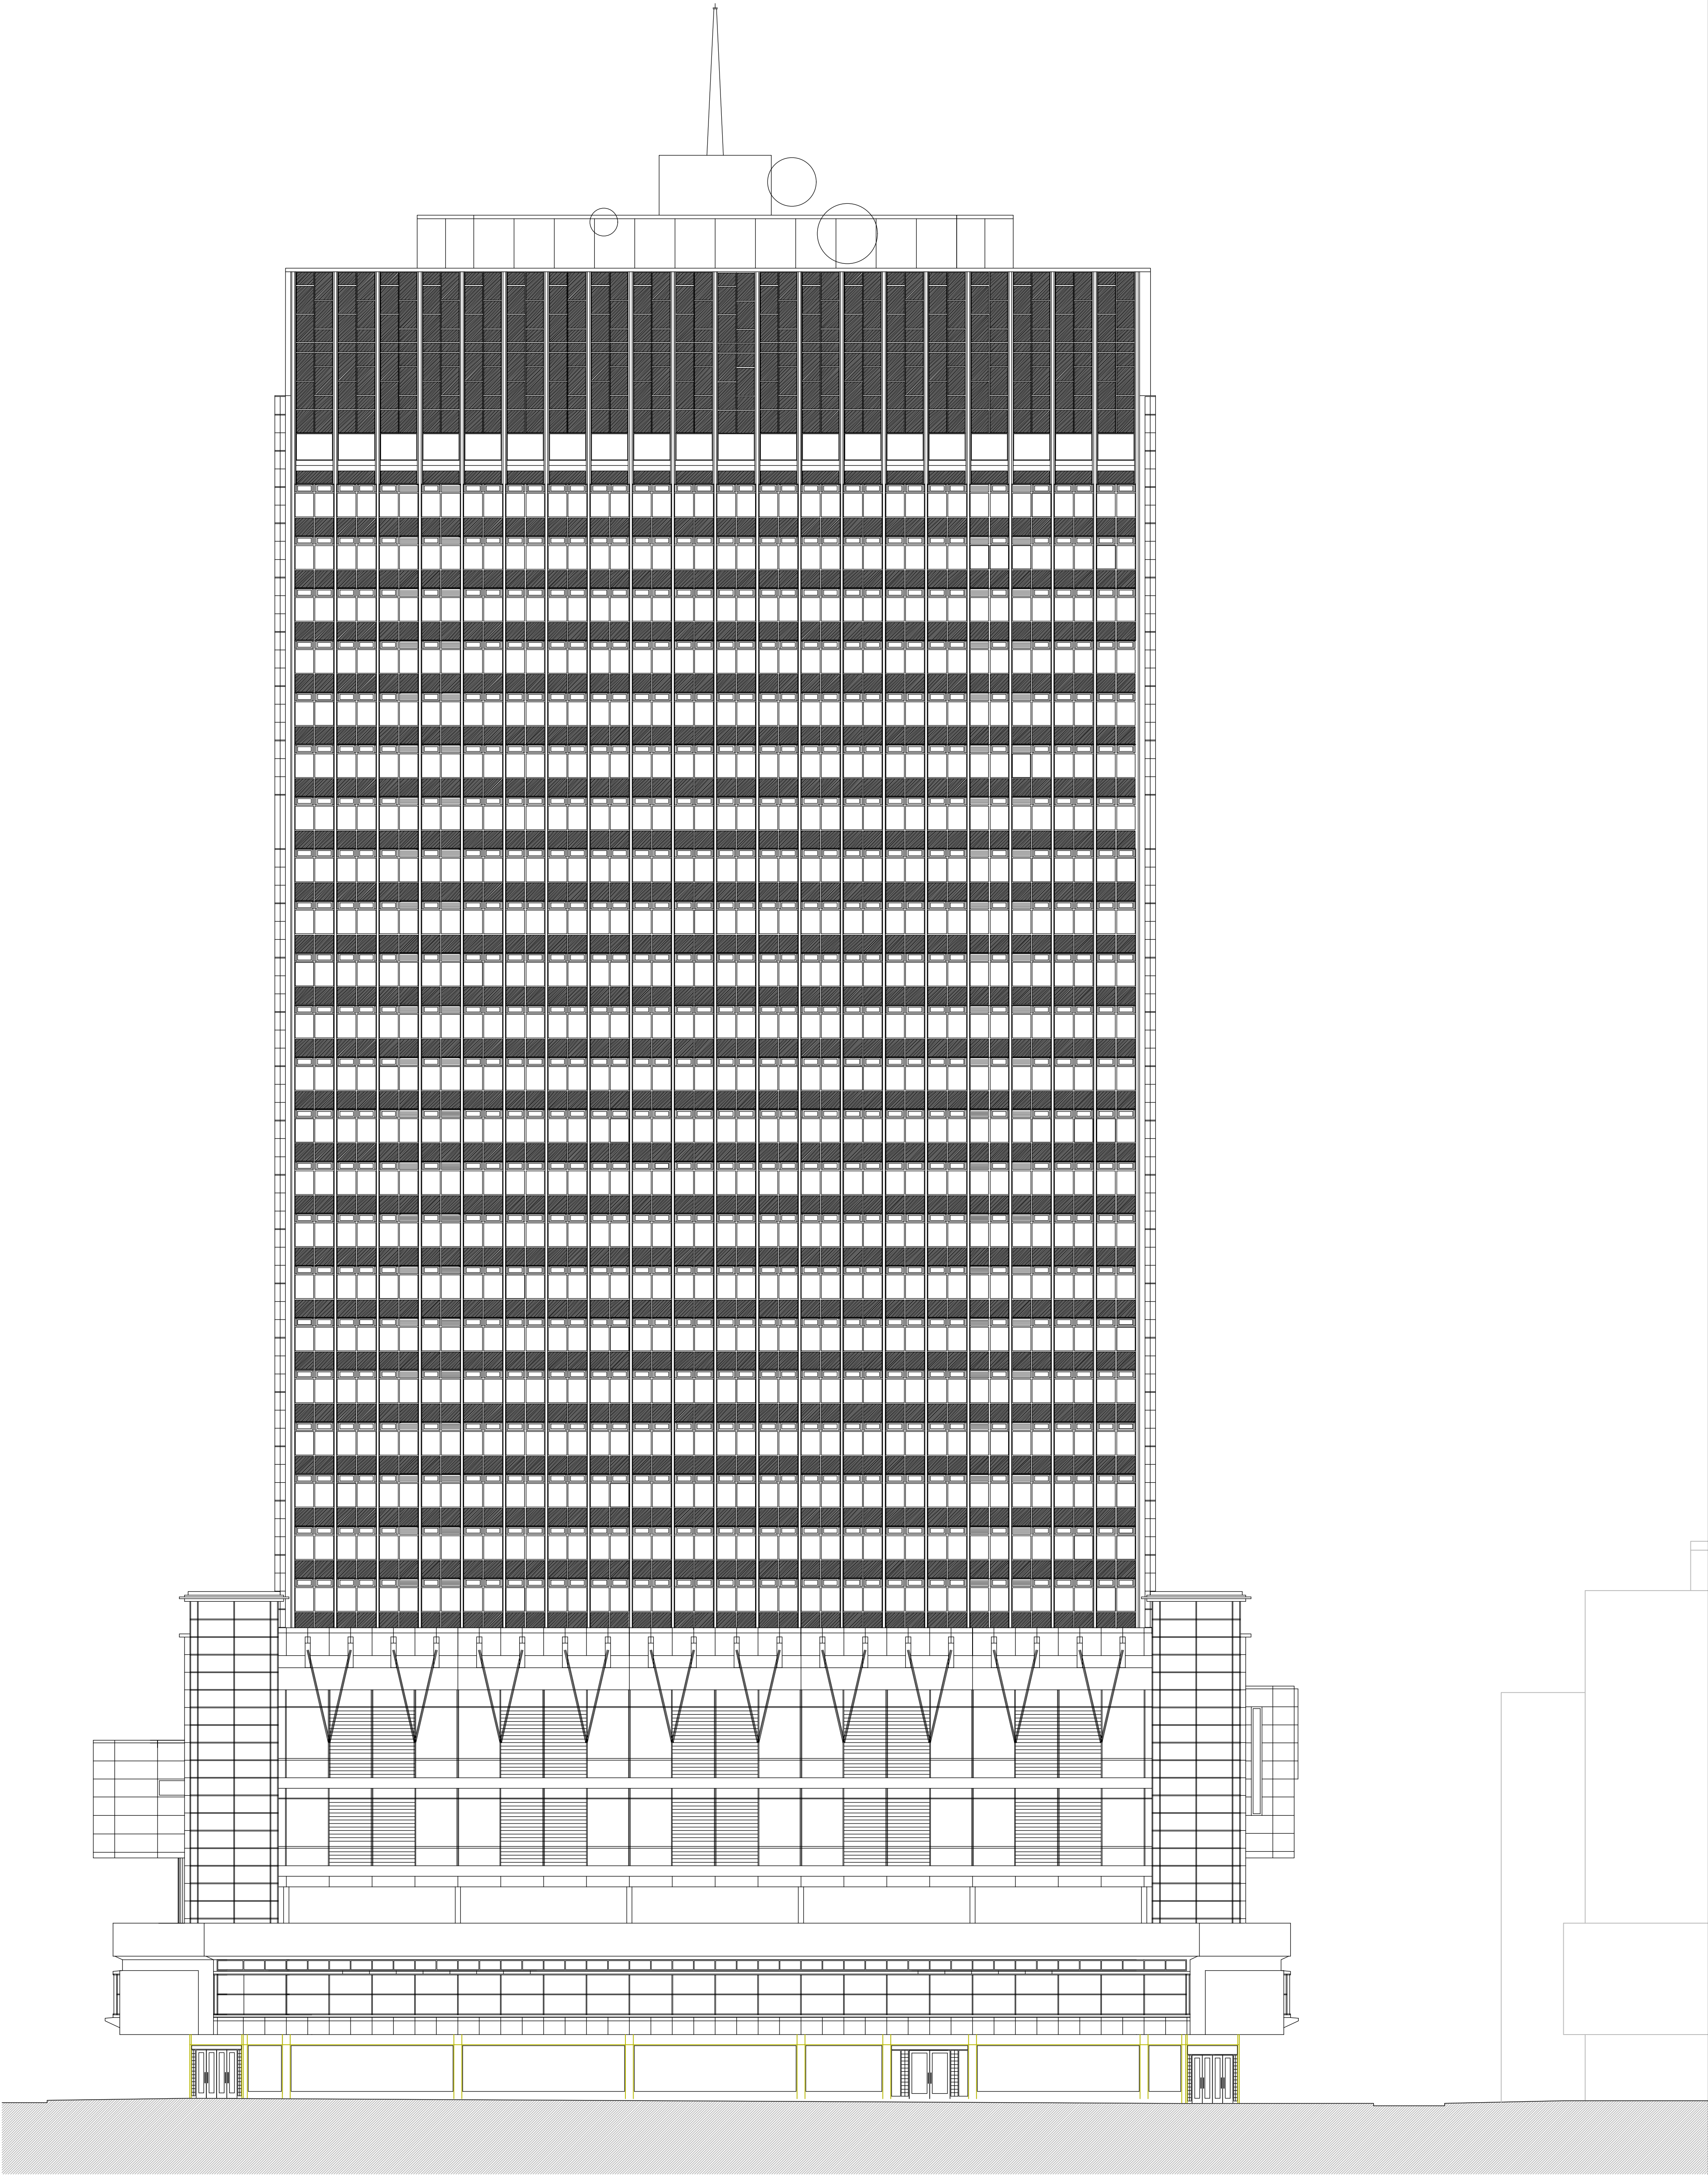

MOSLEY STREET ELEVATION (1:200 @A1)

PLANNING

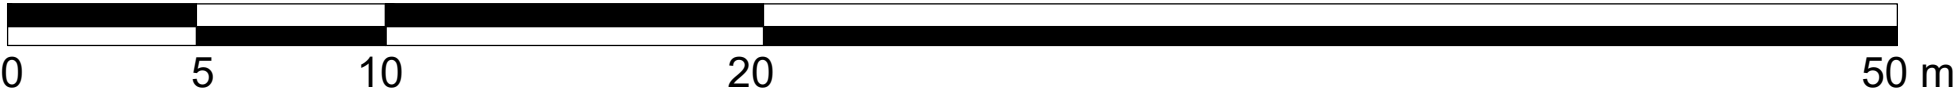

SCALE BAR 1:200

project
CITY TOWER, PICCADILLY PLAZA, MANCHESTER
ADDITIONAL LOUVRES APPLICATION

title
MOSLEY STREET ELEVATION AS EXISTING

CUMMING
Building Value Through Expertise

1 Fellmongers Path, Tower Bridge Road, London SE1 3LY
Tel : 020 7029 3888 - E: info@cumming-group.com
www.cumming-group.com

client
CITY TOWER TRUST

scales
1:200 @ A1

date 05.10.22 drawn AS checked TI

drawing no.
907 - 608 - 5 revision
P1

REVISIONS			
No.	DATE	DETAILS	BY
P1	07.10.2022	PLANNING ISSUE	AS