

Notes

1. Drawing used for the status indicated only


2. All dimensions and setting out shall be checked and confirmed and any discrepancies to be reported to the Architect prior to commencement of any work

3. All work and materials to be in accordance with current statutory legislation, relevant codes of practice and British Standards


4. Drawing to be used in accordance with relevant consultants and sub-contractors drawings and specifications

SITE BOUNDARY:

- Site boundary assumed and indicated as shown based OSMAP only
- Should exact identification of boundary be required then a third party boundary professional must be appointed
- All Existing structures, fences, gutters etc. to be within assumed boundary at all times

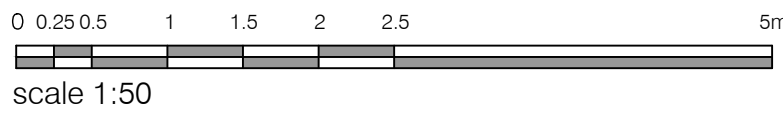

A Existing Section

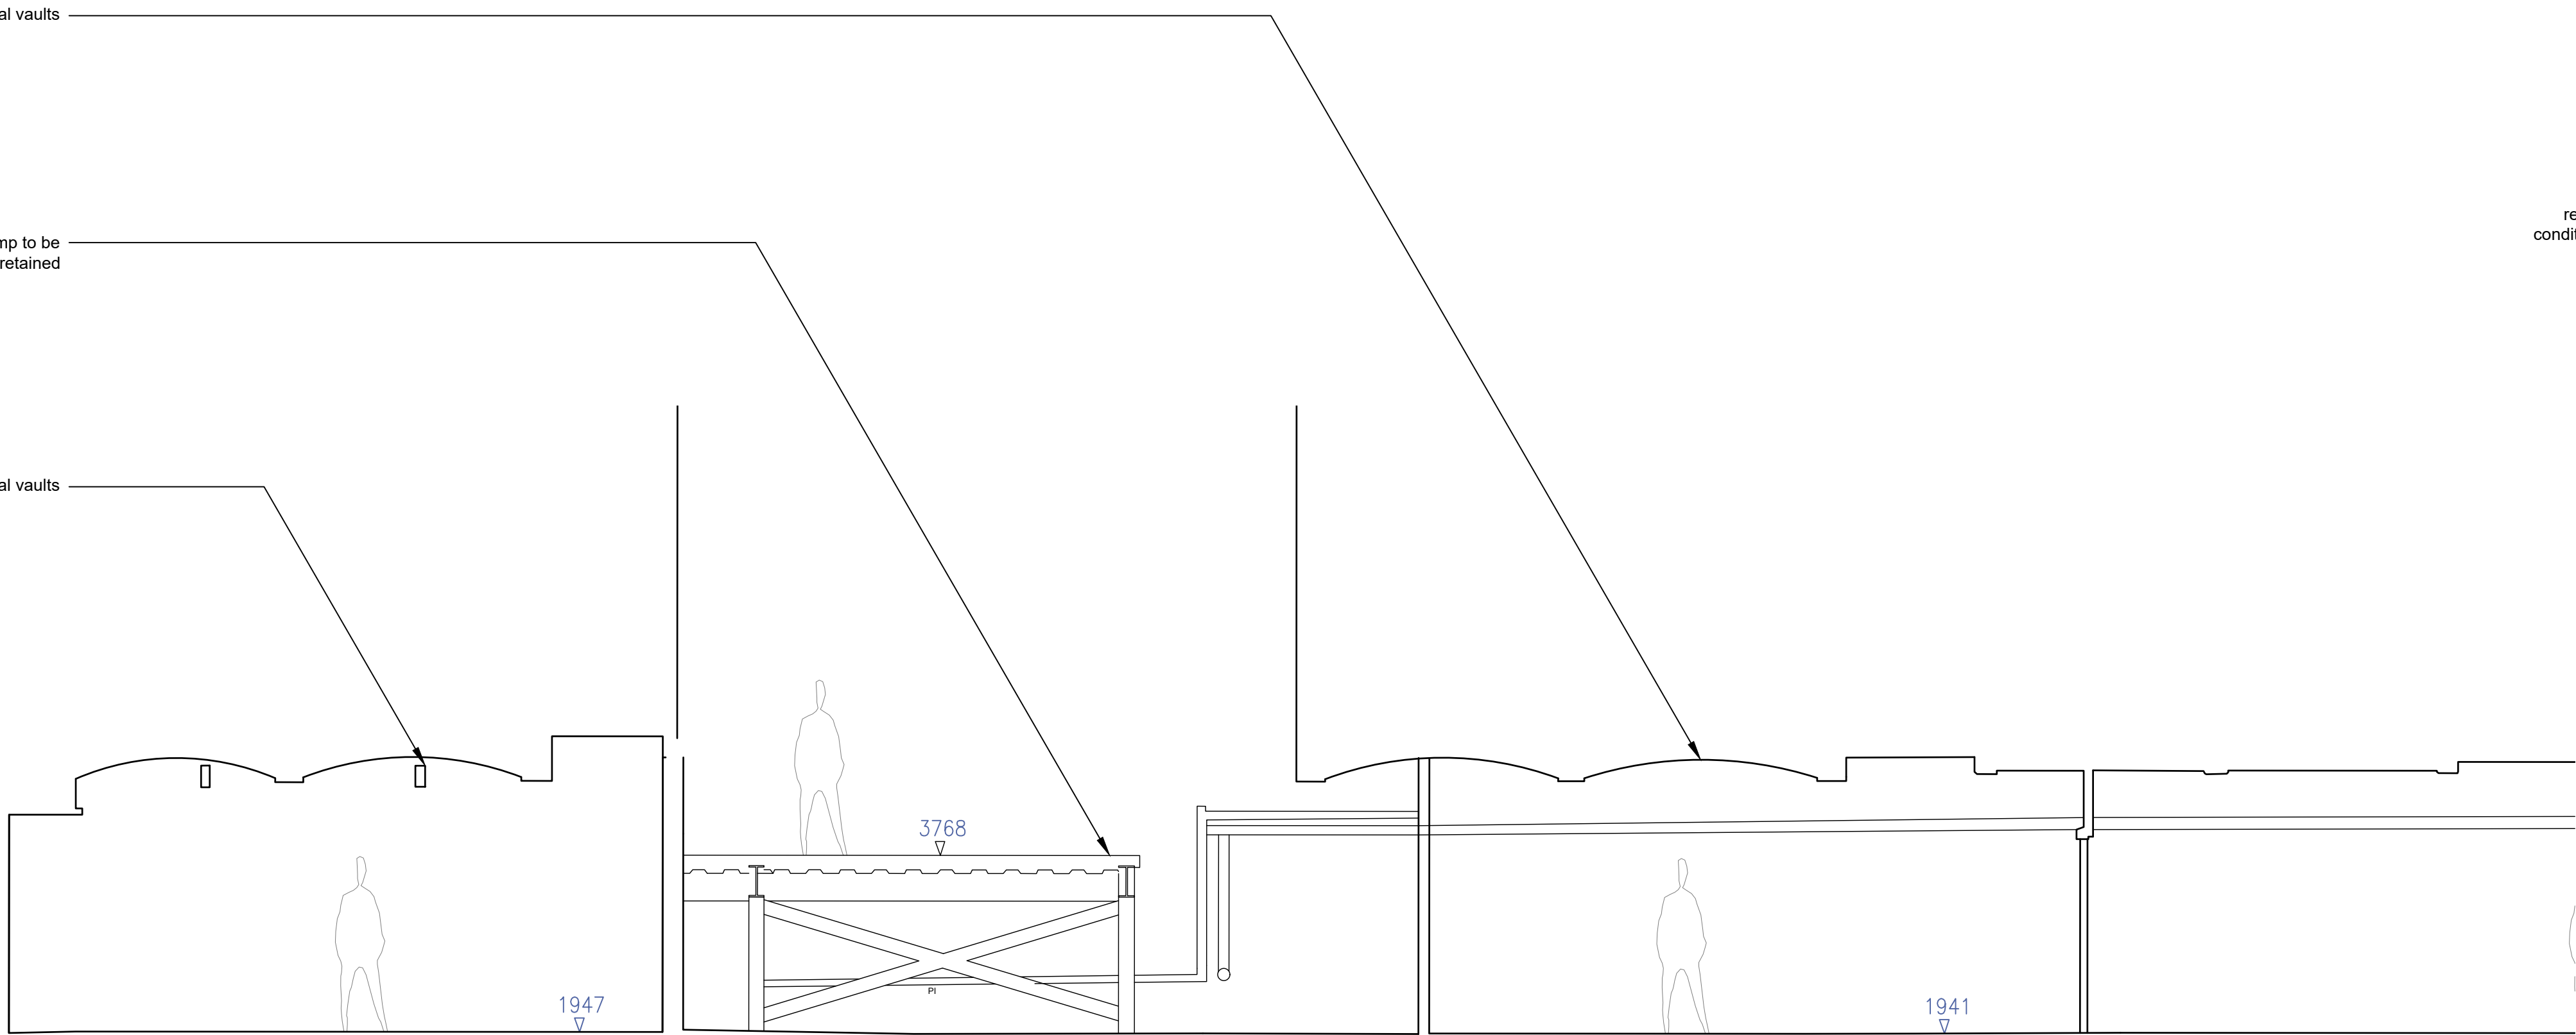

B Existing Section

