


Ground floor plan - existing
1 : 50

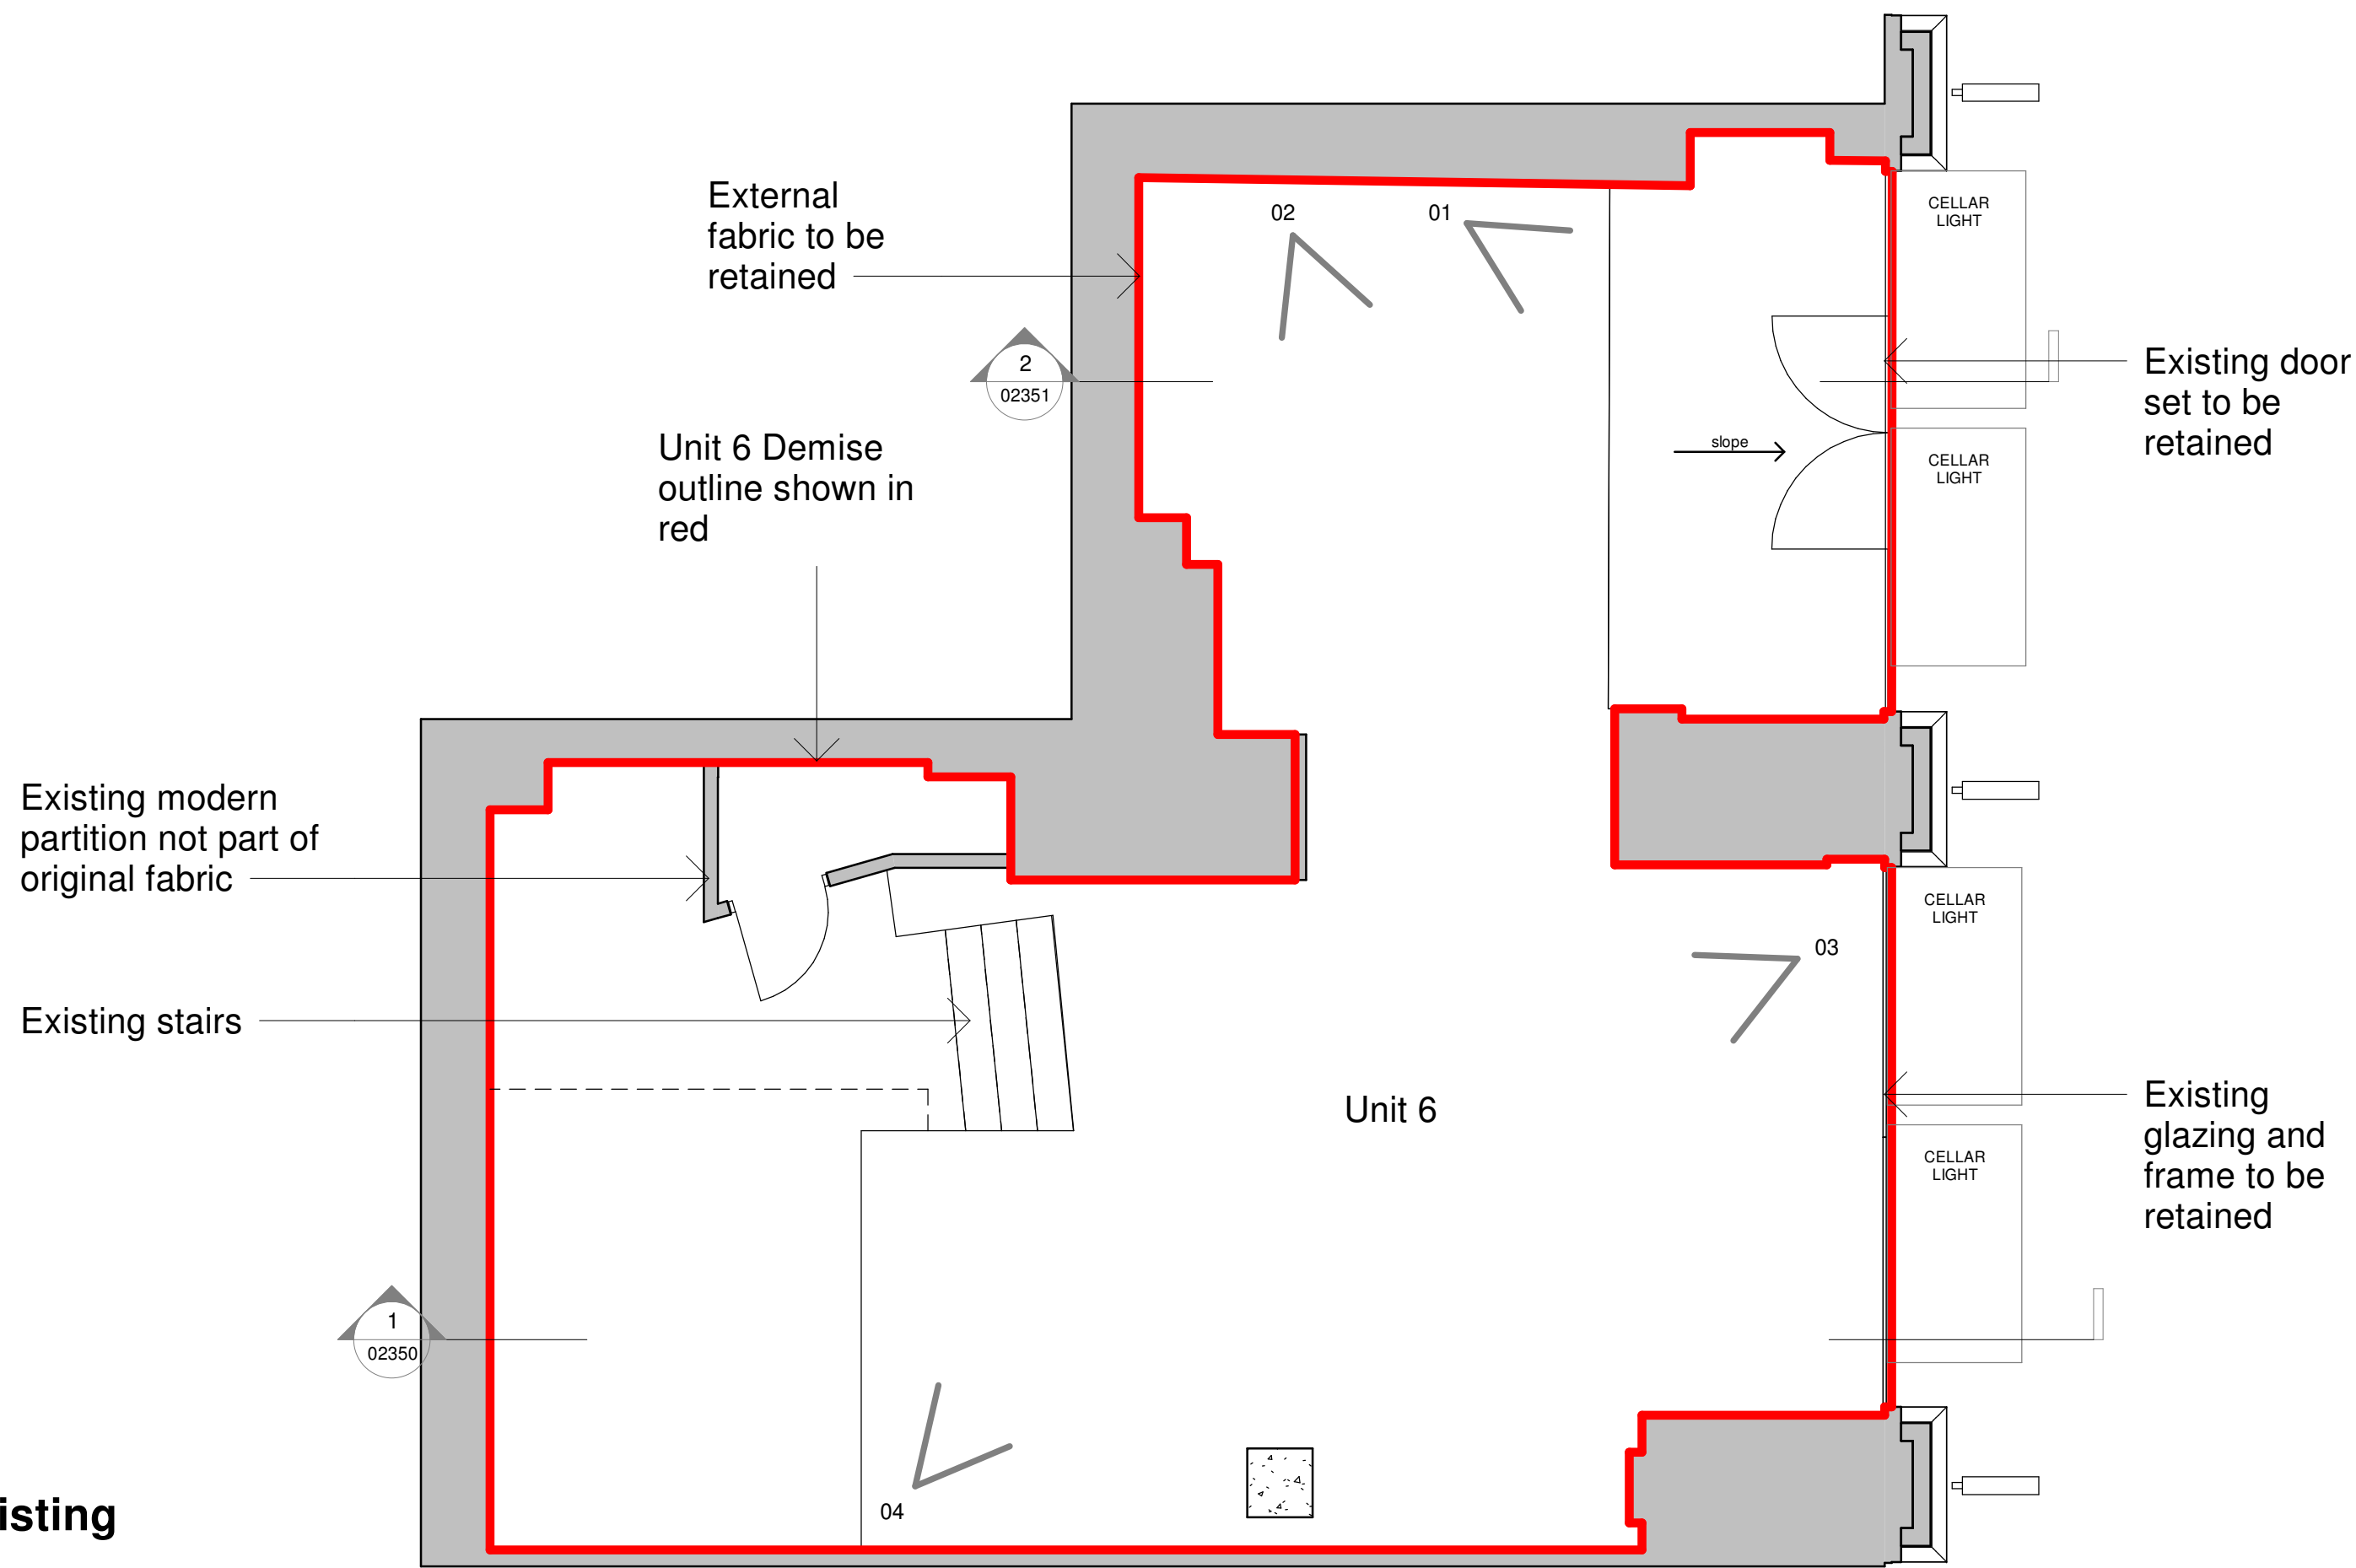

View 01



View 02




View 03



View 04

Existing internal views

Ground floor plan - proposed
1 : 50

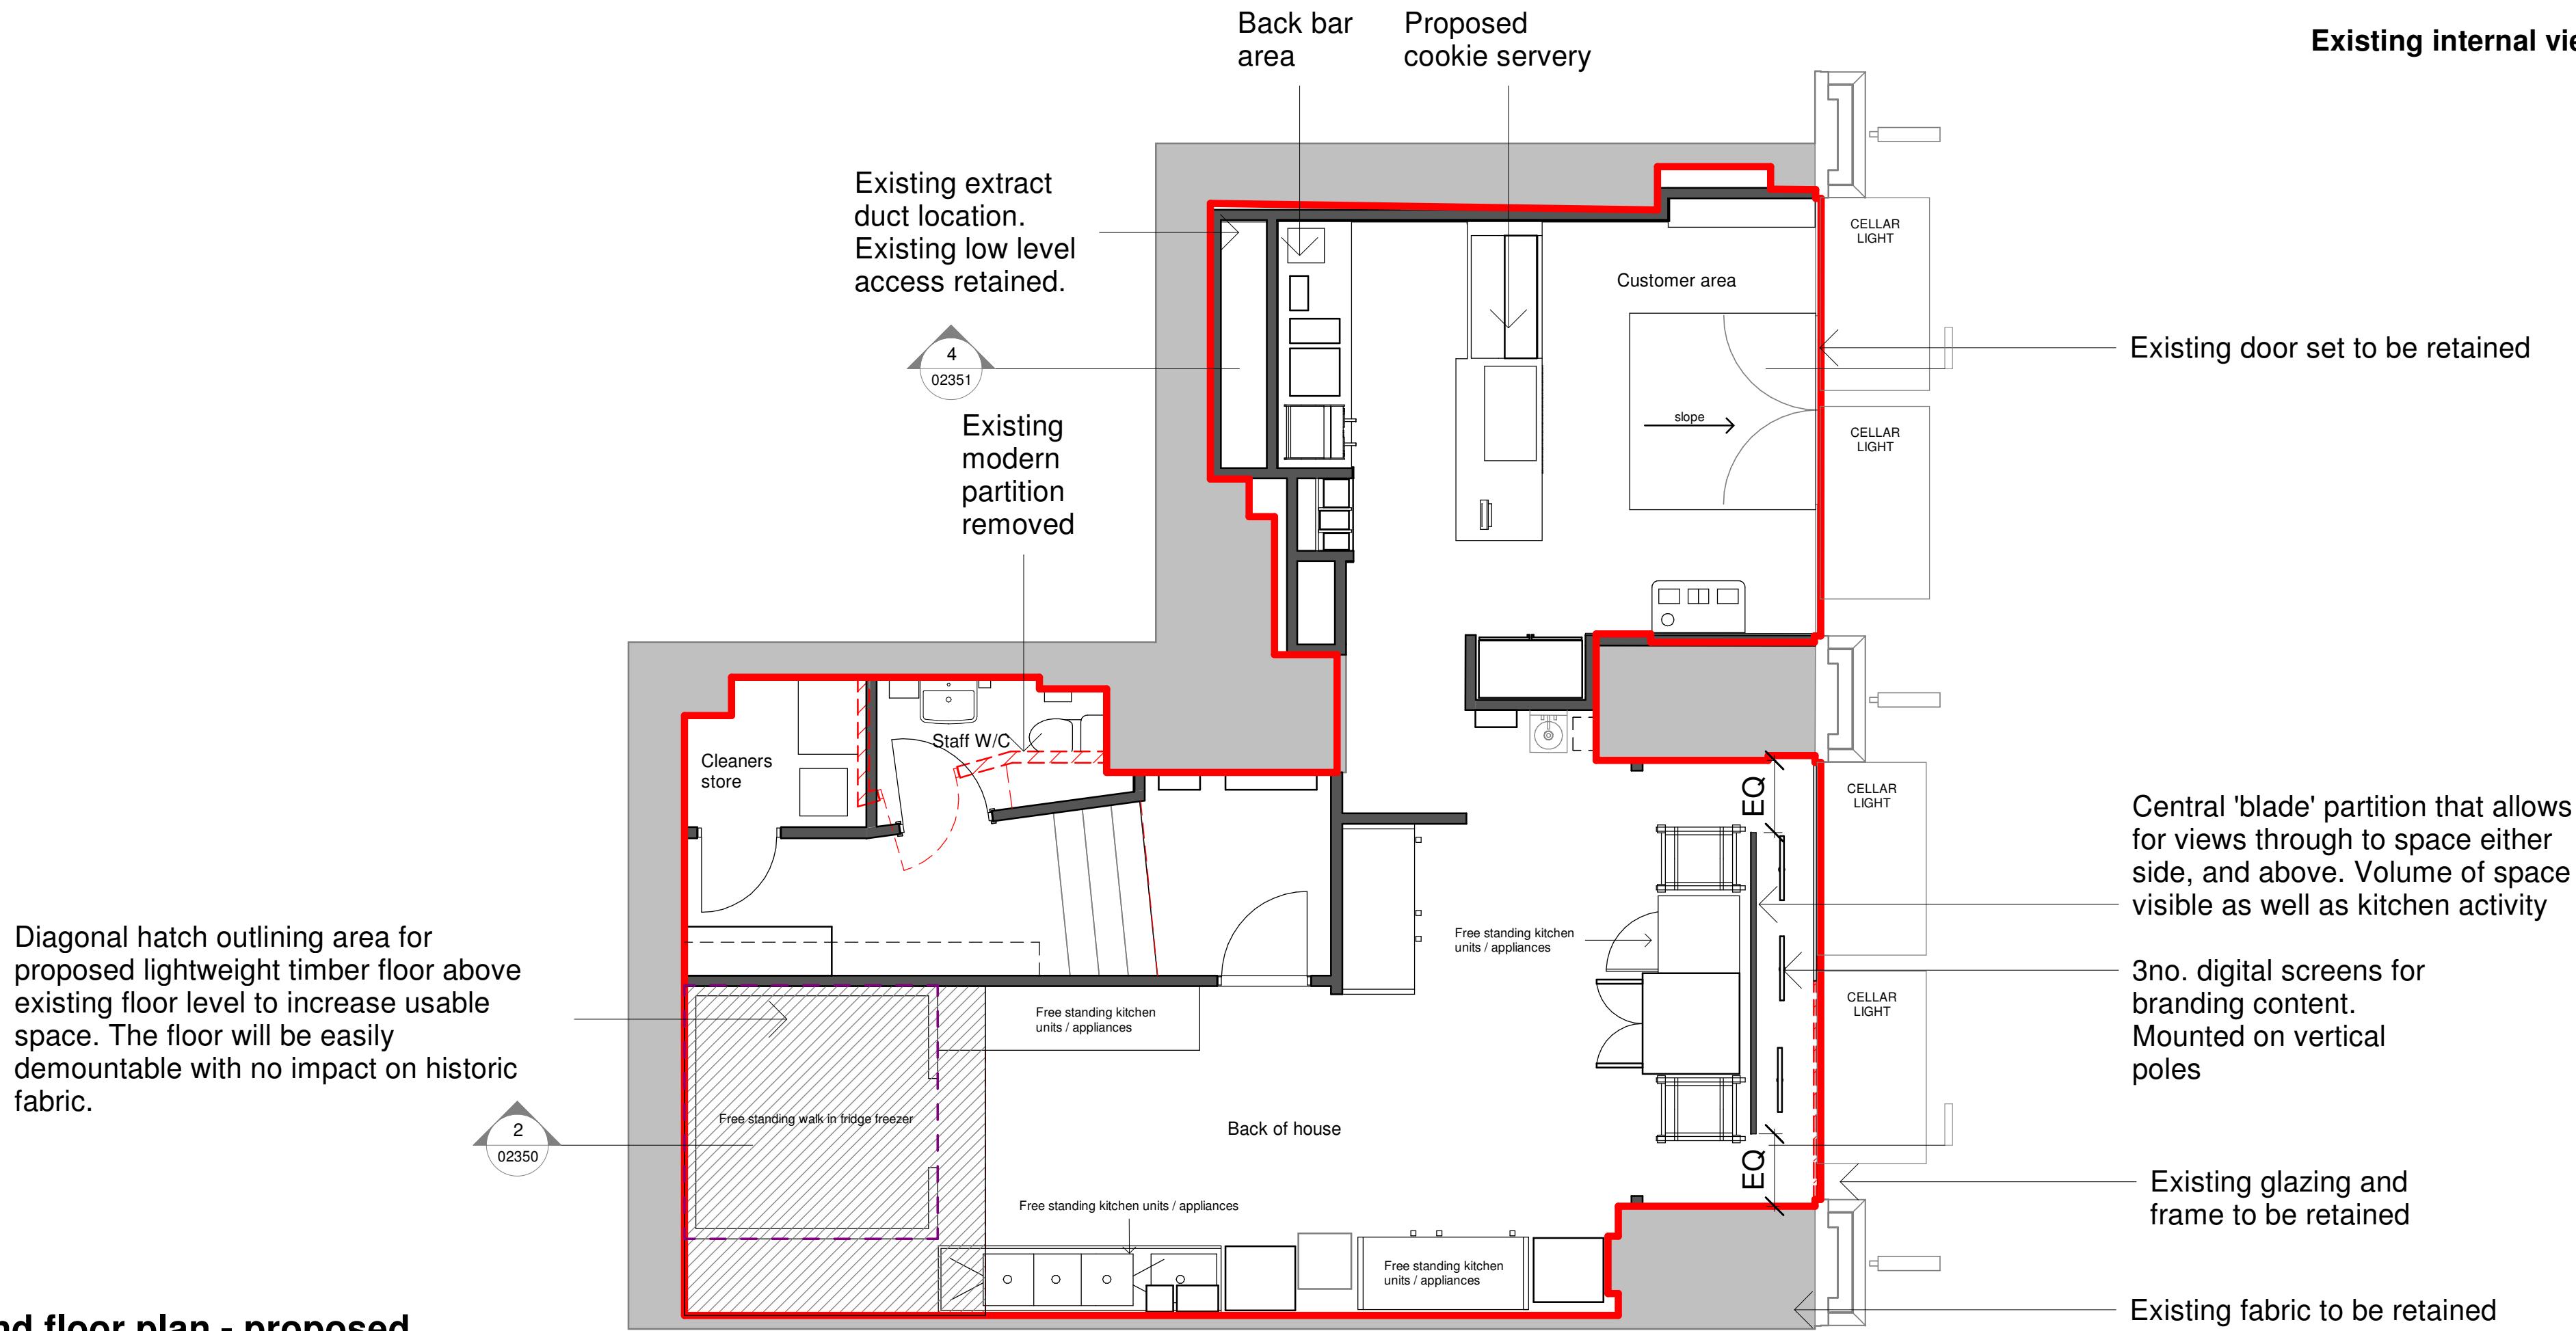


Diagonal hatch outlining area for proposed lightweight timber floor above existing floor level to increase usable space. The floor will be easily demountable with no impact on historic fabric.

Notes
Do not scale from this document, unless for the purposes of planning applications where a scale bar is provided. Refer to figured dimensions only. All dimensions to be verified on site prior to construction. Report all discrepancies or ambiguities to the Document Originator immediately. This document is to be read in conjunction with relevant documents, drawings and standards.

- Unit 6 Demise
- Existing wall
- Proposed wall
- Demolition of existing modern partition

P05	09/09/2022	Planning Issue	HM	DP
P04	15.07.2022	Updated for LBA following comments	DCP	DP
P03	15.07.2022	Revised following comments	DCP	DP
P02	14.07.2022	Updated for LBA	DCP	DP
P01	06.07.2022	Issued for LBA & Advertisement application	DCP	DP

Rev	Date	Notes	Dm	Chk'd
-----	------	-------	----	-------

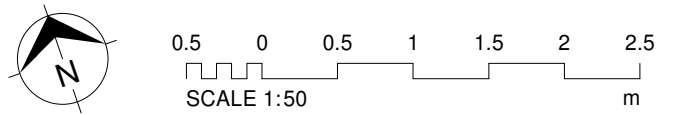

Document Originator
AWW
London 106 Weston Street, SE1 3QB 020 7160 6000
Plymouth East Quay House, PL4 0HK 01752 261 282
Bristol pivot + mark, 48-52 Baldwin Street, BS1 1QB 0117 923 2535
RIBA Chartered Practice www.aww-uk.com

Client
Insornmia Cookies

AWW Project Number 4591
Project Stage Stage 2

Project Title
IC, Unit 6, Cross Street
Manchester

Title
Ground floor plan - existing + proposed

Scale @ A1 Document Status
1 : 50 S2 - Suitable for Information

Project	Origin	Volume	Level	Type	Role	Number	Rev
4591	AWW	ZZ	GF	DR	A	02201	P05