


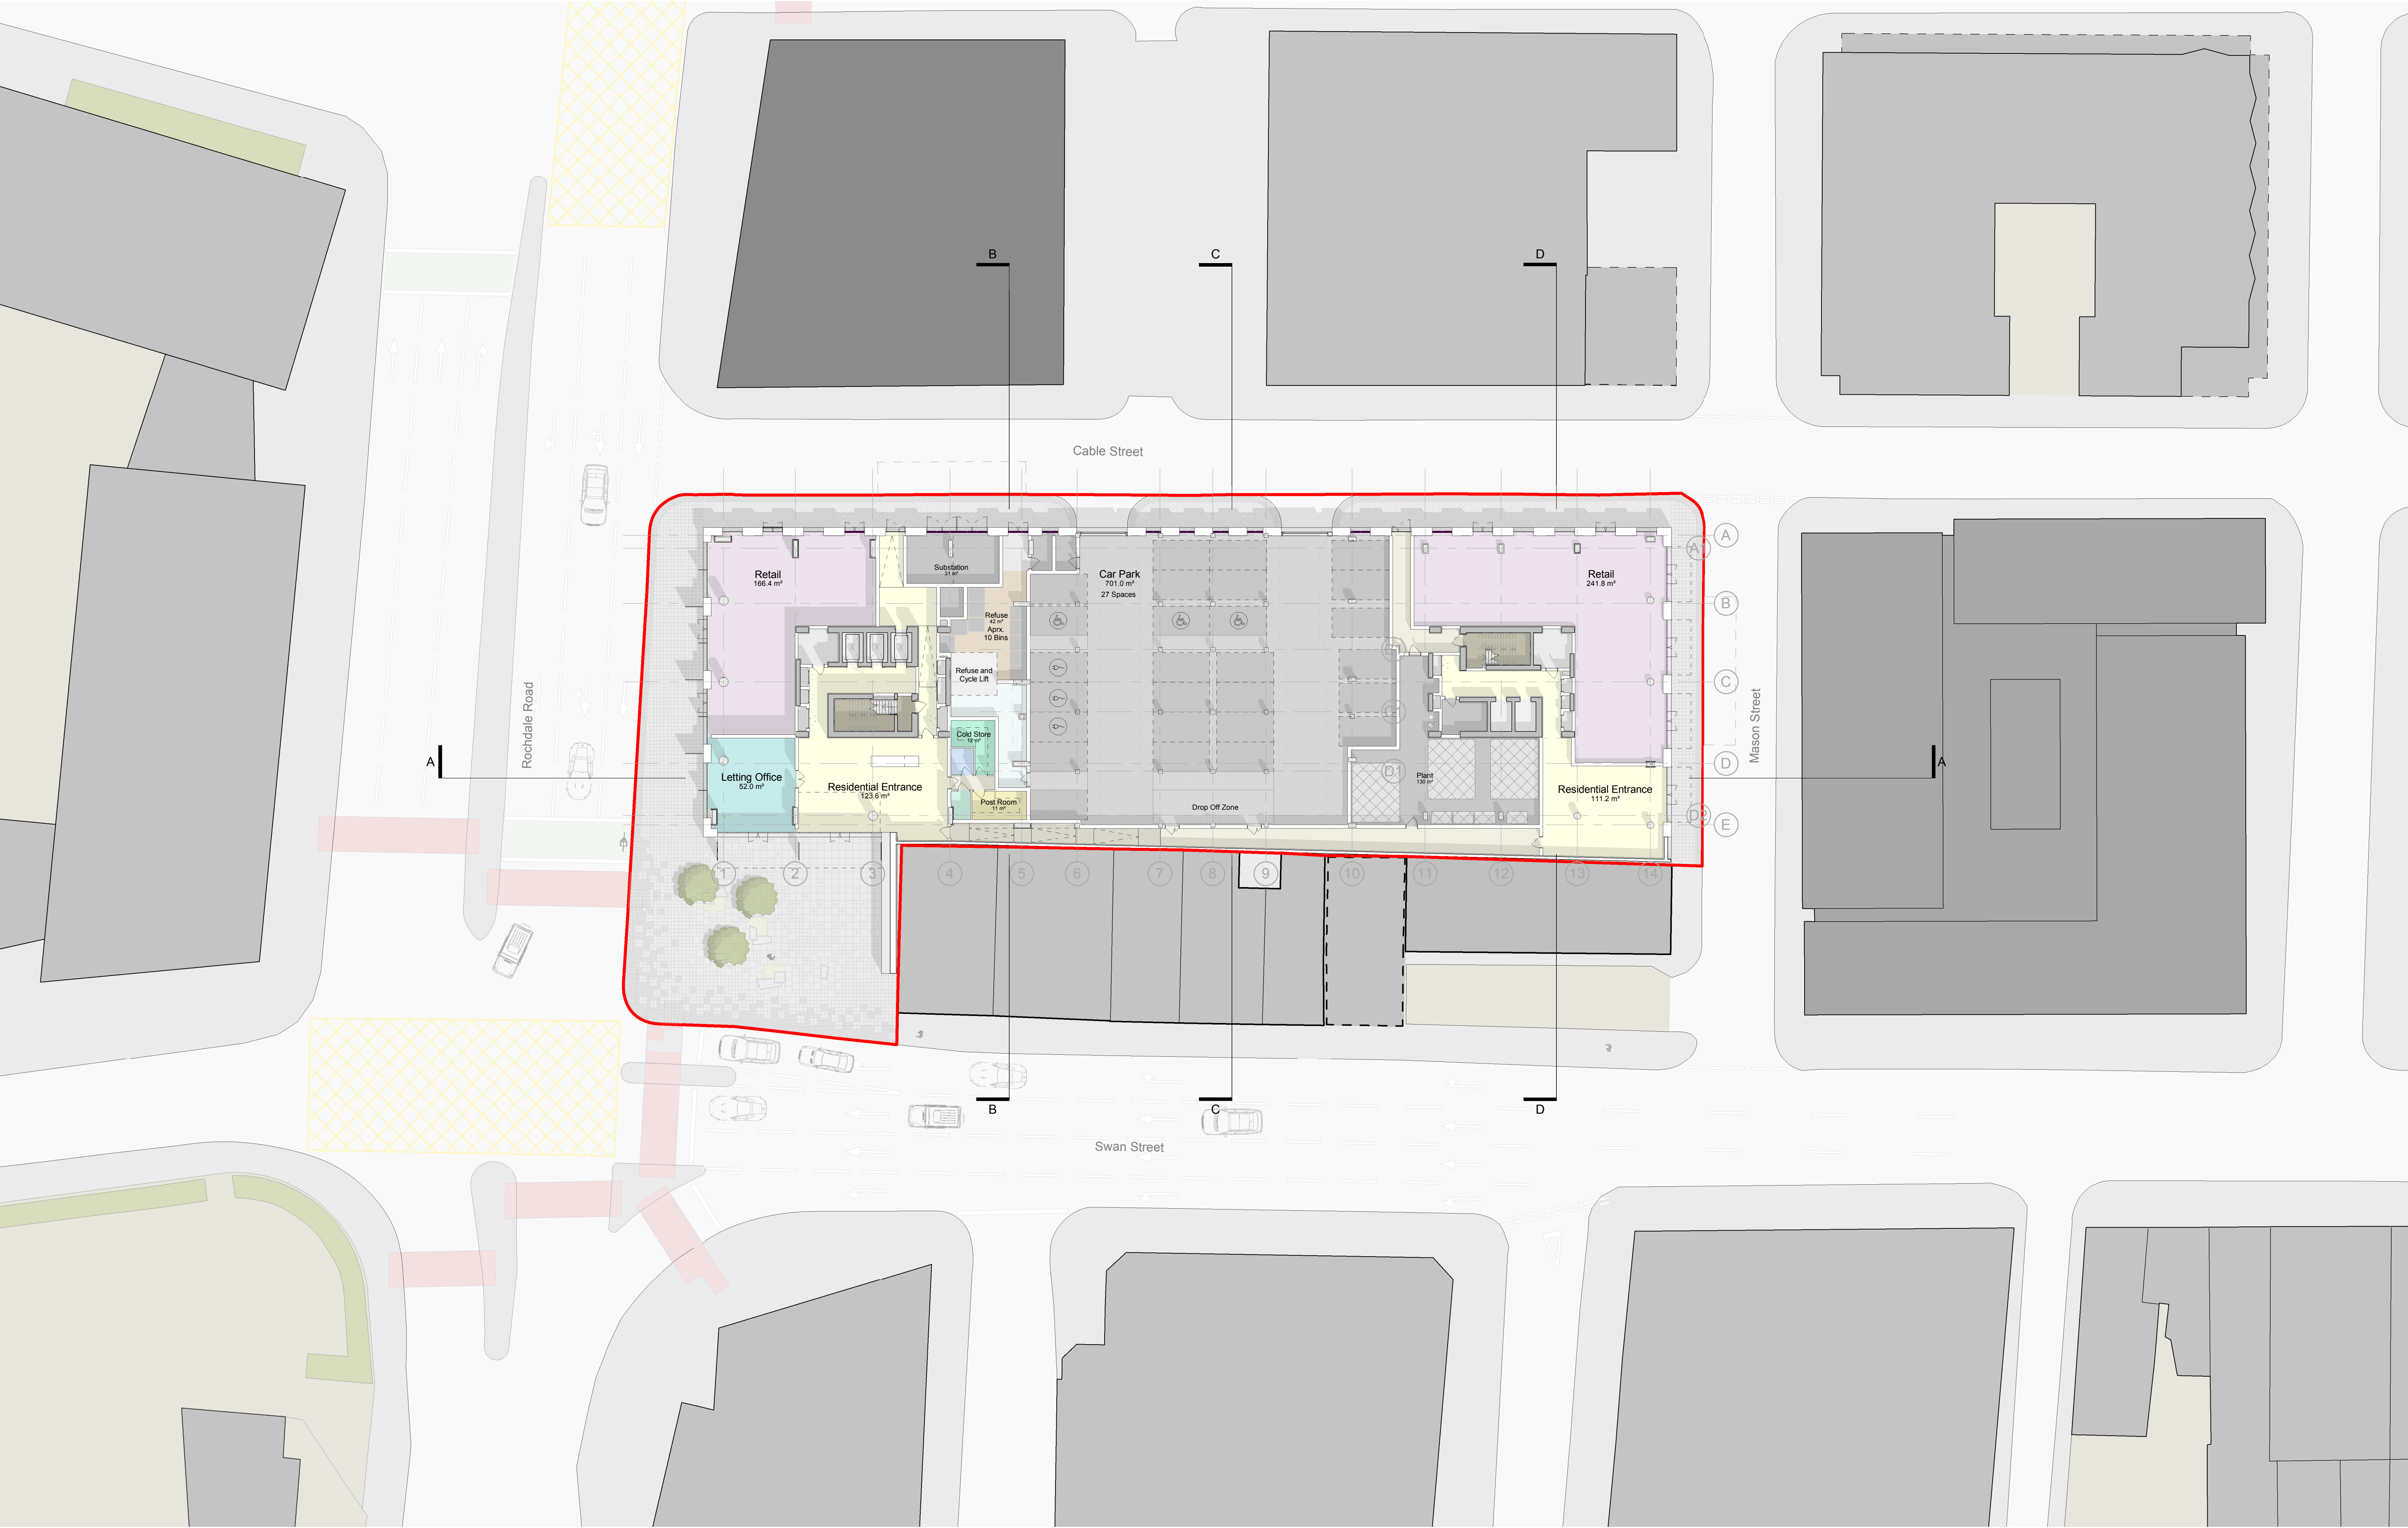

This drawing is copyright.
Do not scale off dimensions.

All dimensions to be checked on site by contractor.

Contractor to report any dimensional discrepancies, errors or omissions prior to commencing on site.

Scale Bar 1:250 @ A1

NORTH

Rev	Date	Description
00	2018-07-06	Issued for Planning
01	2018-07-25	Updated landscaping proposals

Project Title
Swan House
2 Rochdale Road
Manchester

Status
Planning Issue

Drawing Title	
General Arrangement Plan Ground Level 00	
Job No	Scale 1:500 @ A3 Date
10133	1:250 @ A1 Jun 2018
SHP Drawing Code	Revision
10133-Z1- 00 -PL- A- B5D8- G200-0001	01

Manchester
+44 (0)161 835 2345

London
+44 (0)20 7549 4000