



Revision	Date	Revision note	Notes
A	26.09.2022	Materials clarified	

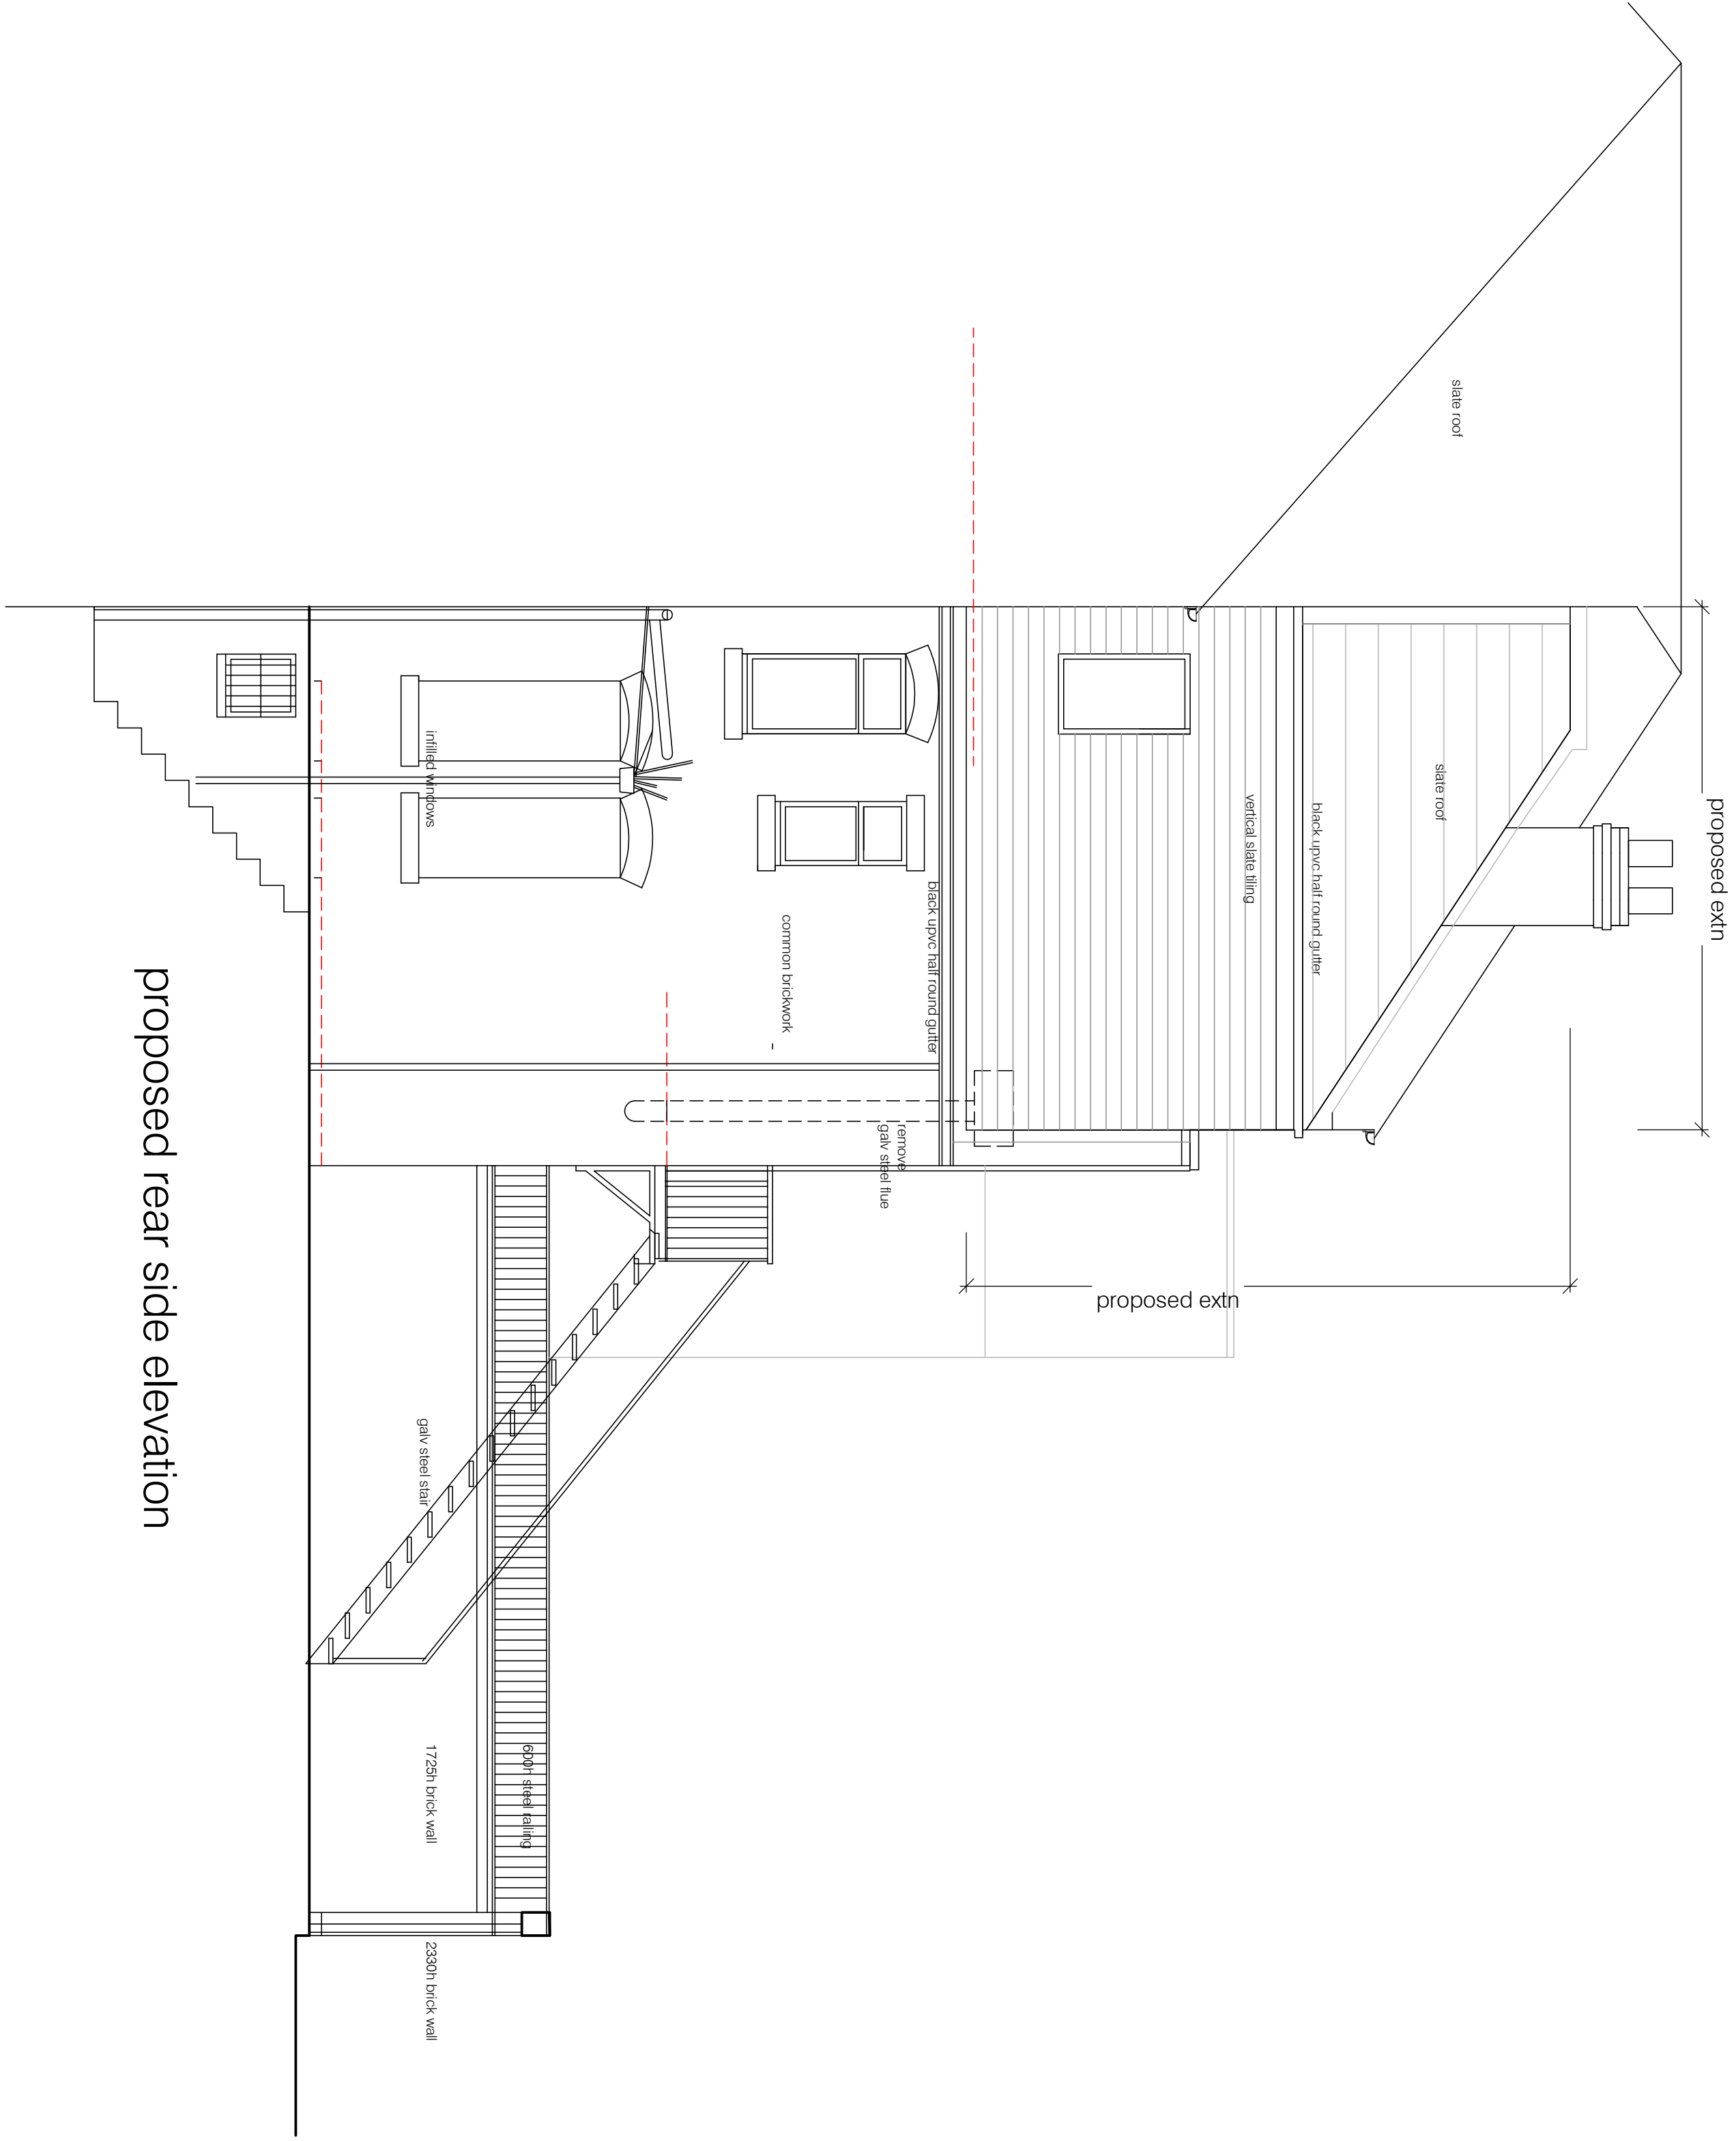

proposed rear side elevation

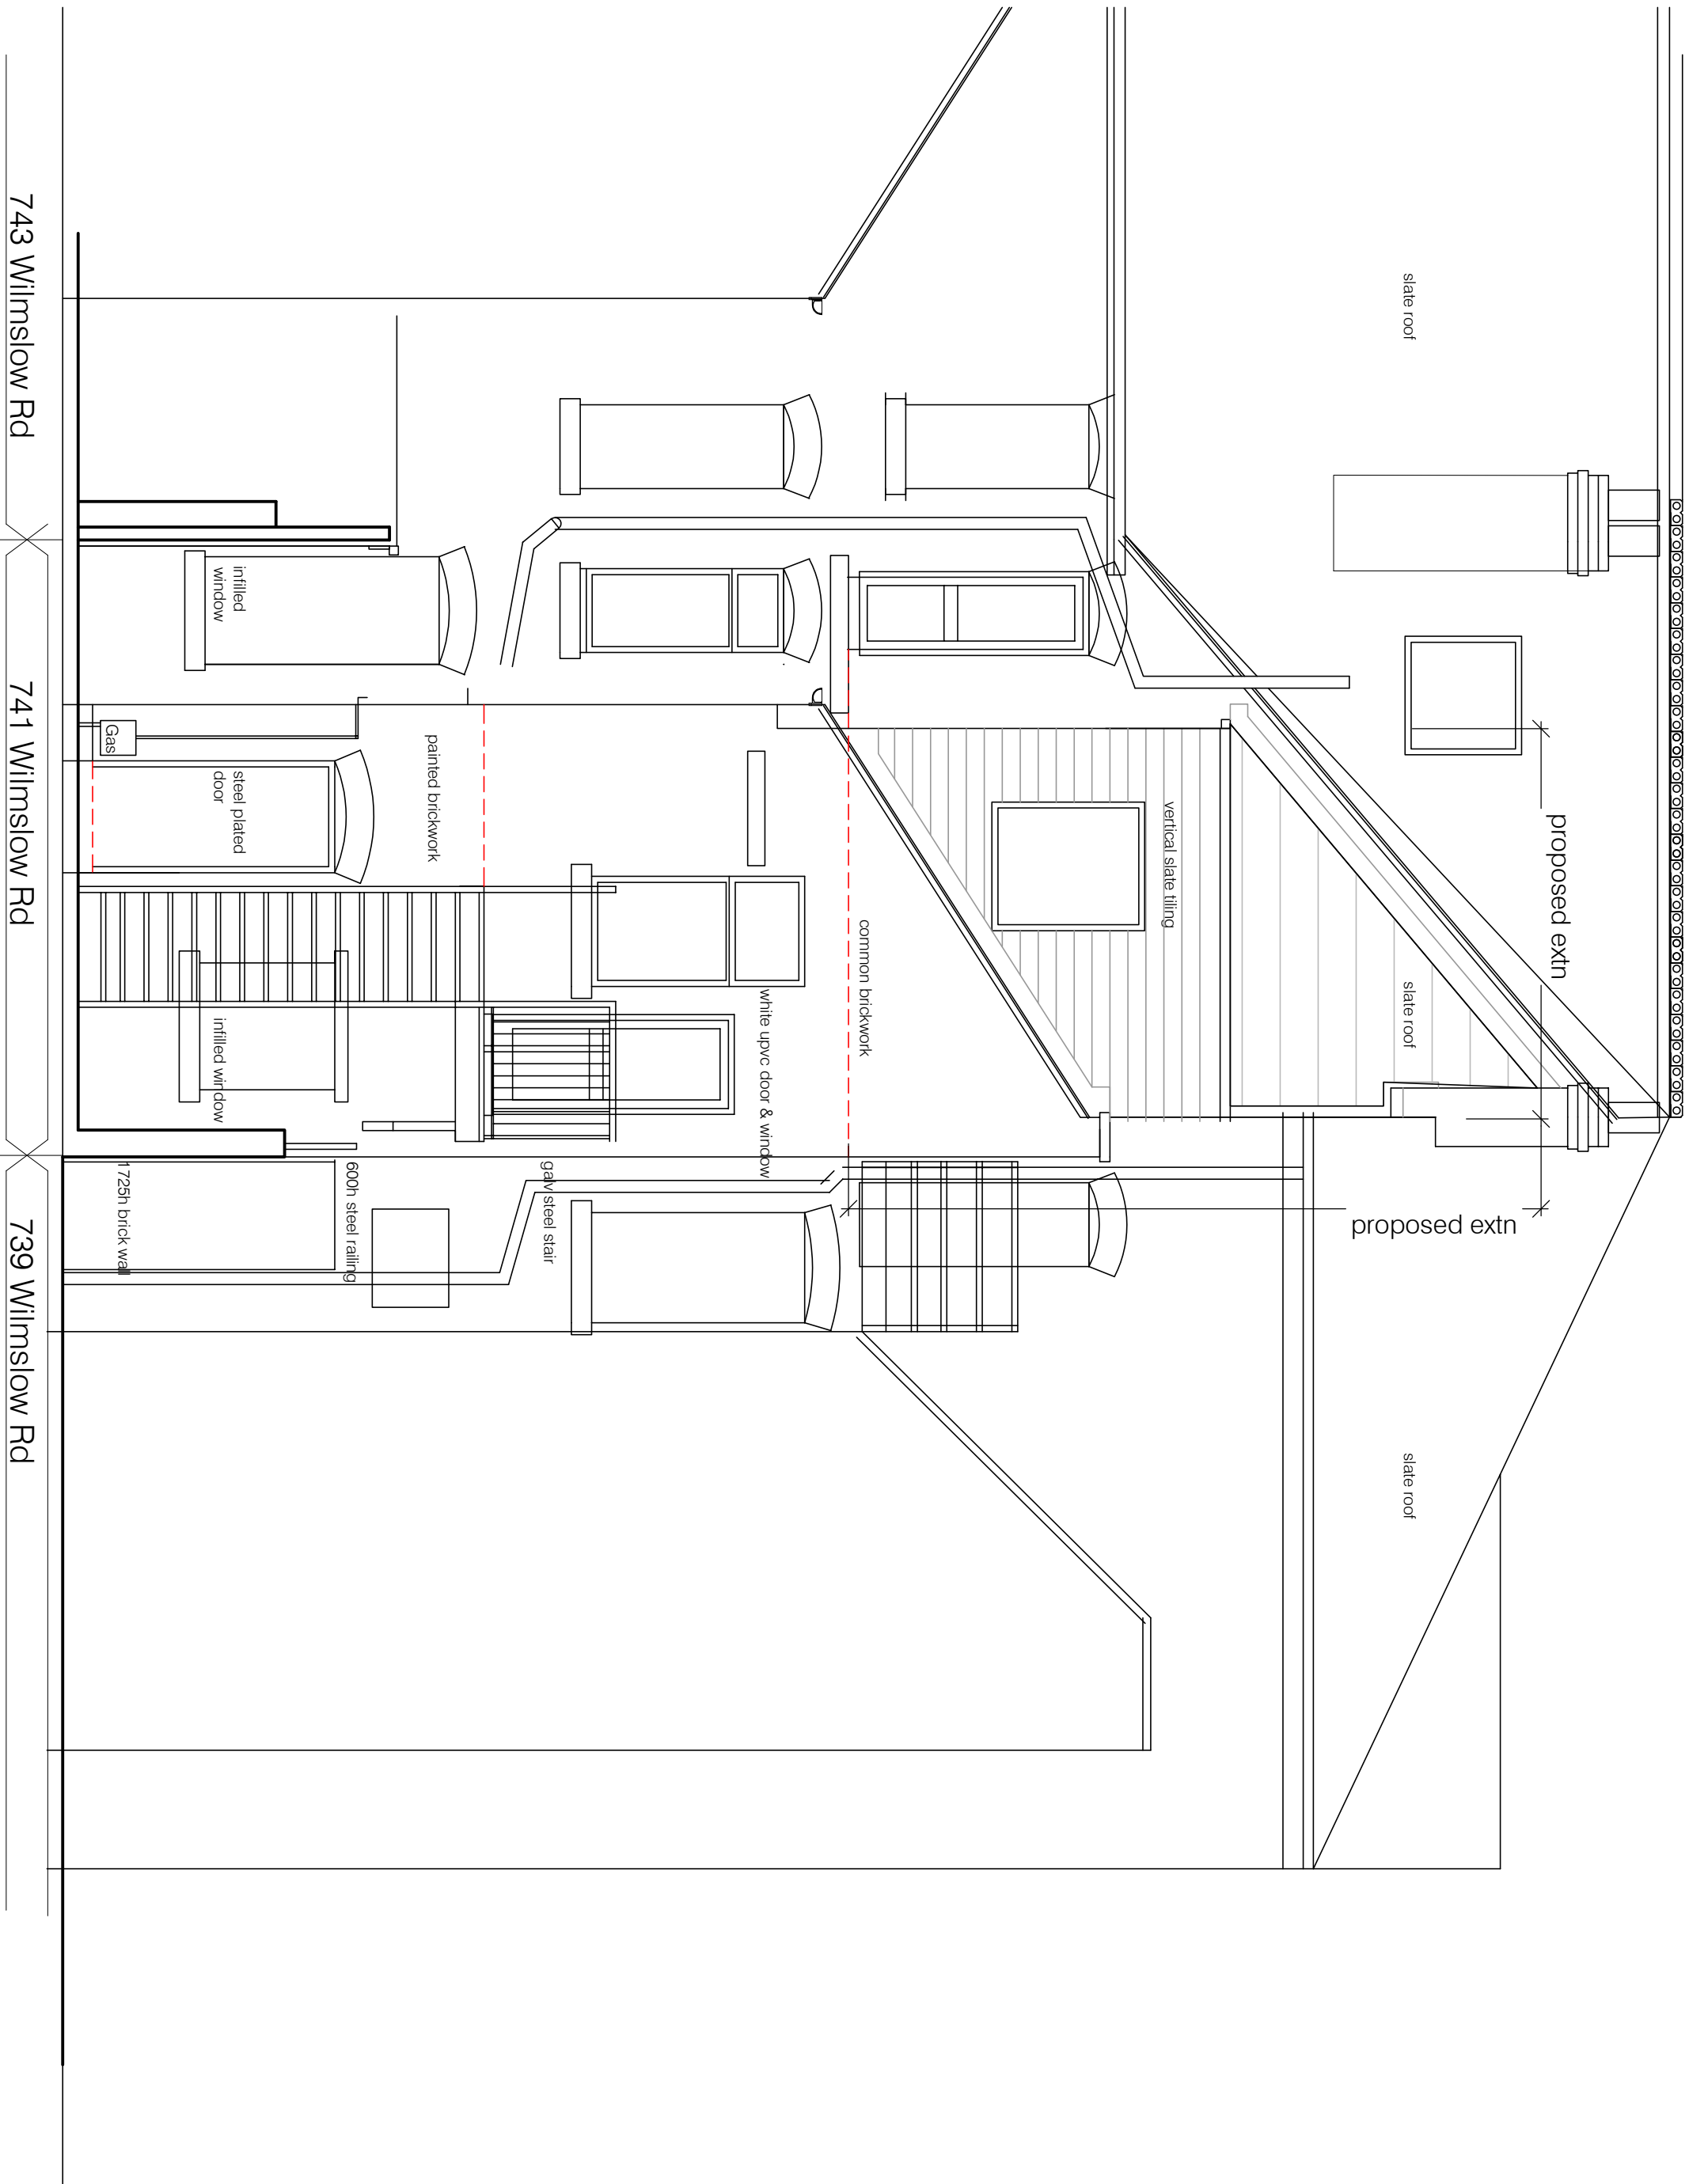

proposed rear elevation