
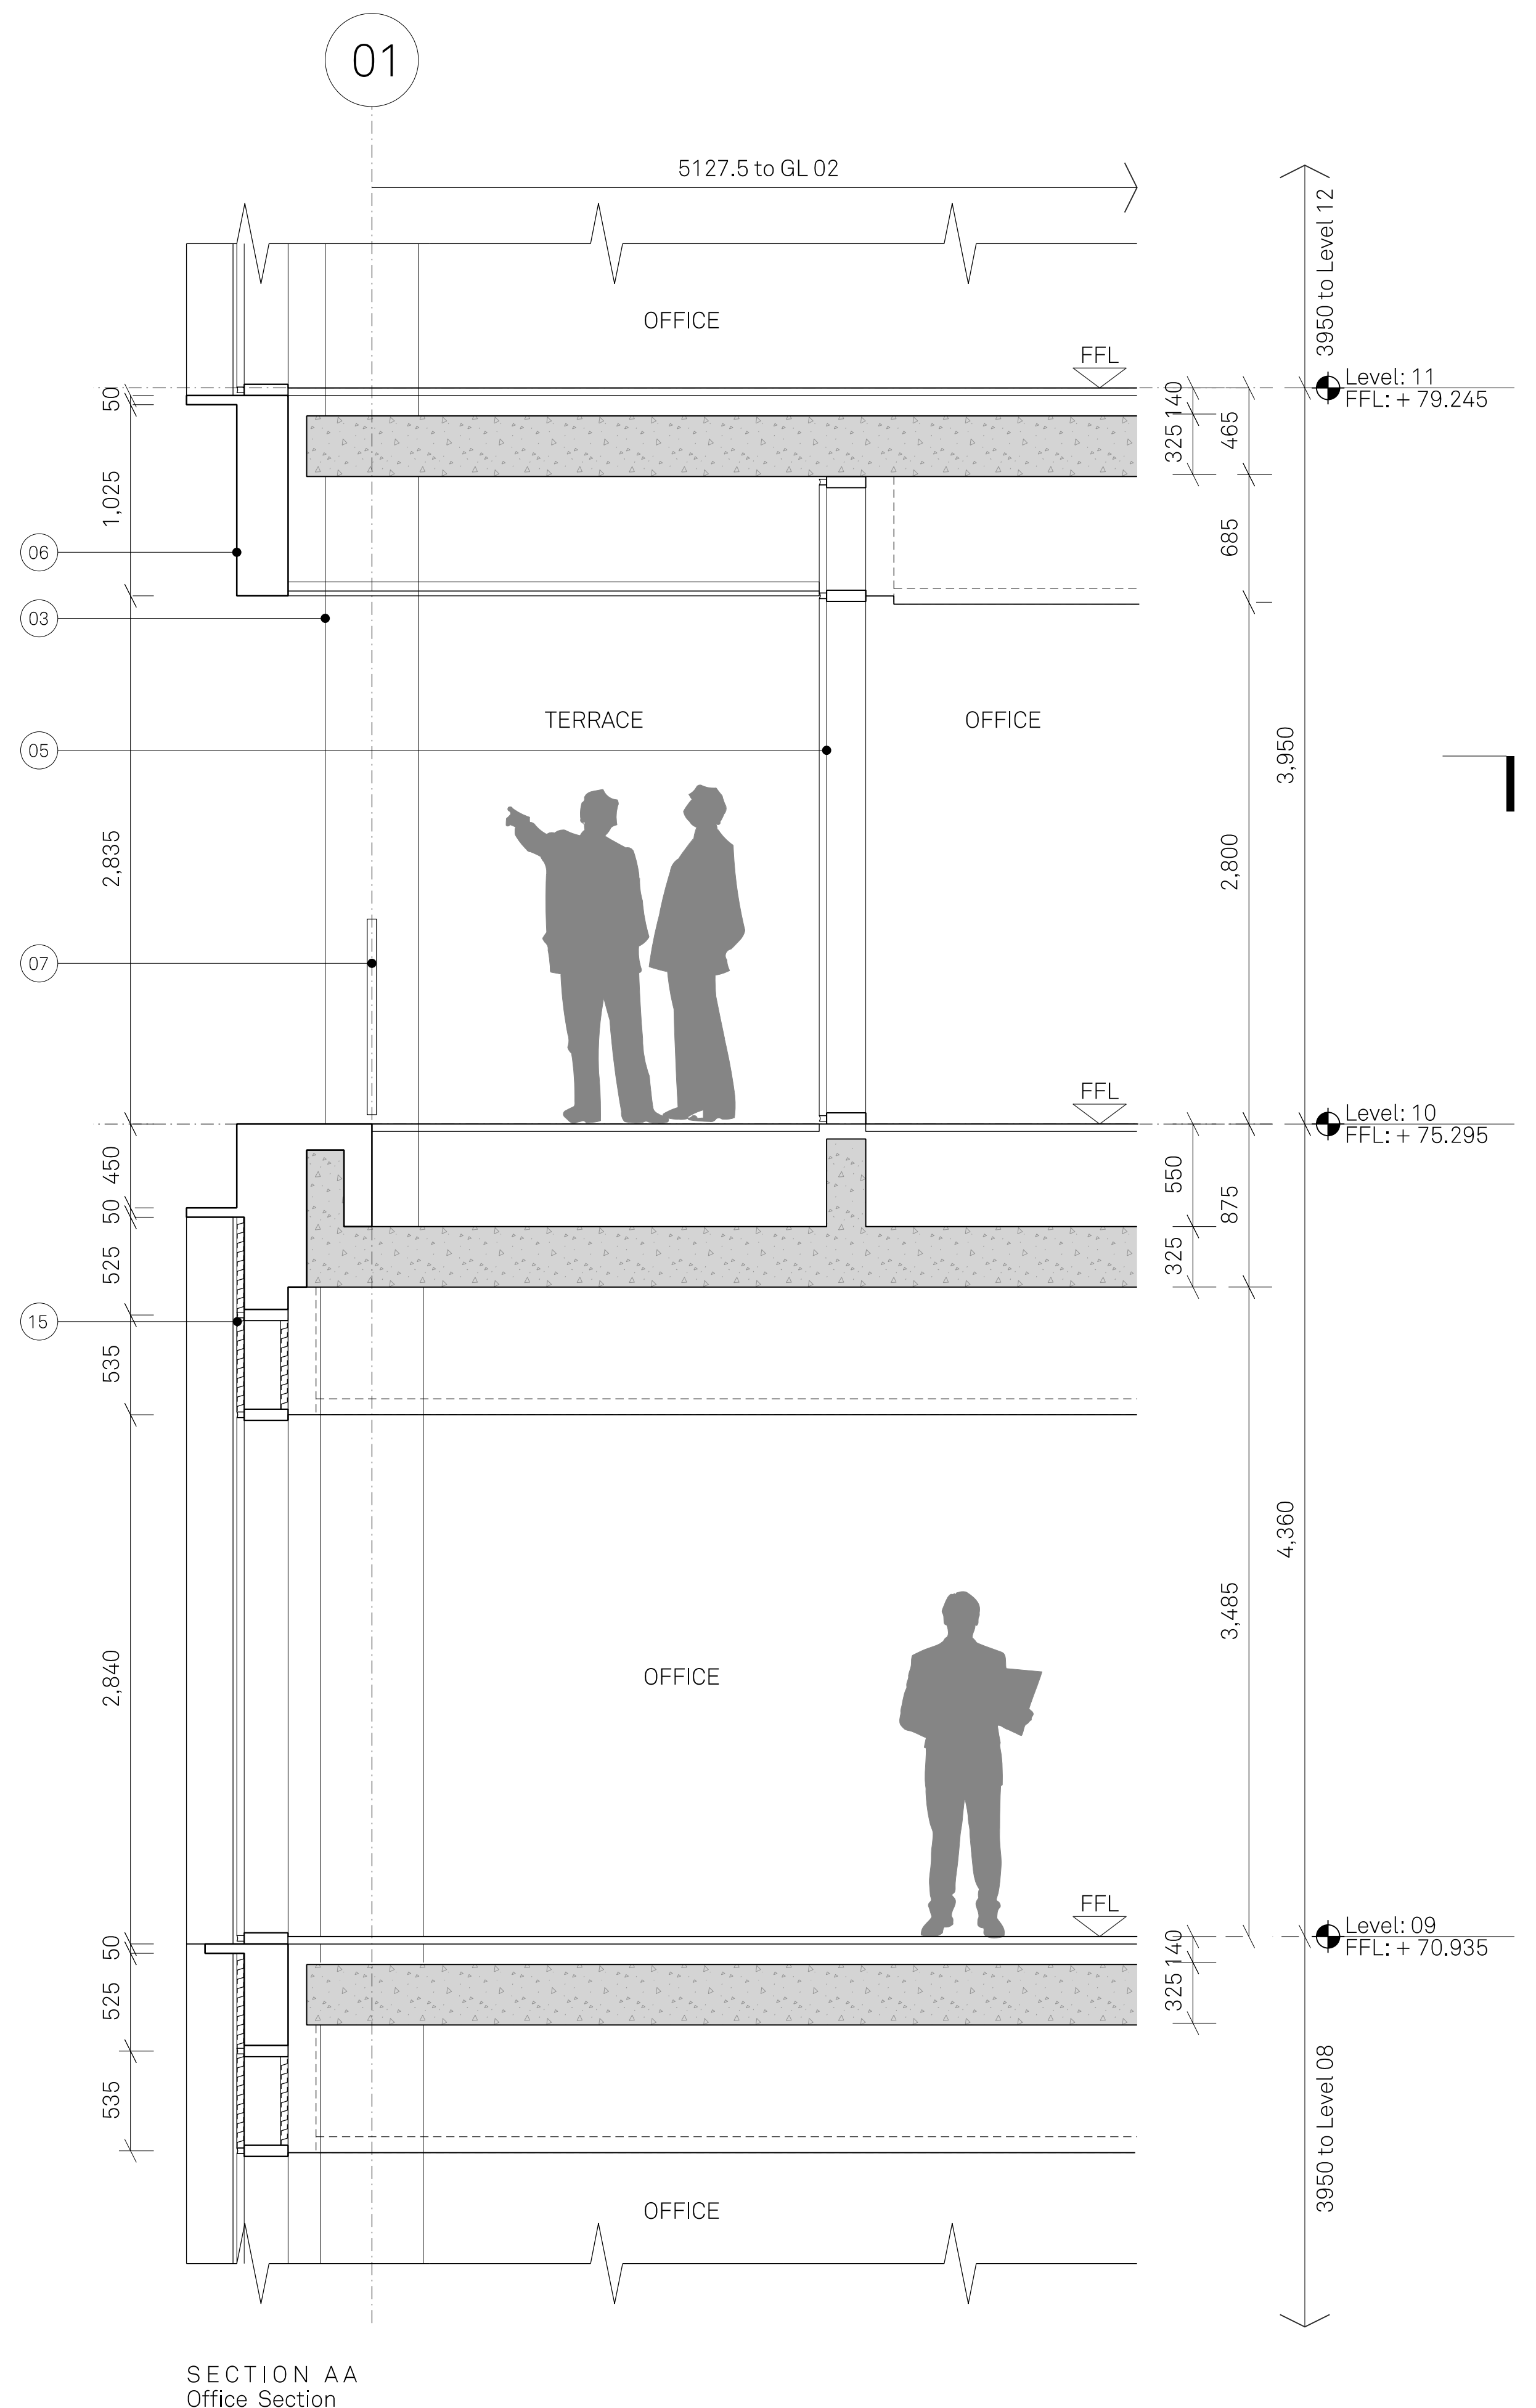


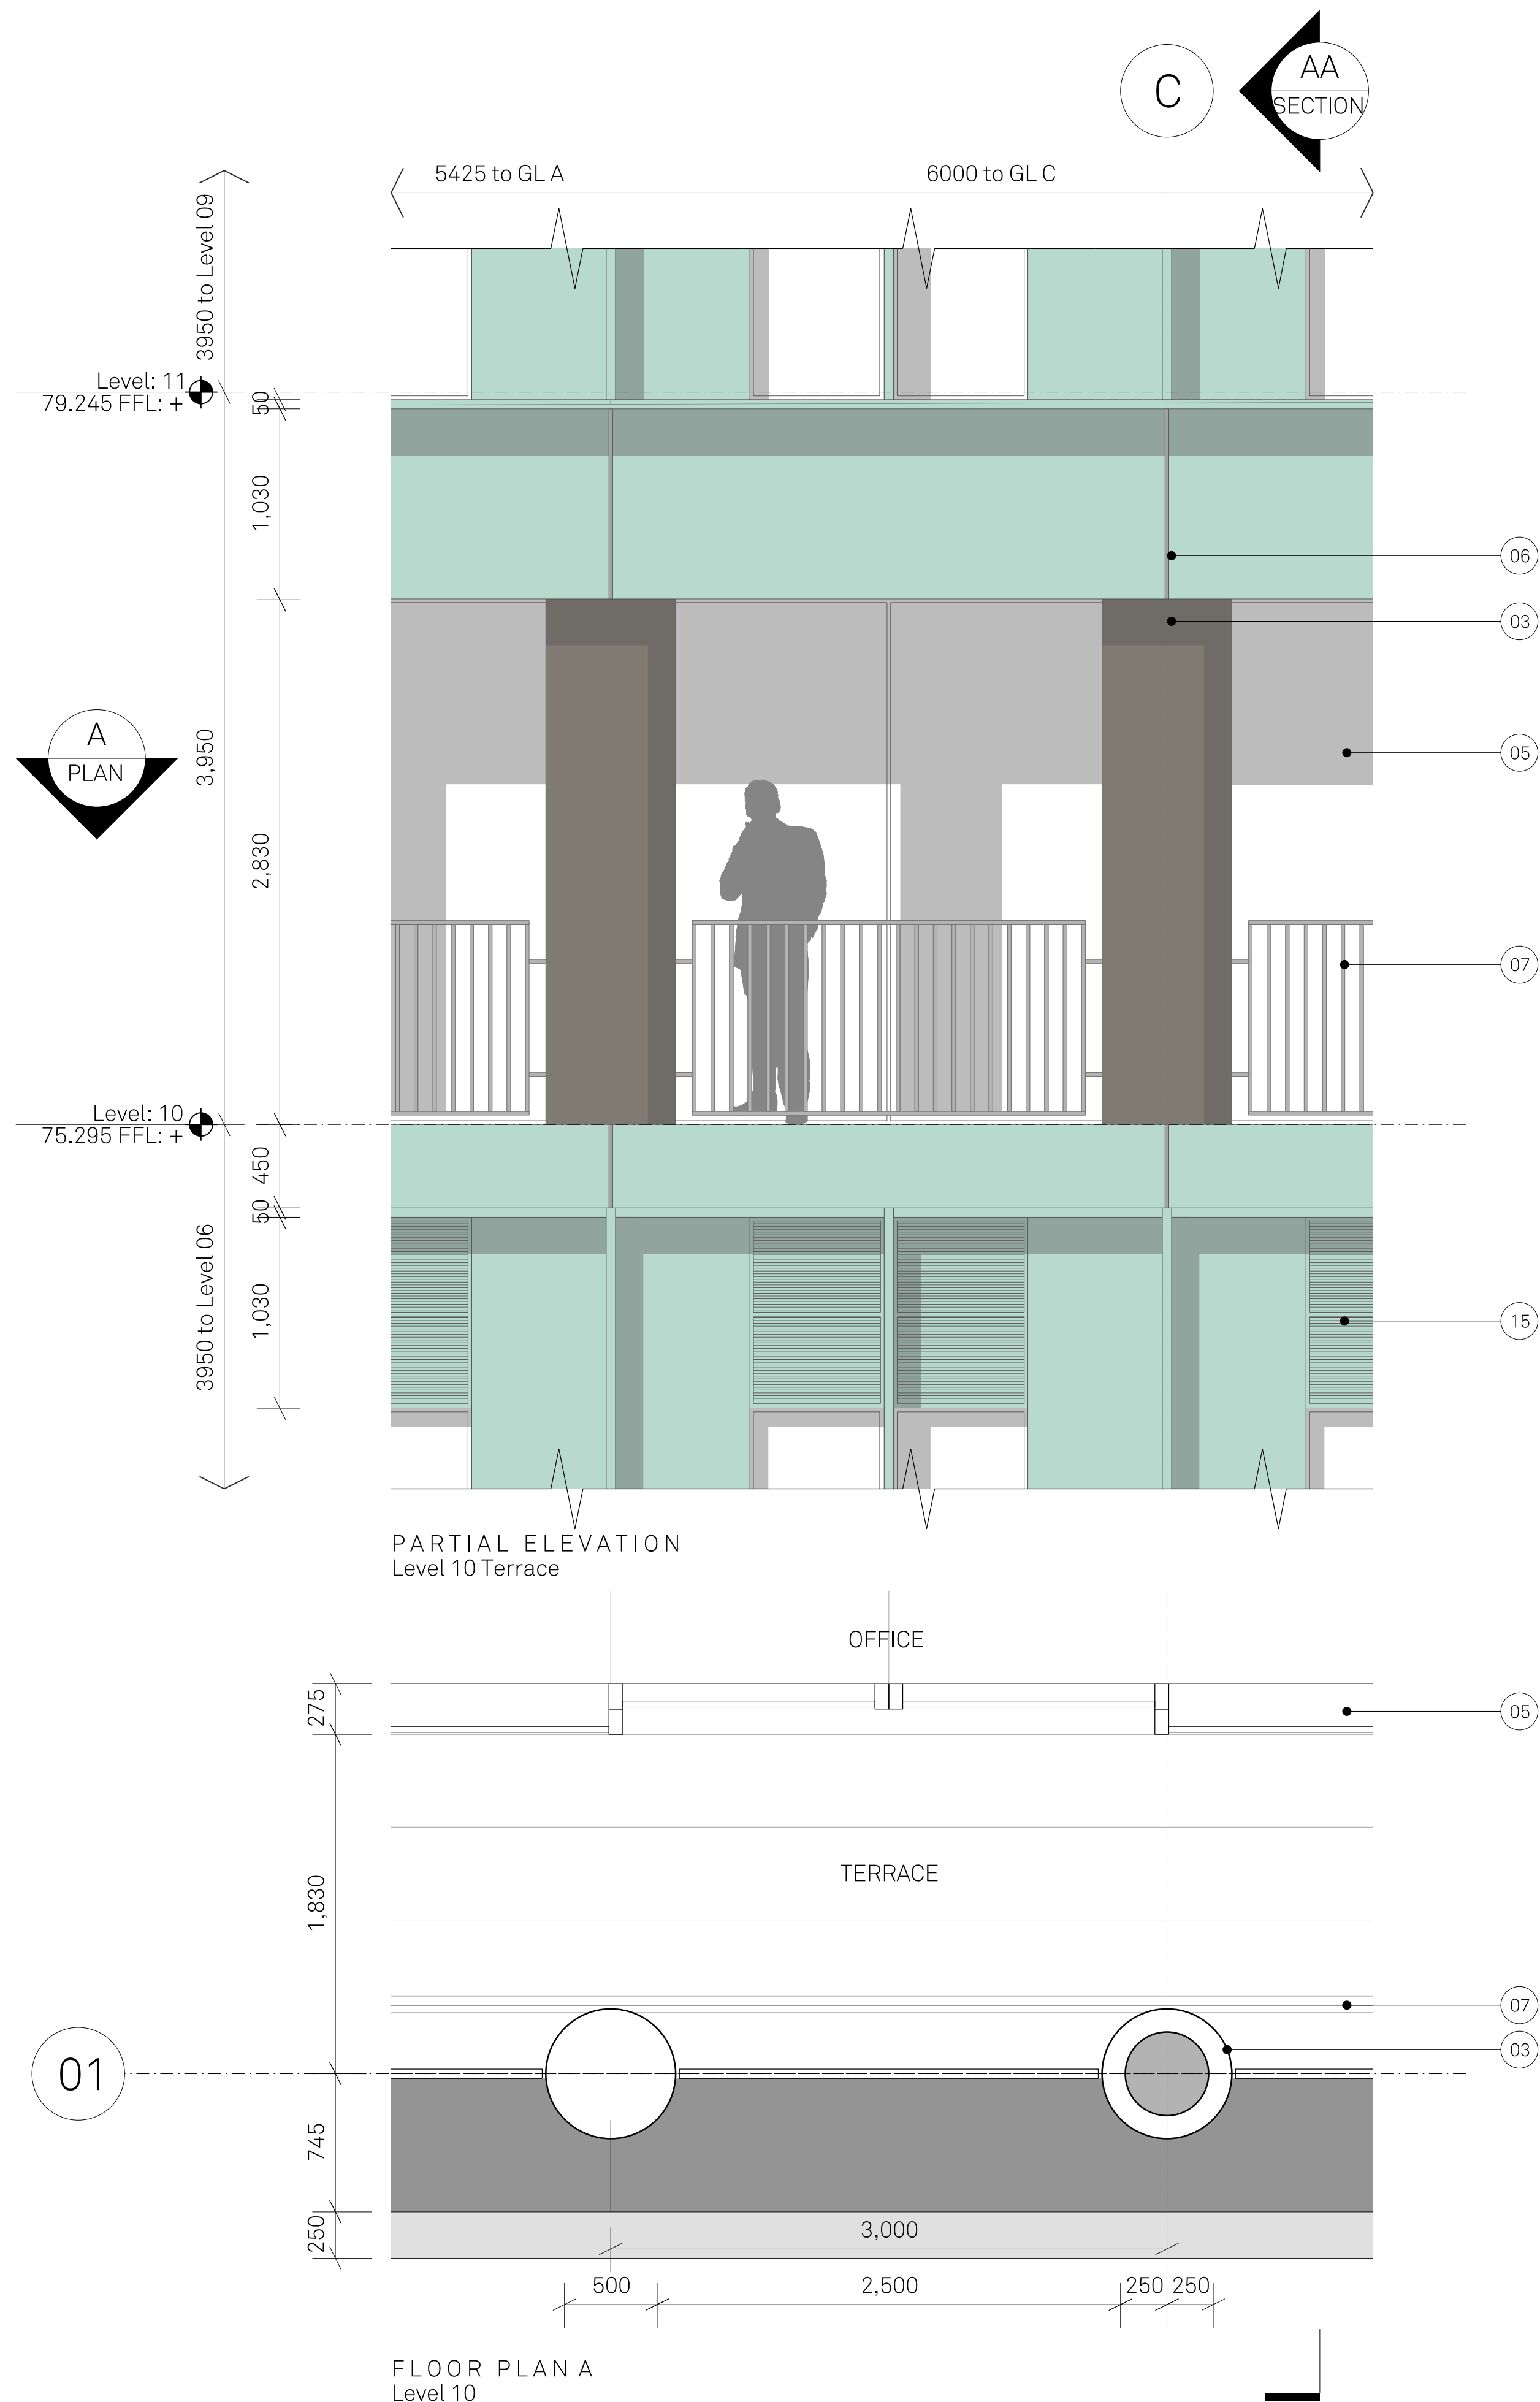

Notes:

ELEVATION KEY:

- | | | | | | | | |
|----------------------------|-------------------------------------|---|---|-------------------------------|---|--|---------------------------------------|
| 01 Precast Concrete Lintel | 03 Feature Anodised Circular Column | 05 Unitised SG Glazing System | 07 Metallic PPC Metal Balustrade, Glazed Balustrade to Rear | 09 Anodised Aluminium Windows | 11 Anodised Metal Door | 13 Feature Timber Door | 15 Anodised Aluminium Microrib Louvre |
| 02 SG Curtain Wall System | 04 Granite Plinth | 06 Anodised Aluminium Cladding with Feature Blade | 08 Existing Brickwork Repointed Where Necessary | 10 Glazed Entrance | 12 Existing Opening, Reinstated, Anodised Aluminium Microrib Louvre | 14 Existing Opening, Infilled With Like-For-Like Stone | |

Project Name:
27-31 King St
West & The
Carriage Works

Title:
Proposed Bay Study 02
Level 10 Terrace

Scale:
1:25@A1

Status:
Planning

Project:
107

Drawing No:
B1_10_4202

Rev:

Jon Matthews Architects

Union, 2-10 Albert Square, Manchester, M2 6LW

0161 974 3690

Copyright of this drawing is vested in Jon Matthews Architects and must not be copied or reproduced without written consent. Figured dimensions only are to be taken from this drawing. Do not scale from this drawing. For full company disclosure please visit www.jonmatthewsarchitects.com