


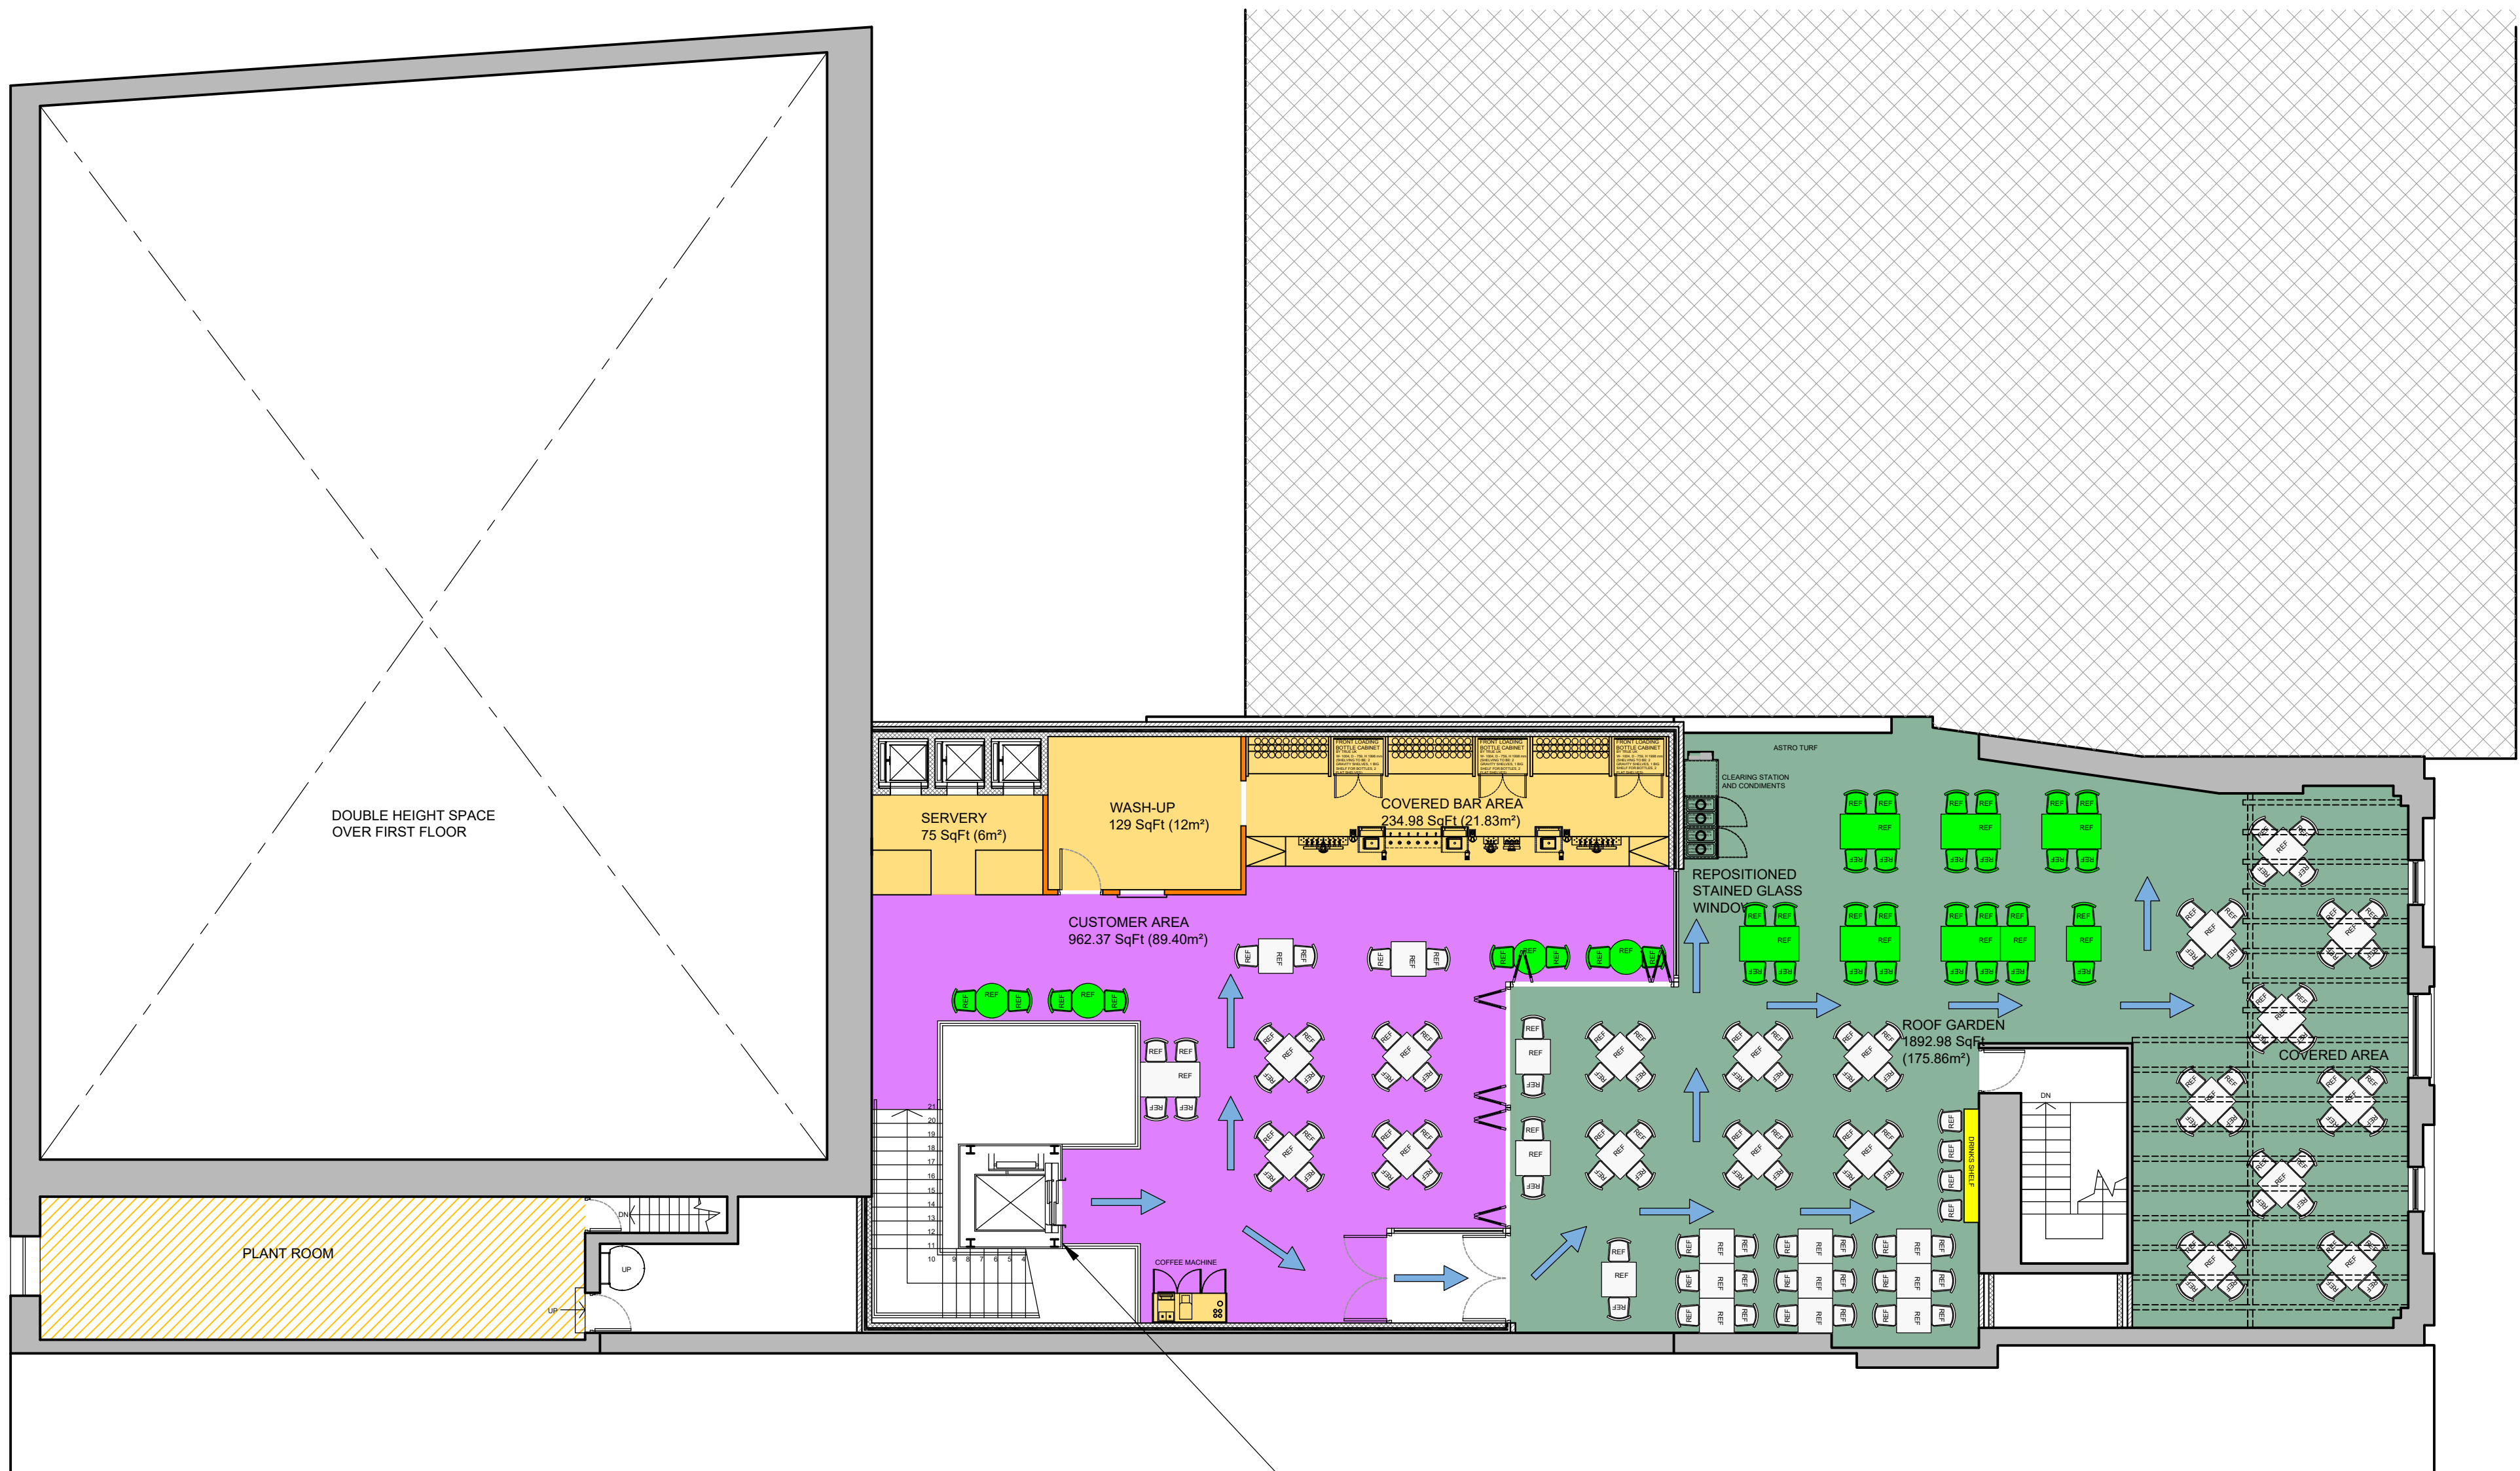

KEY



DISABLED ACCESS ROUTE

FOR PLANNING

@1:100 scale



HARRISON INCE

ARCHITECTS INTERIOR DESIGNERS

JD WETHERSPON PLC

CLIENT

THE MOON UNDER WATER, 68-74
DEANSGATE, MANCHESTER M3 2FN

PROJECT

DISABLED ACCESS PLAN
ROOF GARDEN

TITLE

DATE SEPTEMBER 2022

SCALE 1:100 @ A1

JOB NO. PNO193-13

DWG. NO. AL05

DRAWN CAD/EW

CHECKED

ROOF GARDEN -DISABLED ACCESS PLAN

SCALE 1:100

DISABLED ACCESS TO THE ROOF GARDEN
COMPRISES OF THE PASSENGER LIFT INTO
THE INDOOR CUSTOMER AREA.

THE ROUTE THEN GOES THROUGH TWO
SETS OF DOUBLE DOORS IN THE GLAZED
LOBBY AND OUT ONTO THE OPEN ROOF
GARDEN.

FLOOR FINISHES TO BE LEVEL TO GRANT
ACCESS TO WHEELCHAIR USERS TO ALL
AREAS OF THE DEVELOPMENT.